


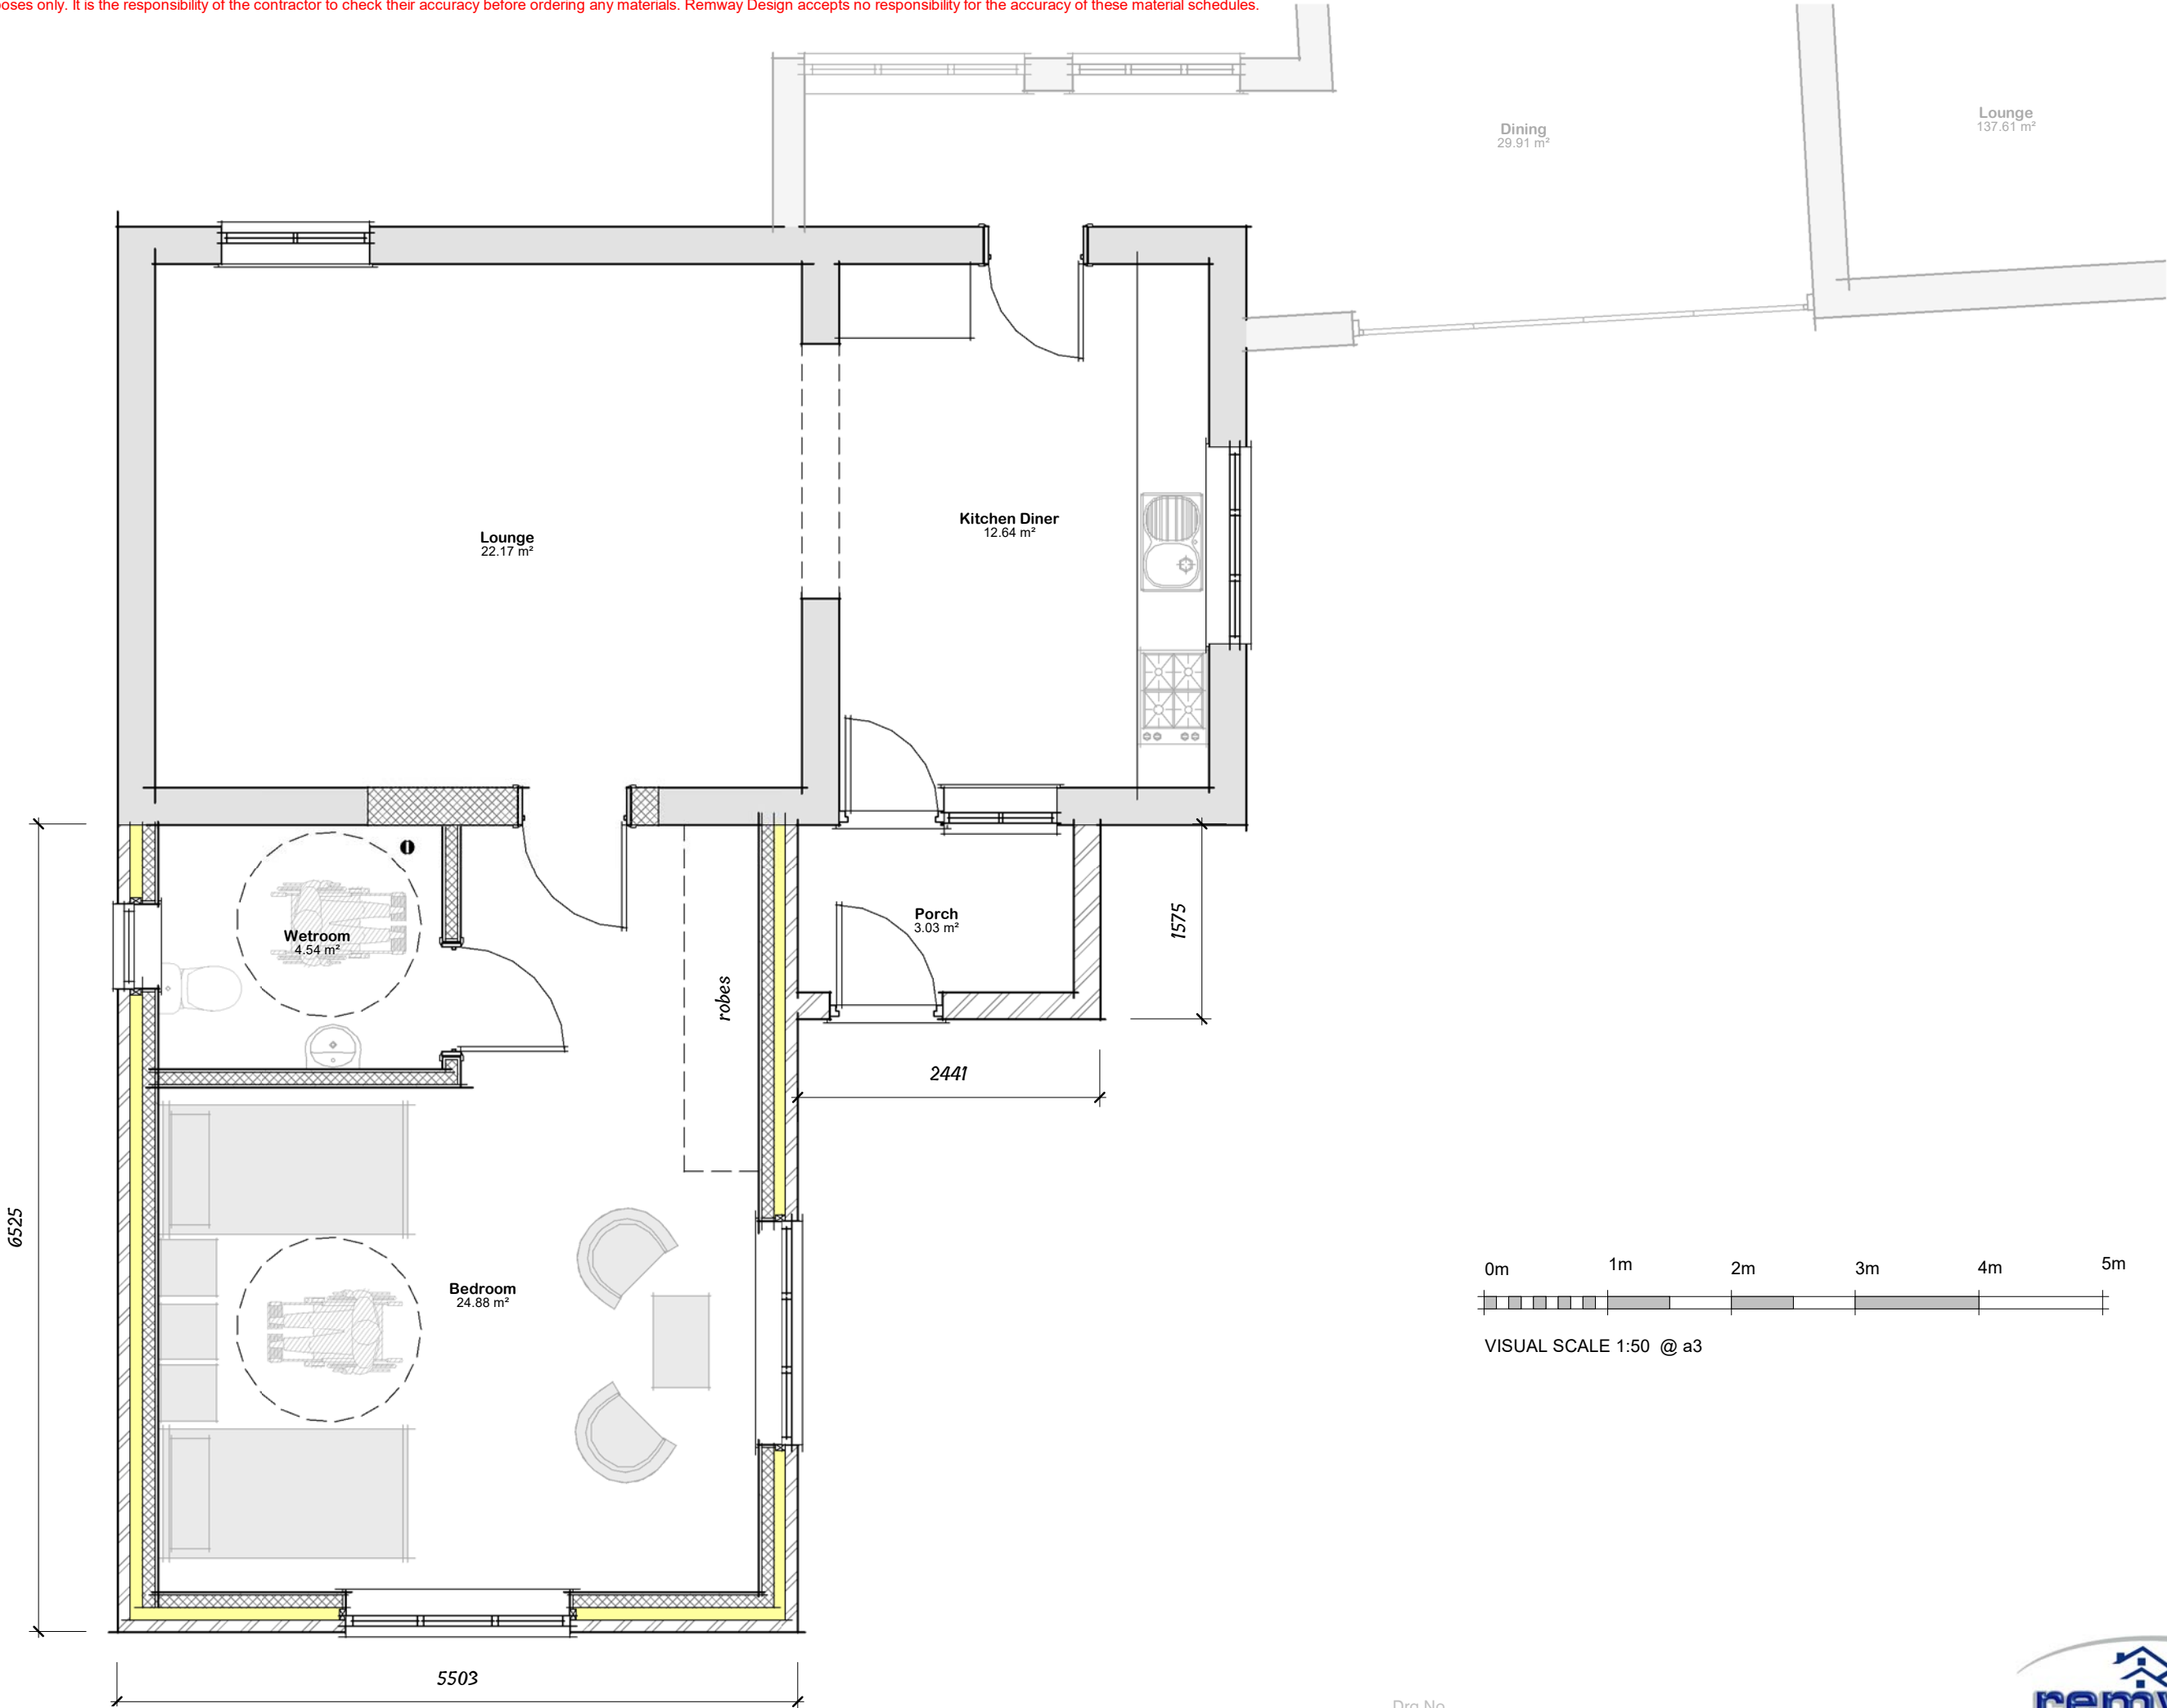

Proposed Floor Layout

Drg No 2874 - 06 rev A

