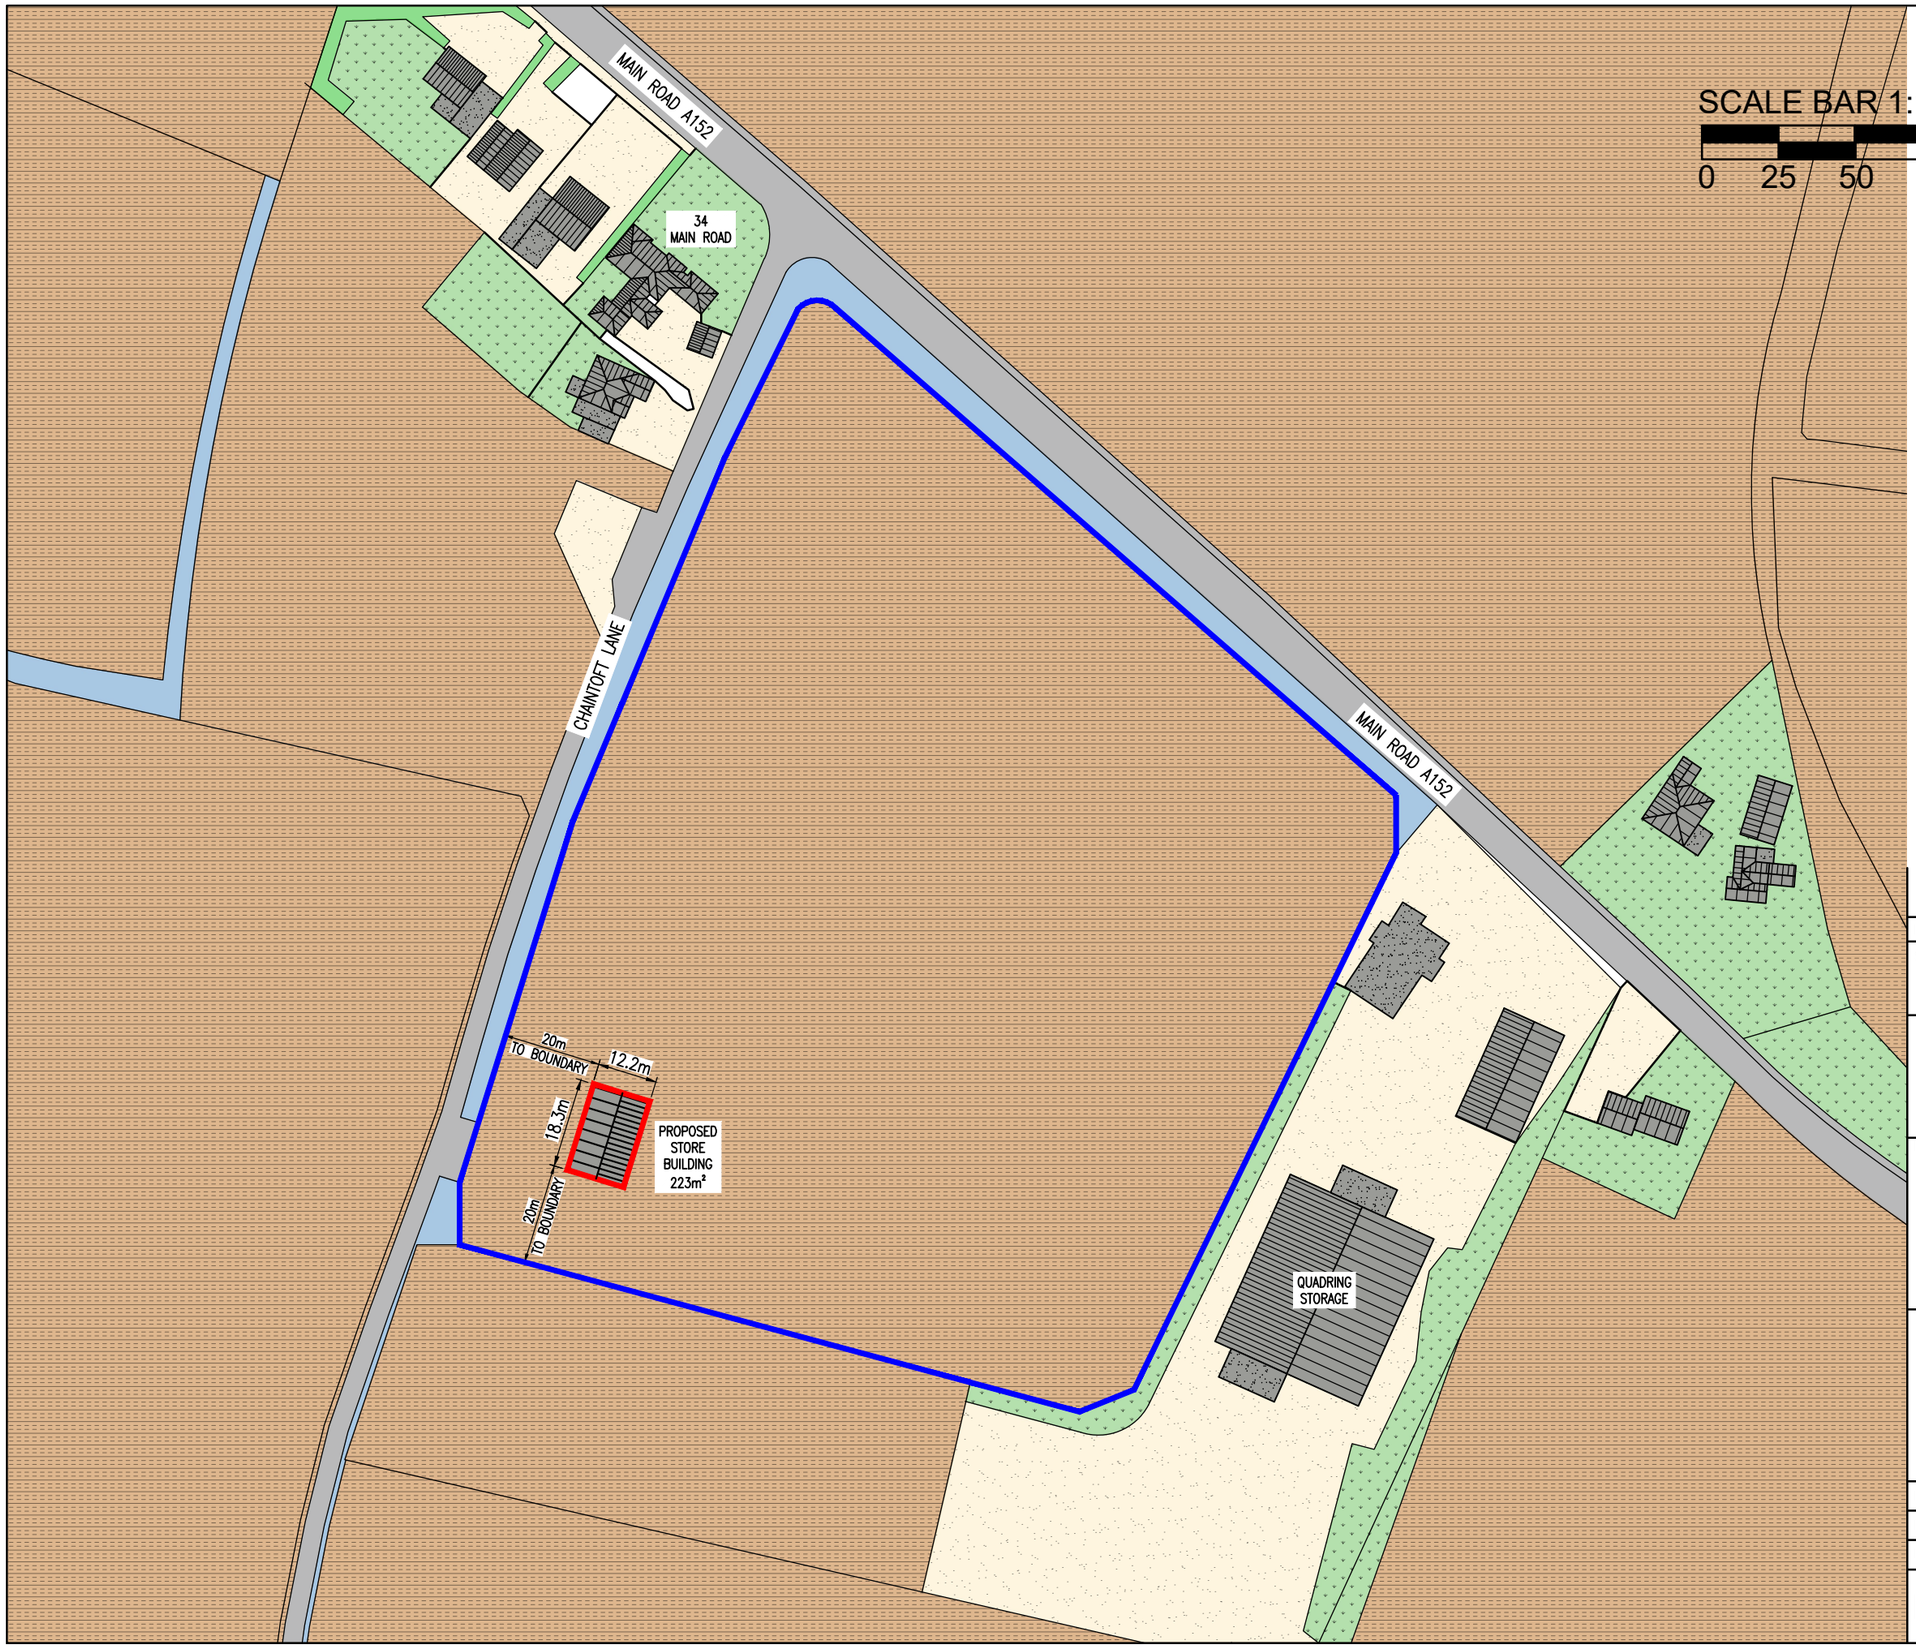


SCALE BAR 1:1250

0 25 50 100 200

N

Rev	Date	Remarks

Status

FOR PLANNING

Project

Proposed Agricultural Store Building, Land off Main Road, Quadring For Mr R Catlin

Title

Proposed Site Location Plan

Date	Feb. '24	Scale	1:1250 @A3
Drawn	JL	Checked	RC
Design		File Name	CAT-11

DRG No. CAT-11

Rev -