
PLEASE DO NOT SCALE FROM THIS DRAWING

1:100

2m 0 2m 4m 6m 8m 10m

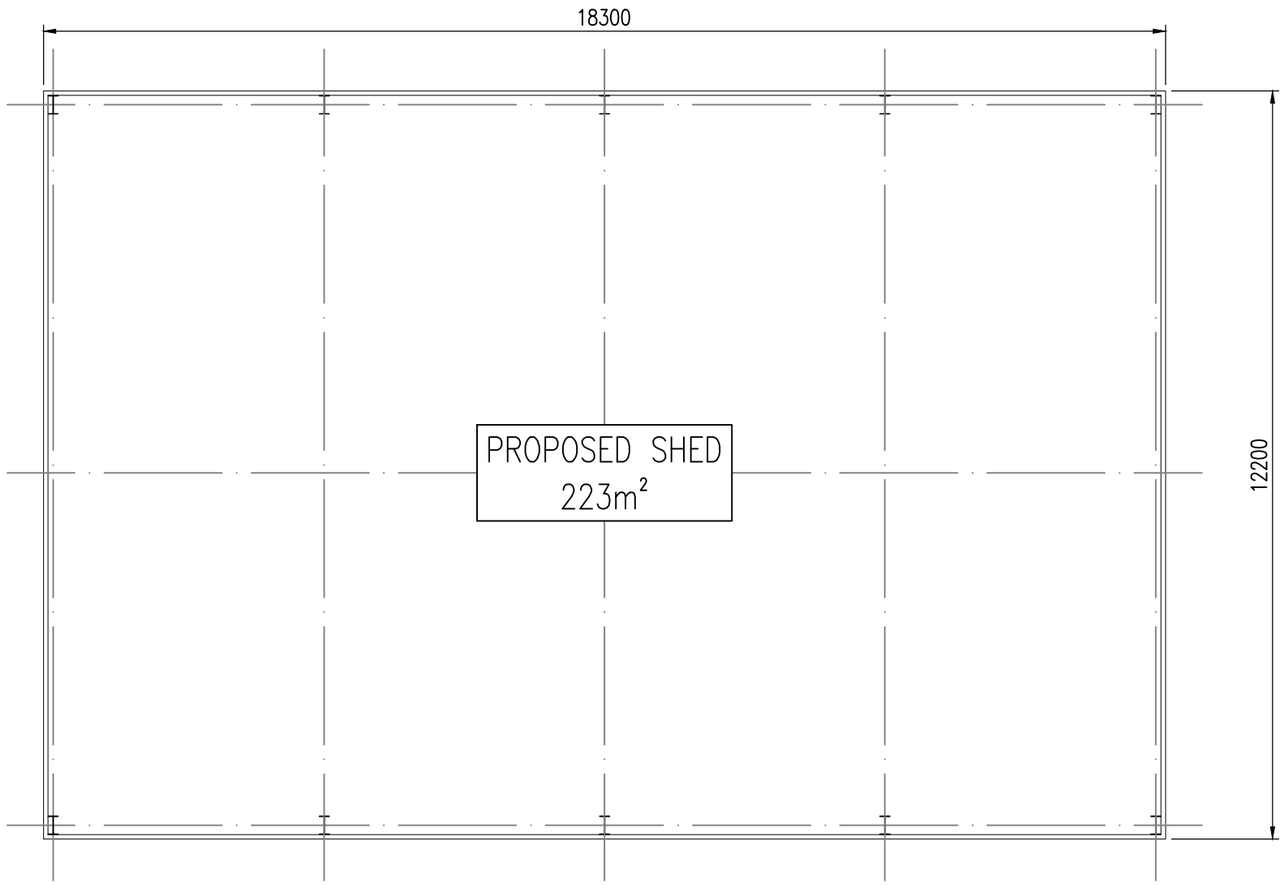

PROPOSED ARRANGEMENT – STORAGE SHED

SCALE 1:100

Rev	Date	Remarks

Status: FOR PLANNING

Project: Proposed Agricultural Store Building, Land off Main Road, Quadring For Mr R Catlin

Title: Proposed Plan Arrangement

Date	Feb. '24	Scale	1:100 @A3
Drawn	JL	Checked	RC
Design		File Name	CAT-12

DRG No. CAT-12

Rev -