
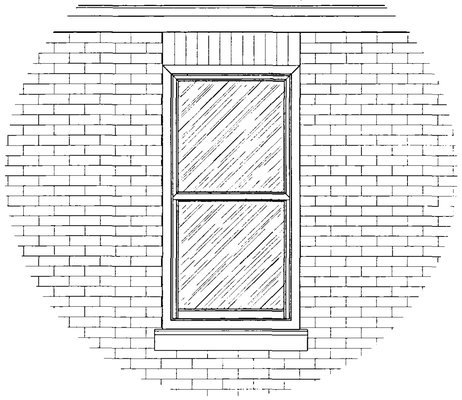


ELEVATION ~ 1:20


White PVC-U vertical sliding sash windows

Reconstituted stone cills


Red brick soldier flat arches over window heads to match extg

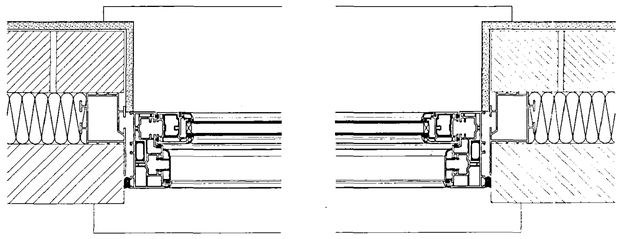


PLAN SECTION LOWER SASH ~ 1:5

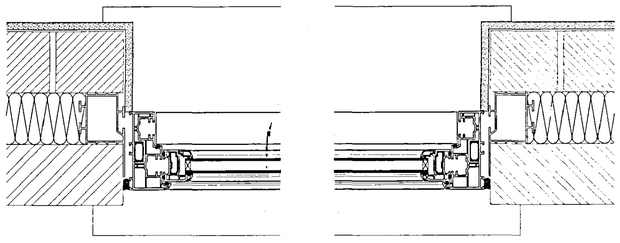


PLAN SECTION UPPER SASH ~ 1:5

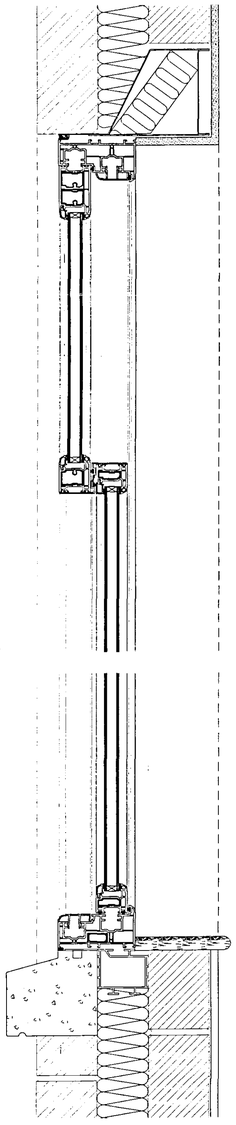


SECTION ~ 1:5

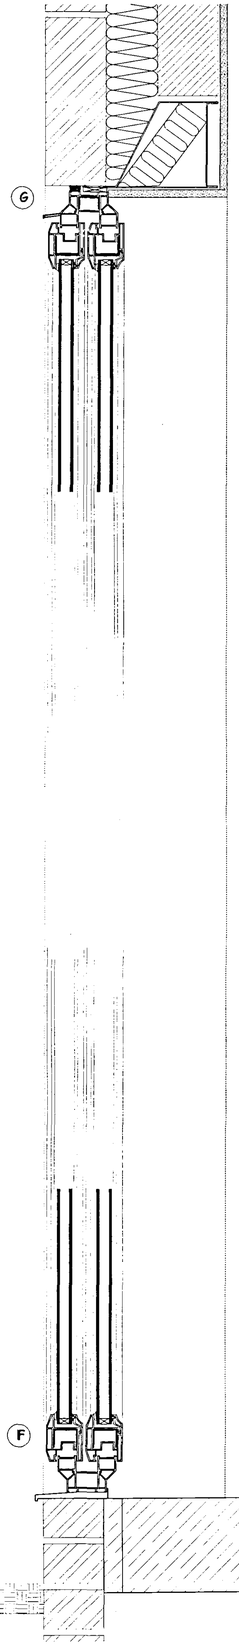


SECTION ~ 1:5

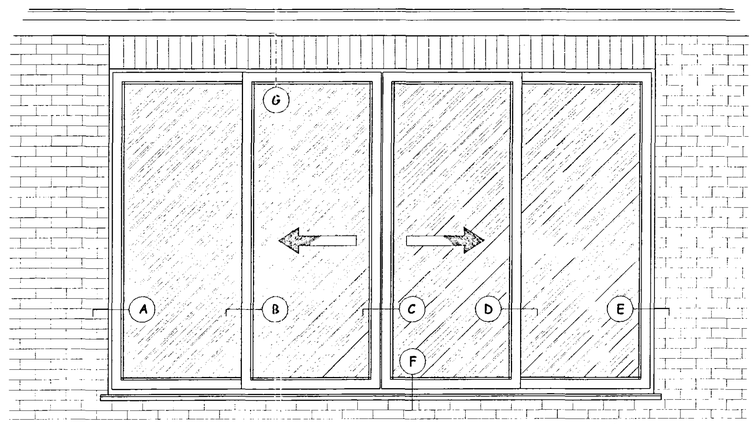

ELEVATION ~ 1:20

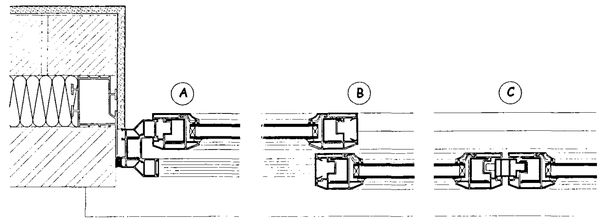

PLAN SECTION ~ 1:5

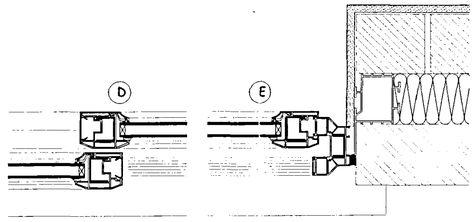

PLAN SECTION ~ 1:5

4 Part sliders with full height glazing

2 Outer panes fixed, 2 inner panes sliding

White PVC-U material

NOTE: Section does not indicate dpc, dpm, floor insulation or sub-floor construction

AMENDMENTS

A

6 FEB 2006
Date: 01/06/06

L. A. Building Design
Architectural and Surveying Practice
55 Hannam Boulevard
Spalding
Lincolnshire PE11 1LB
Telephone/Fax: Spalding (01775) 711437

Peter S Lithgow MCIOB MBIAT
Member of the Chartered Institute of Building and
Member of the British Institute of Architectural Technologists

project
Proposed Extension to Bungalow
Southdown, 34 Main Road, Quadring
Spalding, Lincolnshire

client
Mr and Mrs C Wood

drawing
Details of Windows and Patio Door
Planning Drawing

date	scale(s)
Jan 2006	1:20 1:5
drawn by	checked
Peter Lithgow	
job no	drawing no
05/11	07