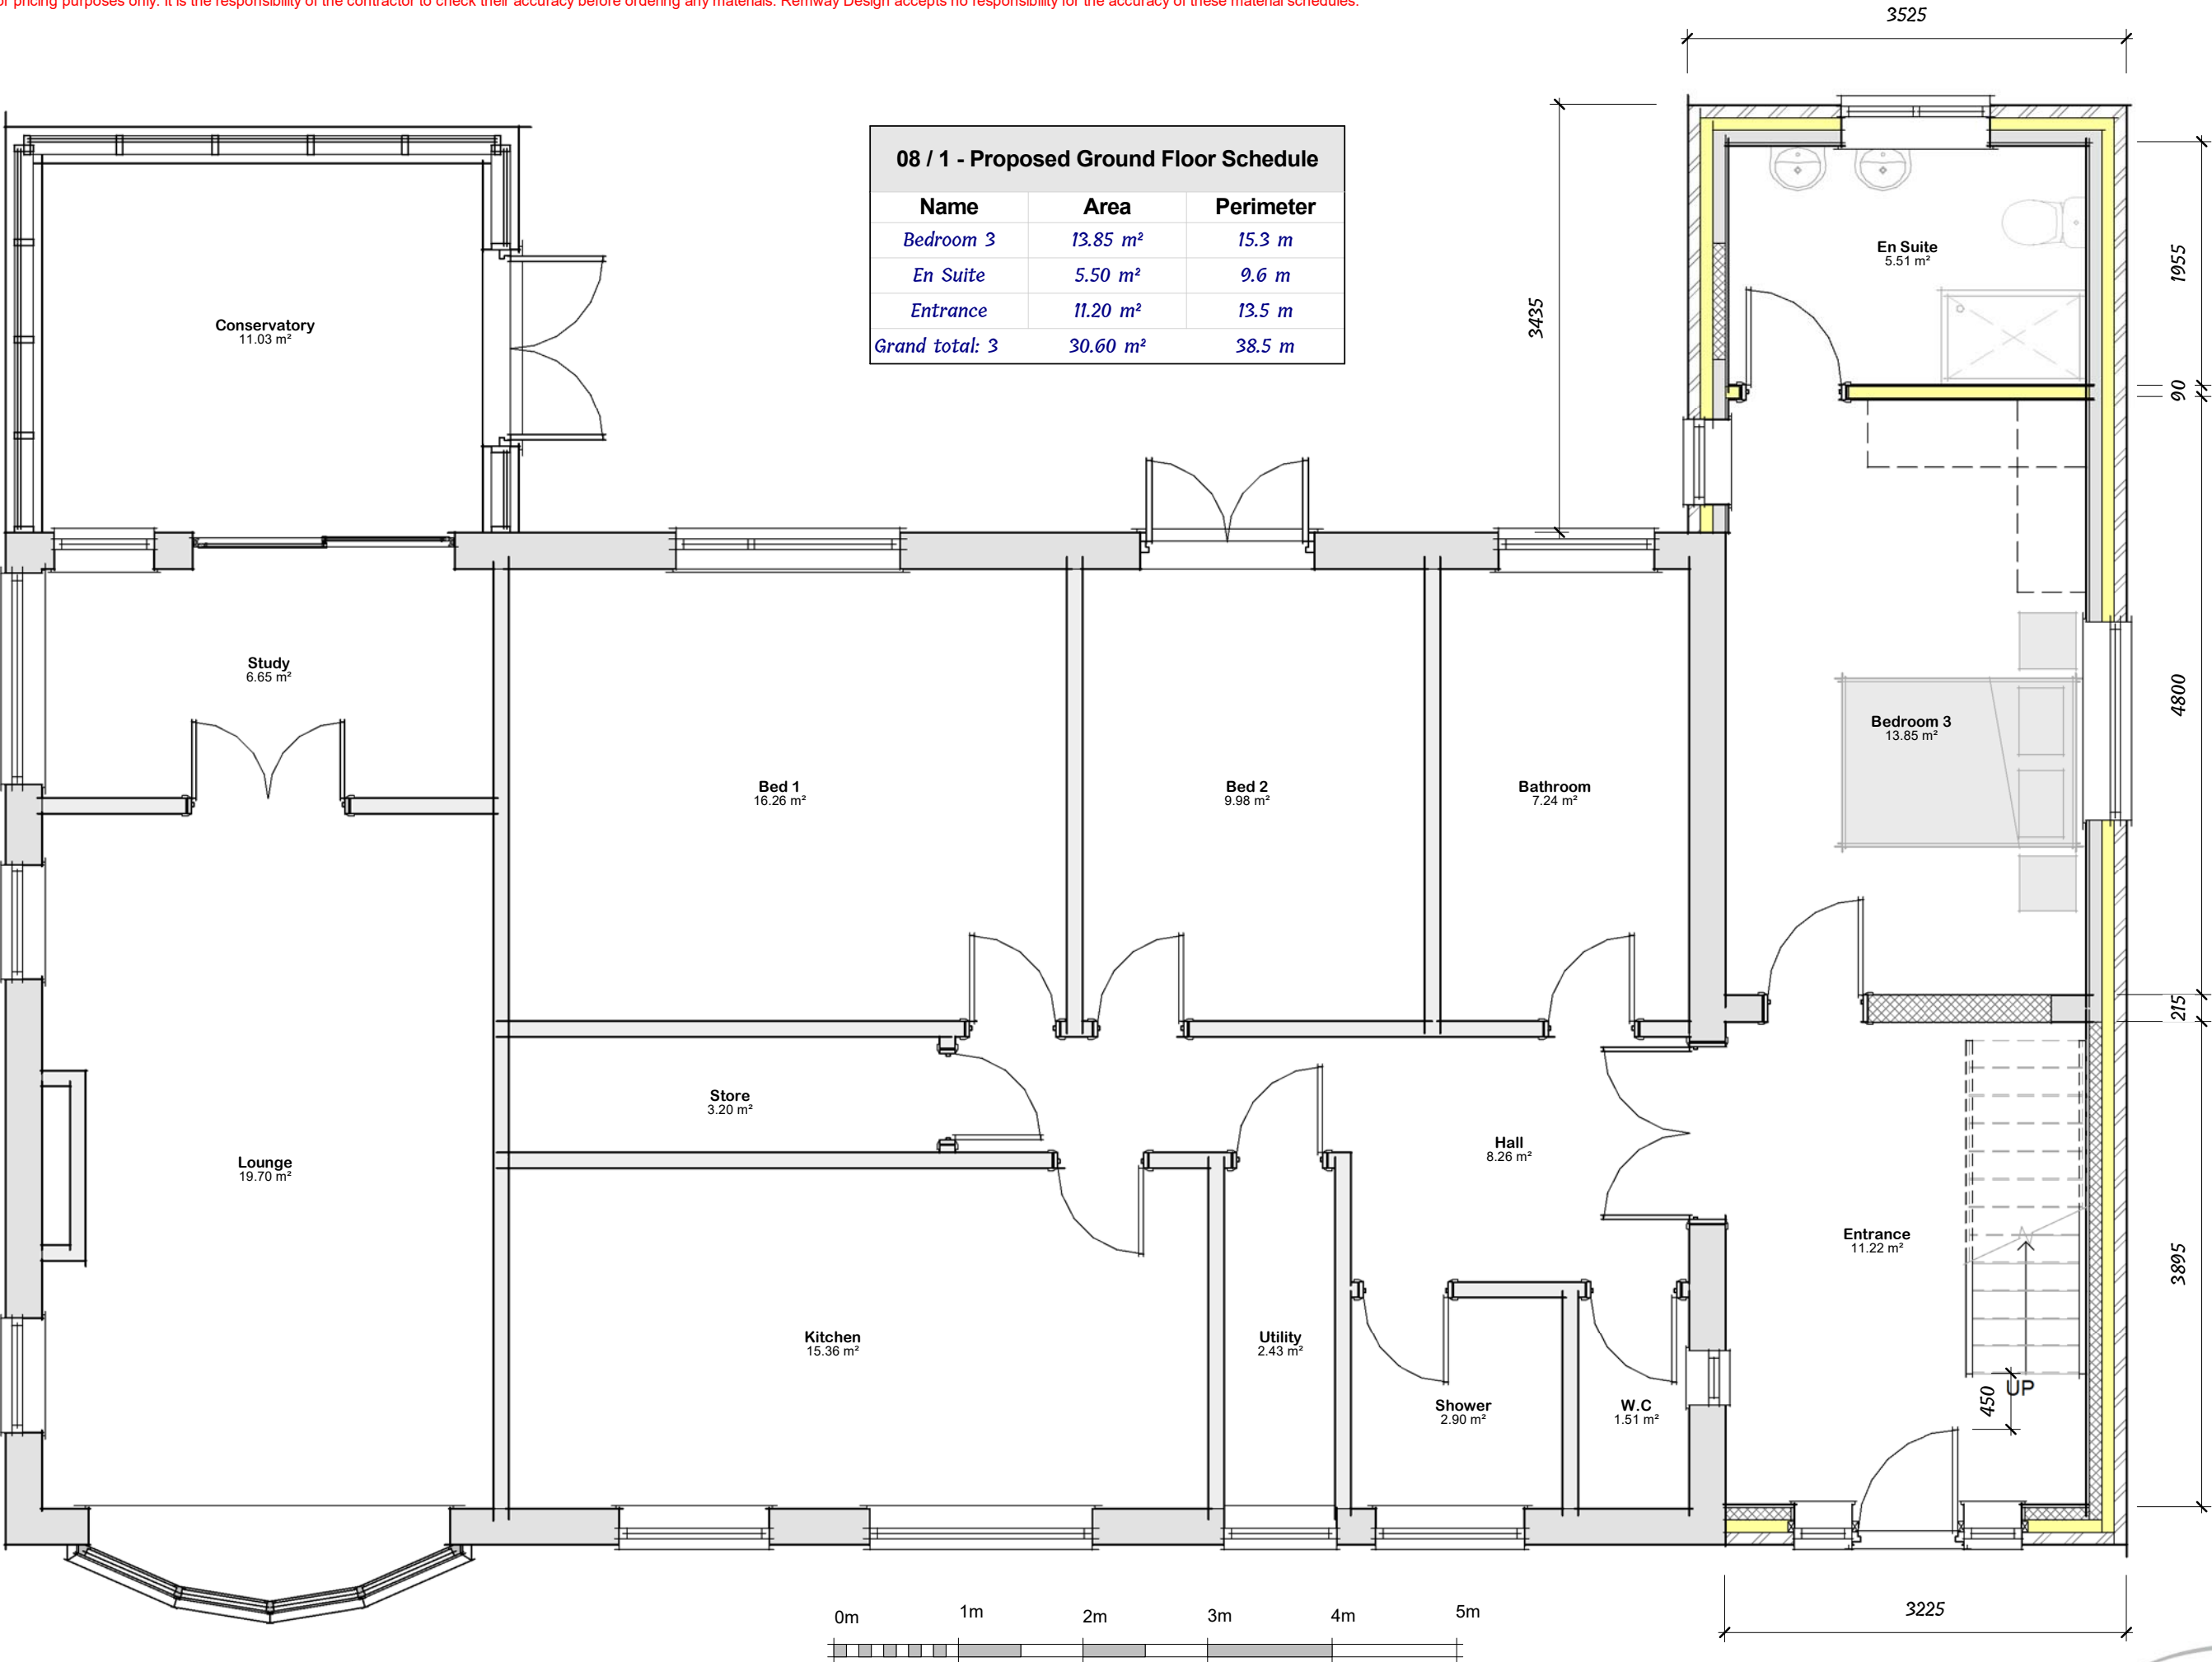


VISUAL SCALE 1:50 @ a3

Drg No

2886 / 07 rev A

Proposed Floor Layout

86 Town Drive | Quadring

