




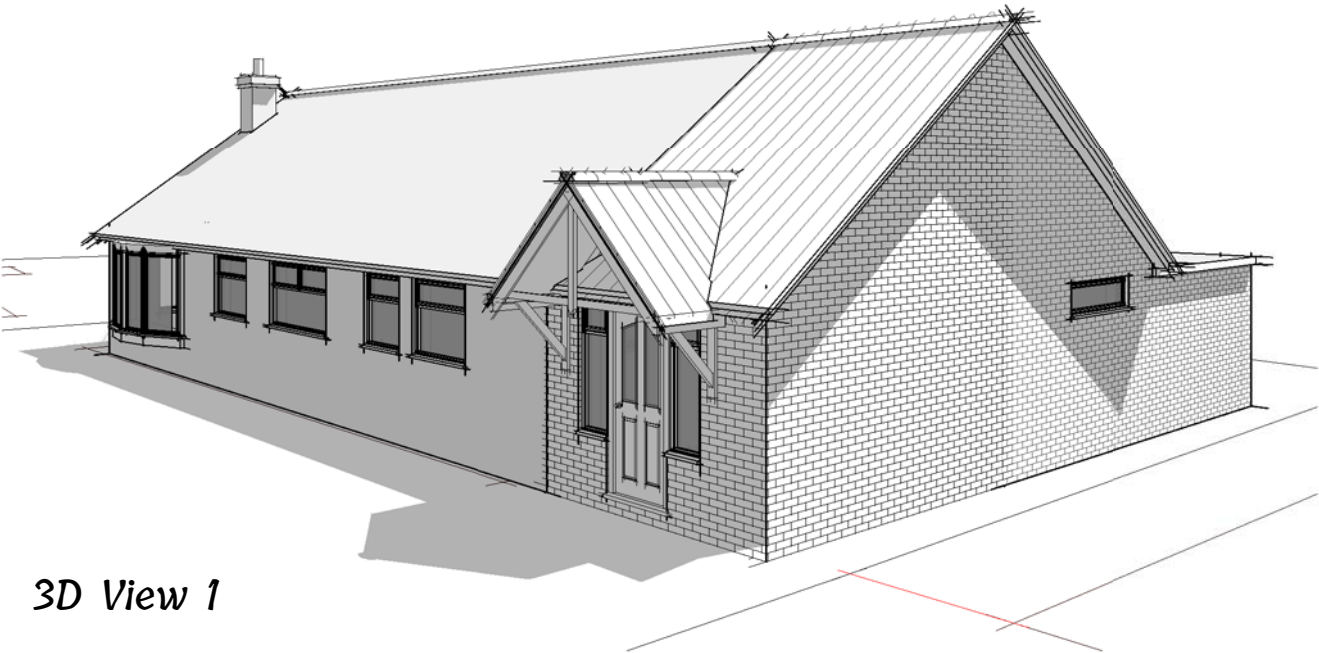

3D View 1

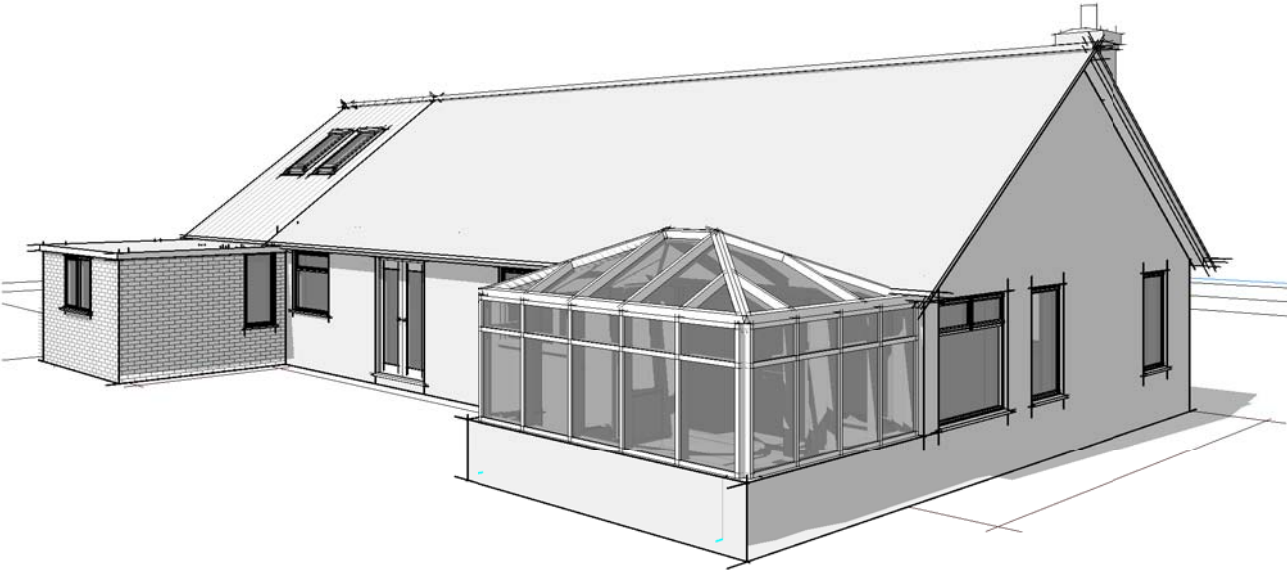

3D View 2

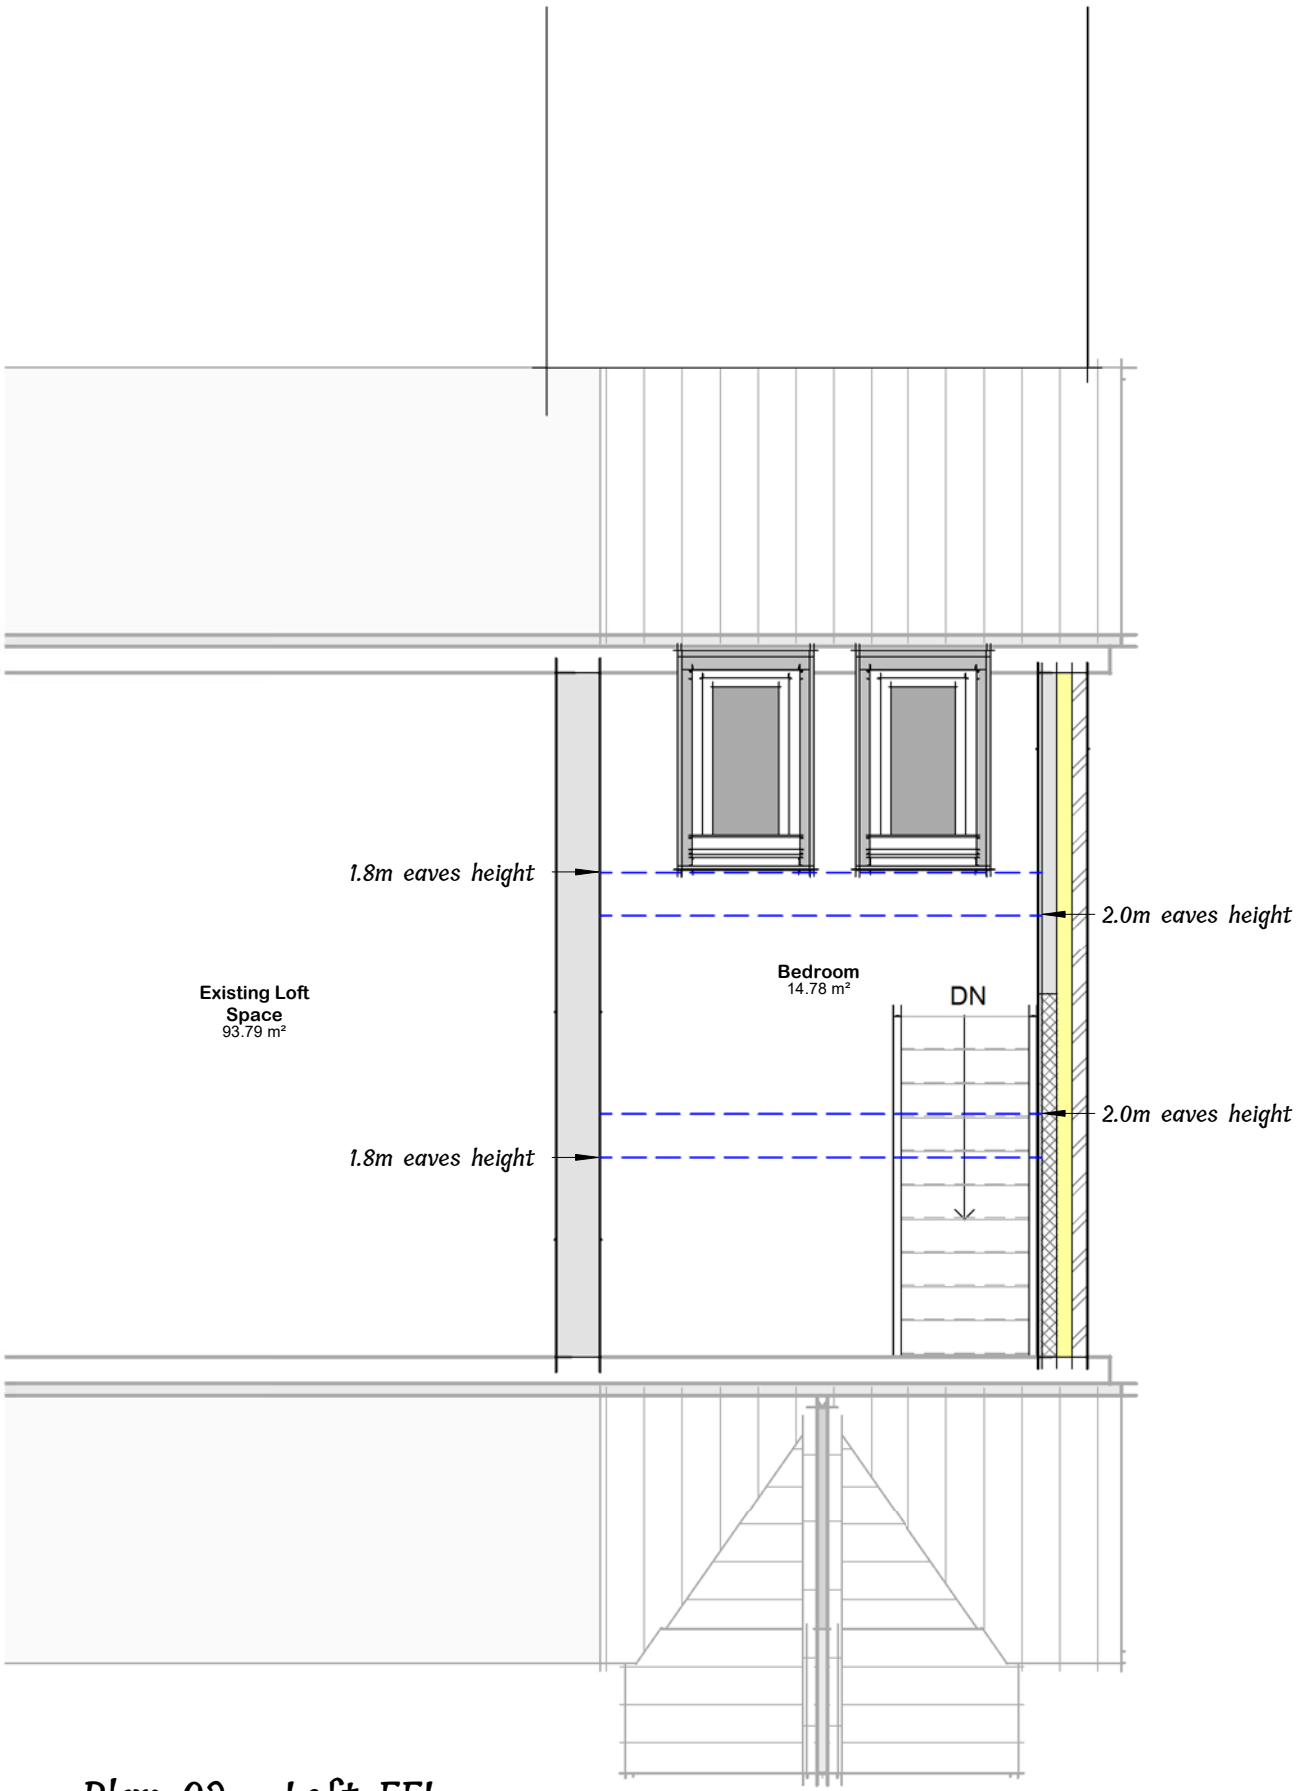

Plan 02 – Loft FFL
1 : 50