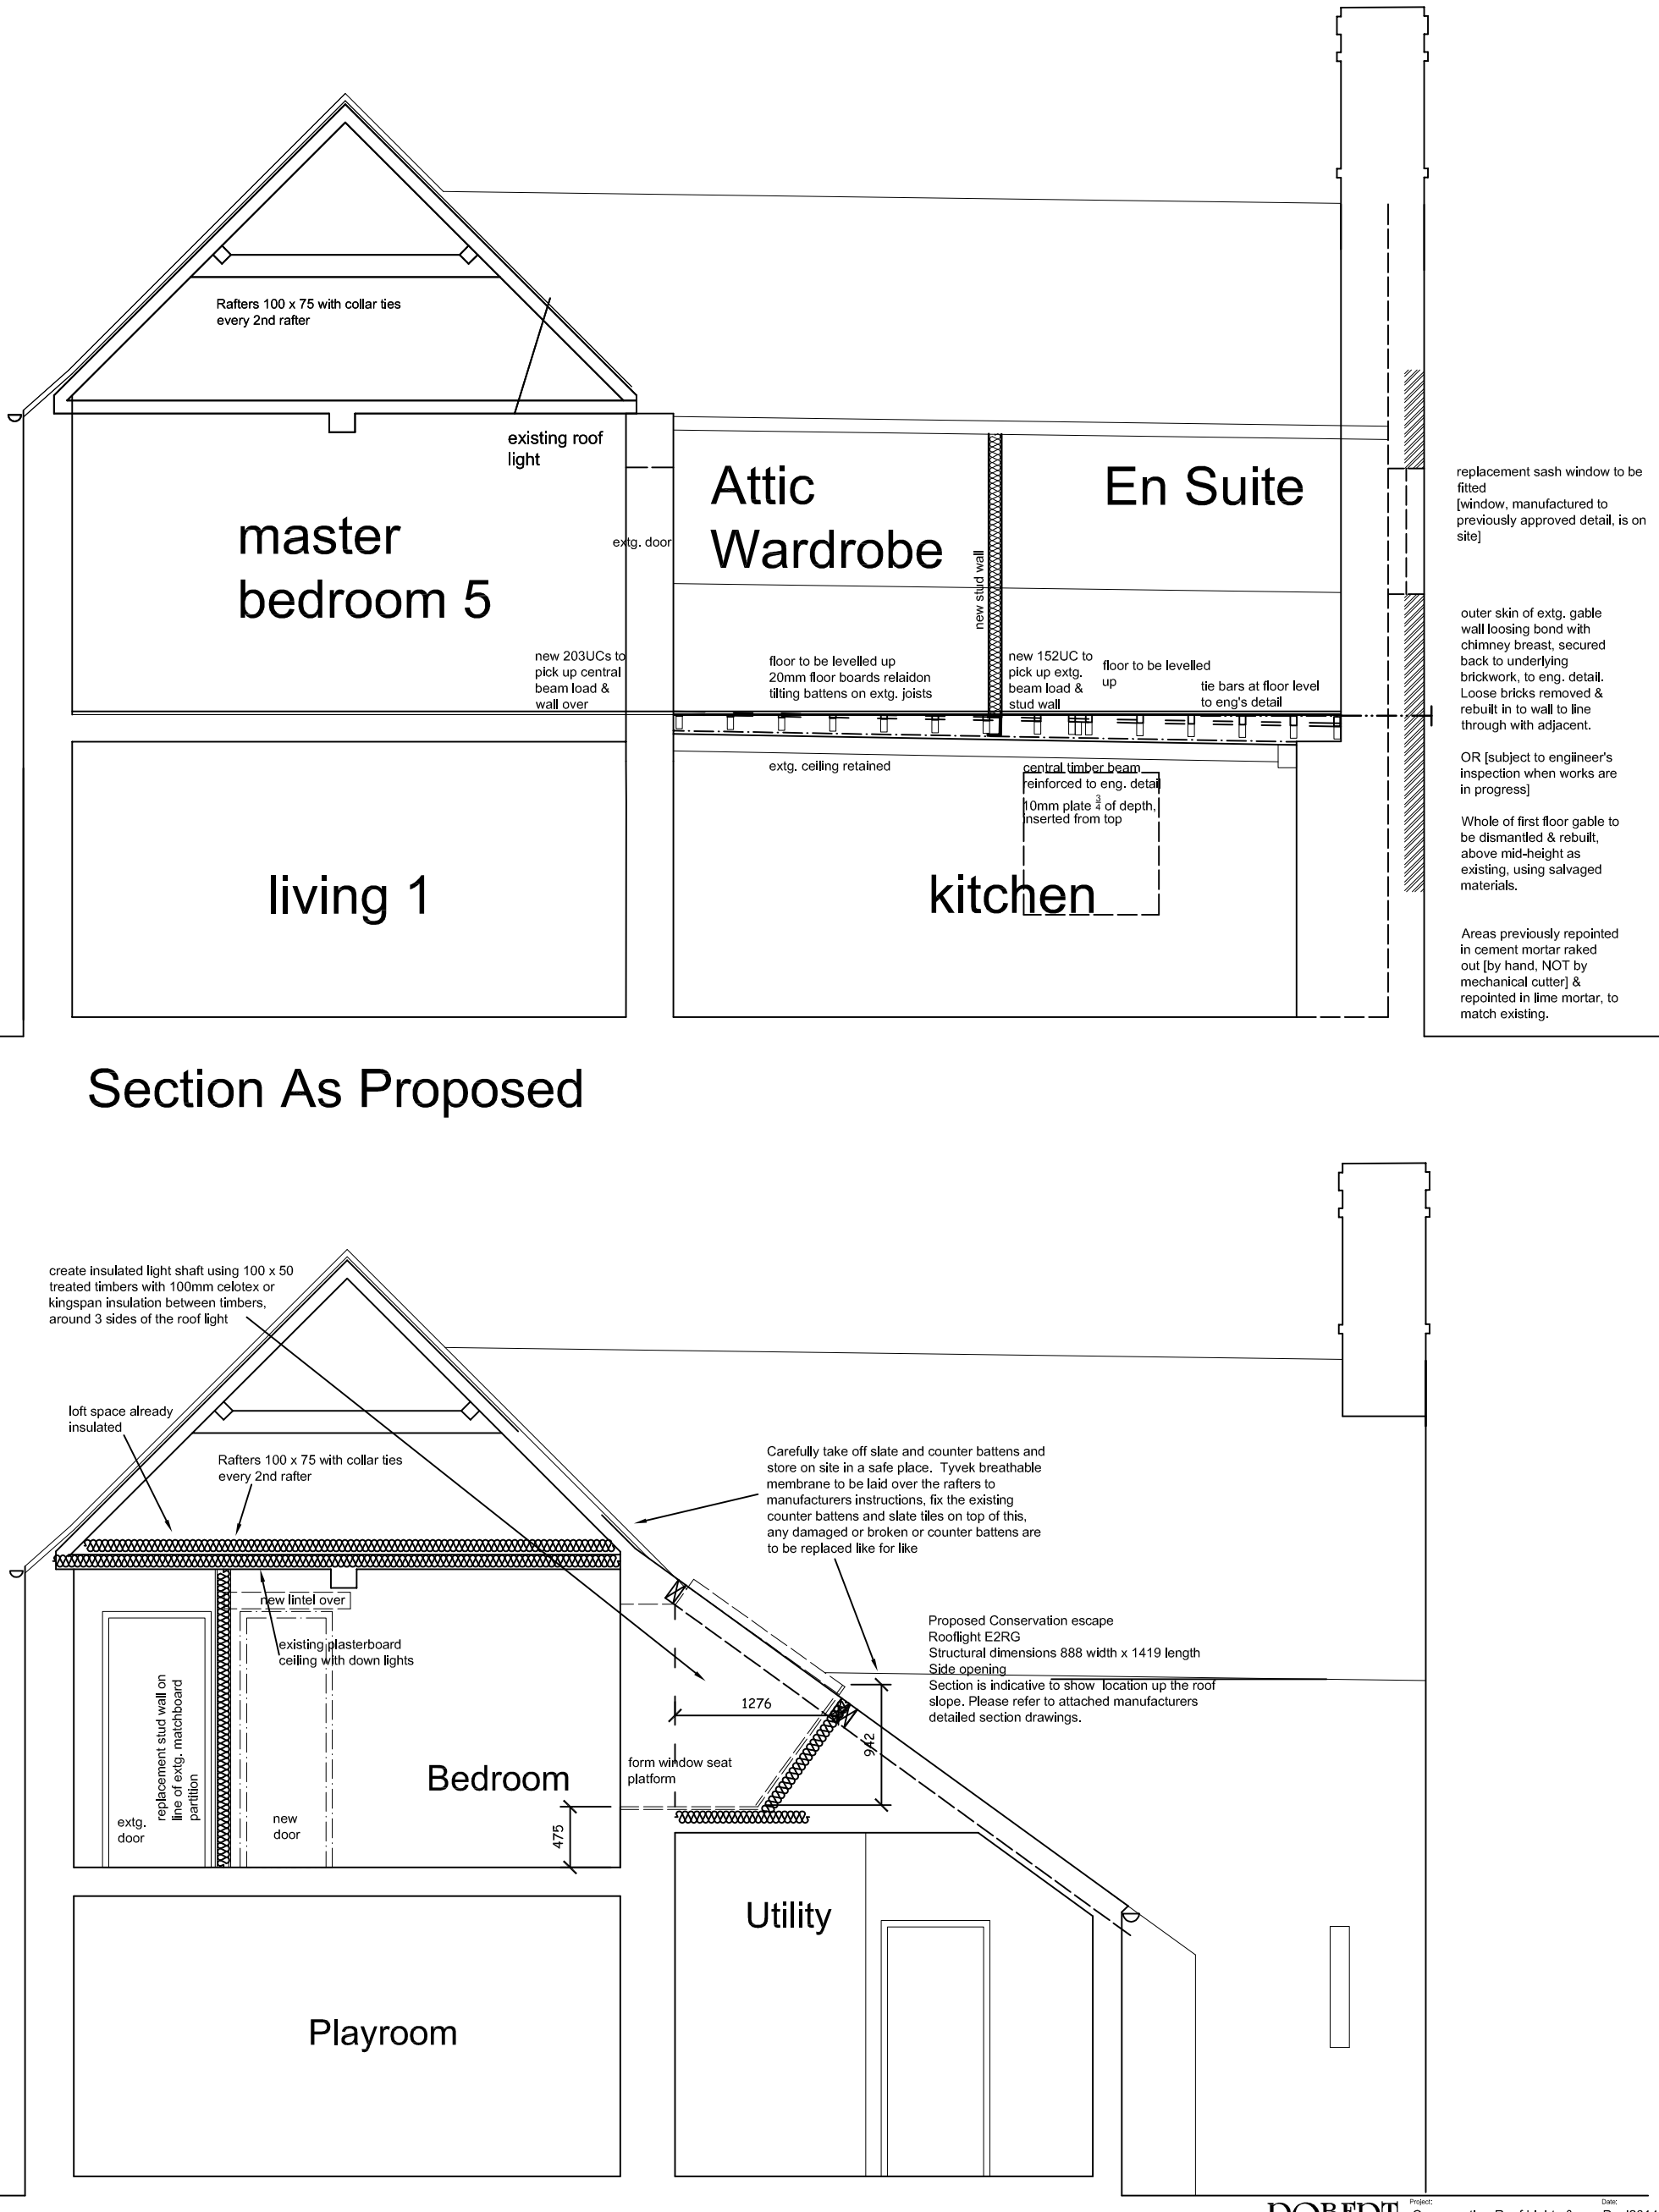


Section As Proposed

Section As Proposed

SCALE IN METRES
0 1m 2m 3m 4m 5m
0 3' 6' 9' 12' 15'
SCALE IN FEET

A1

ROBERT LOWE CHARTERED ARCHITECT
1-2 North End, Swineshead
Boston, Lincs., PE20 3LR
Phone 01205-821117
Fax 01205-821139
lowearchitect@gmail.com - info@lowe-architects.com

Project: Conservation Roof Lights & Structural Remedial Works Bresby House, Quadring Eaudike
Client: Mr & Mrs Delaney
Drawing Title: Bedroom 7 Section as proposed Attic conversion section as proposed
Date: Dec'2014
Scale: 1: 25 on A1 1:50 on A3
Project No: 13064
Drawn: RL
Drawing No: 14
Rev: A

Contractors are to check all dimensions on site and to report any discrepancy to the Architect. Do not scale from the drawing.
© 2005