

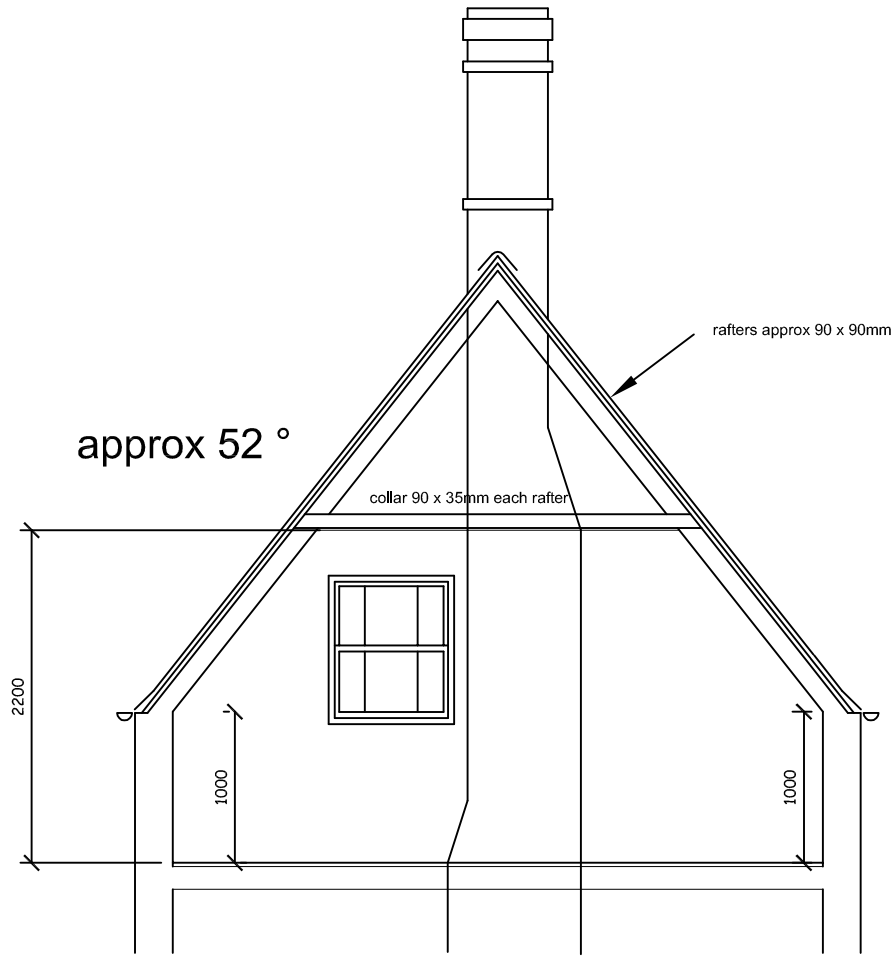


Section as Existing

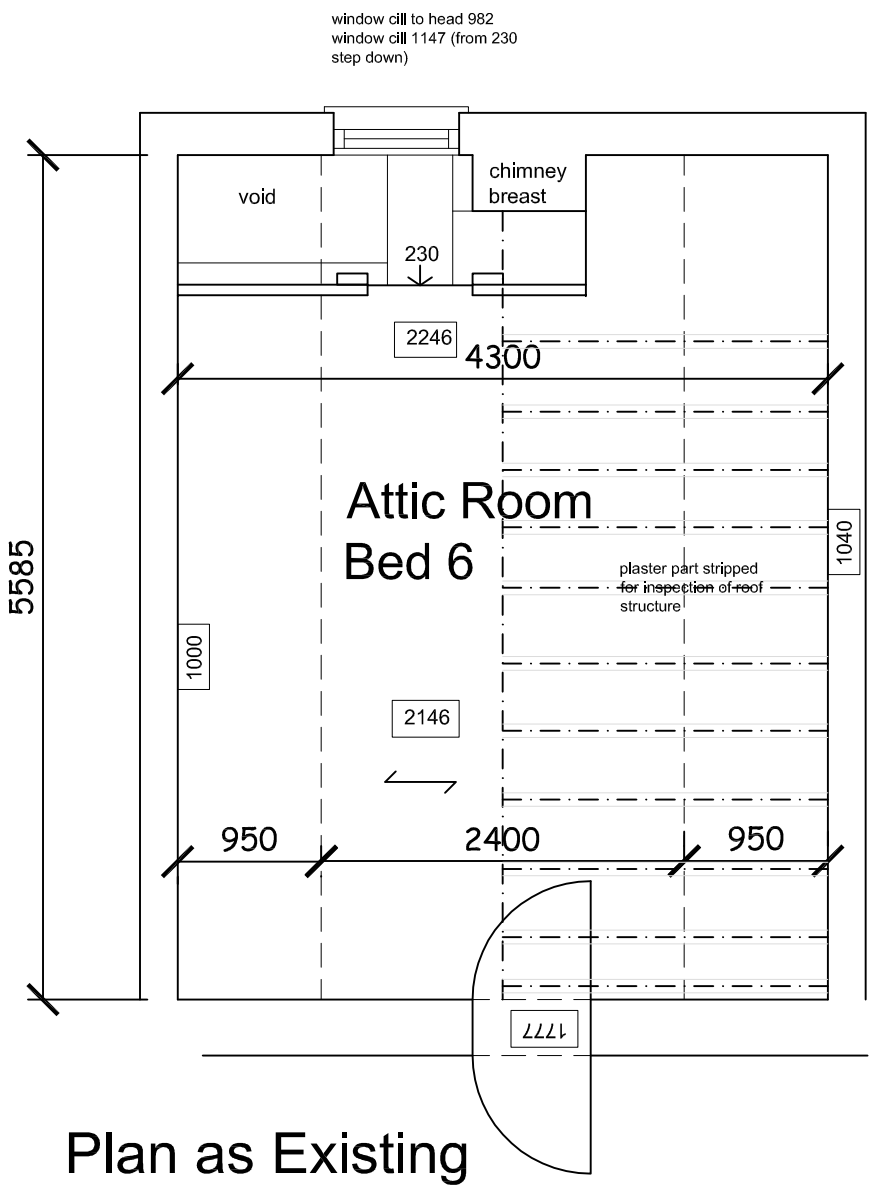

Plan as Existing

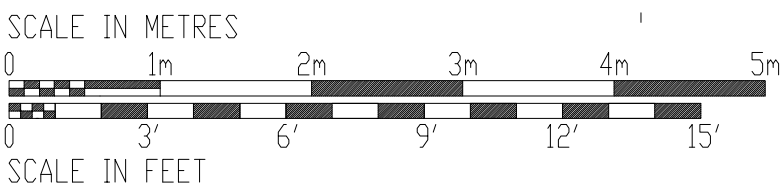

A1

ROBERT LOWE CHARTERED ARCHITECT
1-2 North End, Swineshead
Boston, Lincs., PE20 3LR
Phone 01205-821117
Fax 01205-821139
lowearchitect@gmail.com info@lowe-architects.com

Project: Conservation Roof Lights & Structural Remedial Works
Bresby House, Quadring Eaudike

Date: July 2014

Scale: 1: 25 on A1
1:50 on A3

Client: Mr & Mrs Delaney

Drawing Title: Attic
As Existing

Project No: 13064

Drawn: JM

Drawing No: 15

Rev:

Contractors are to check all dimensions on site and to report any discrepancy to the Architect.
Do not scale from the drawing.
© 2005