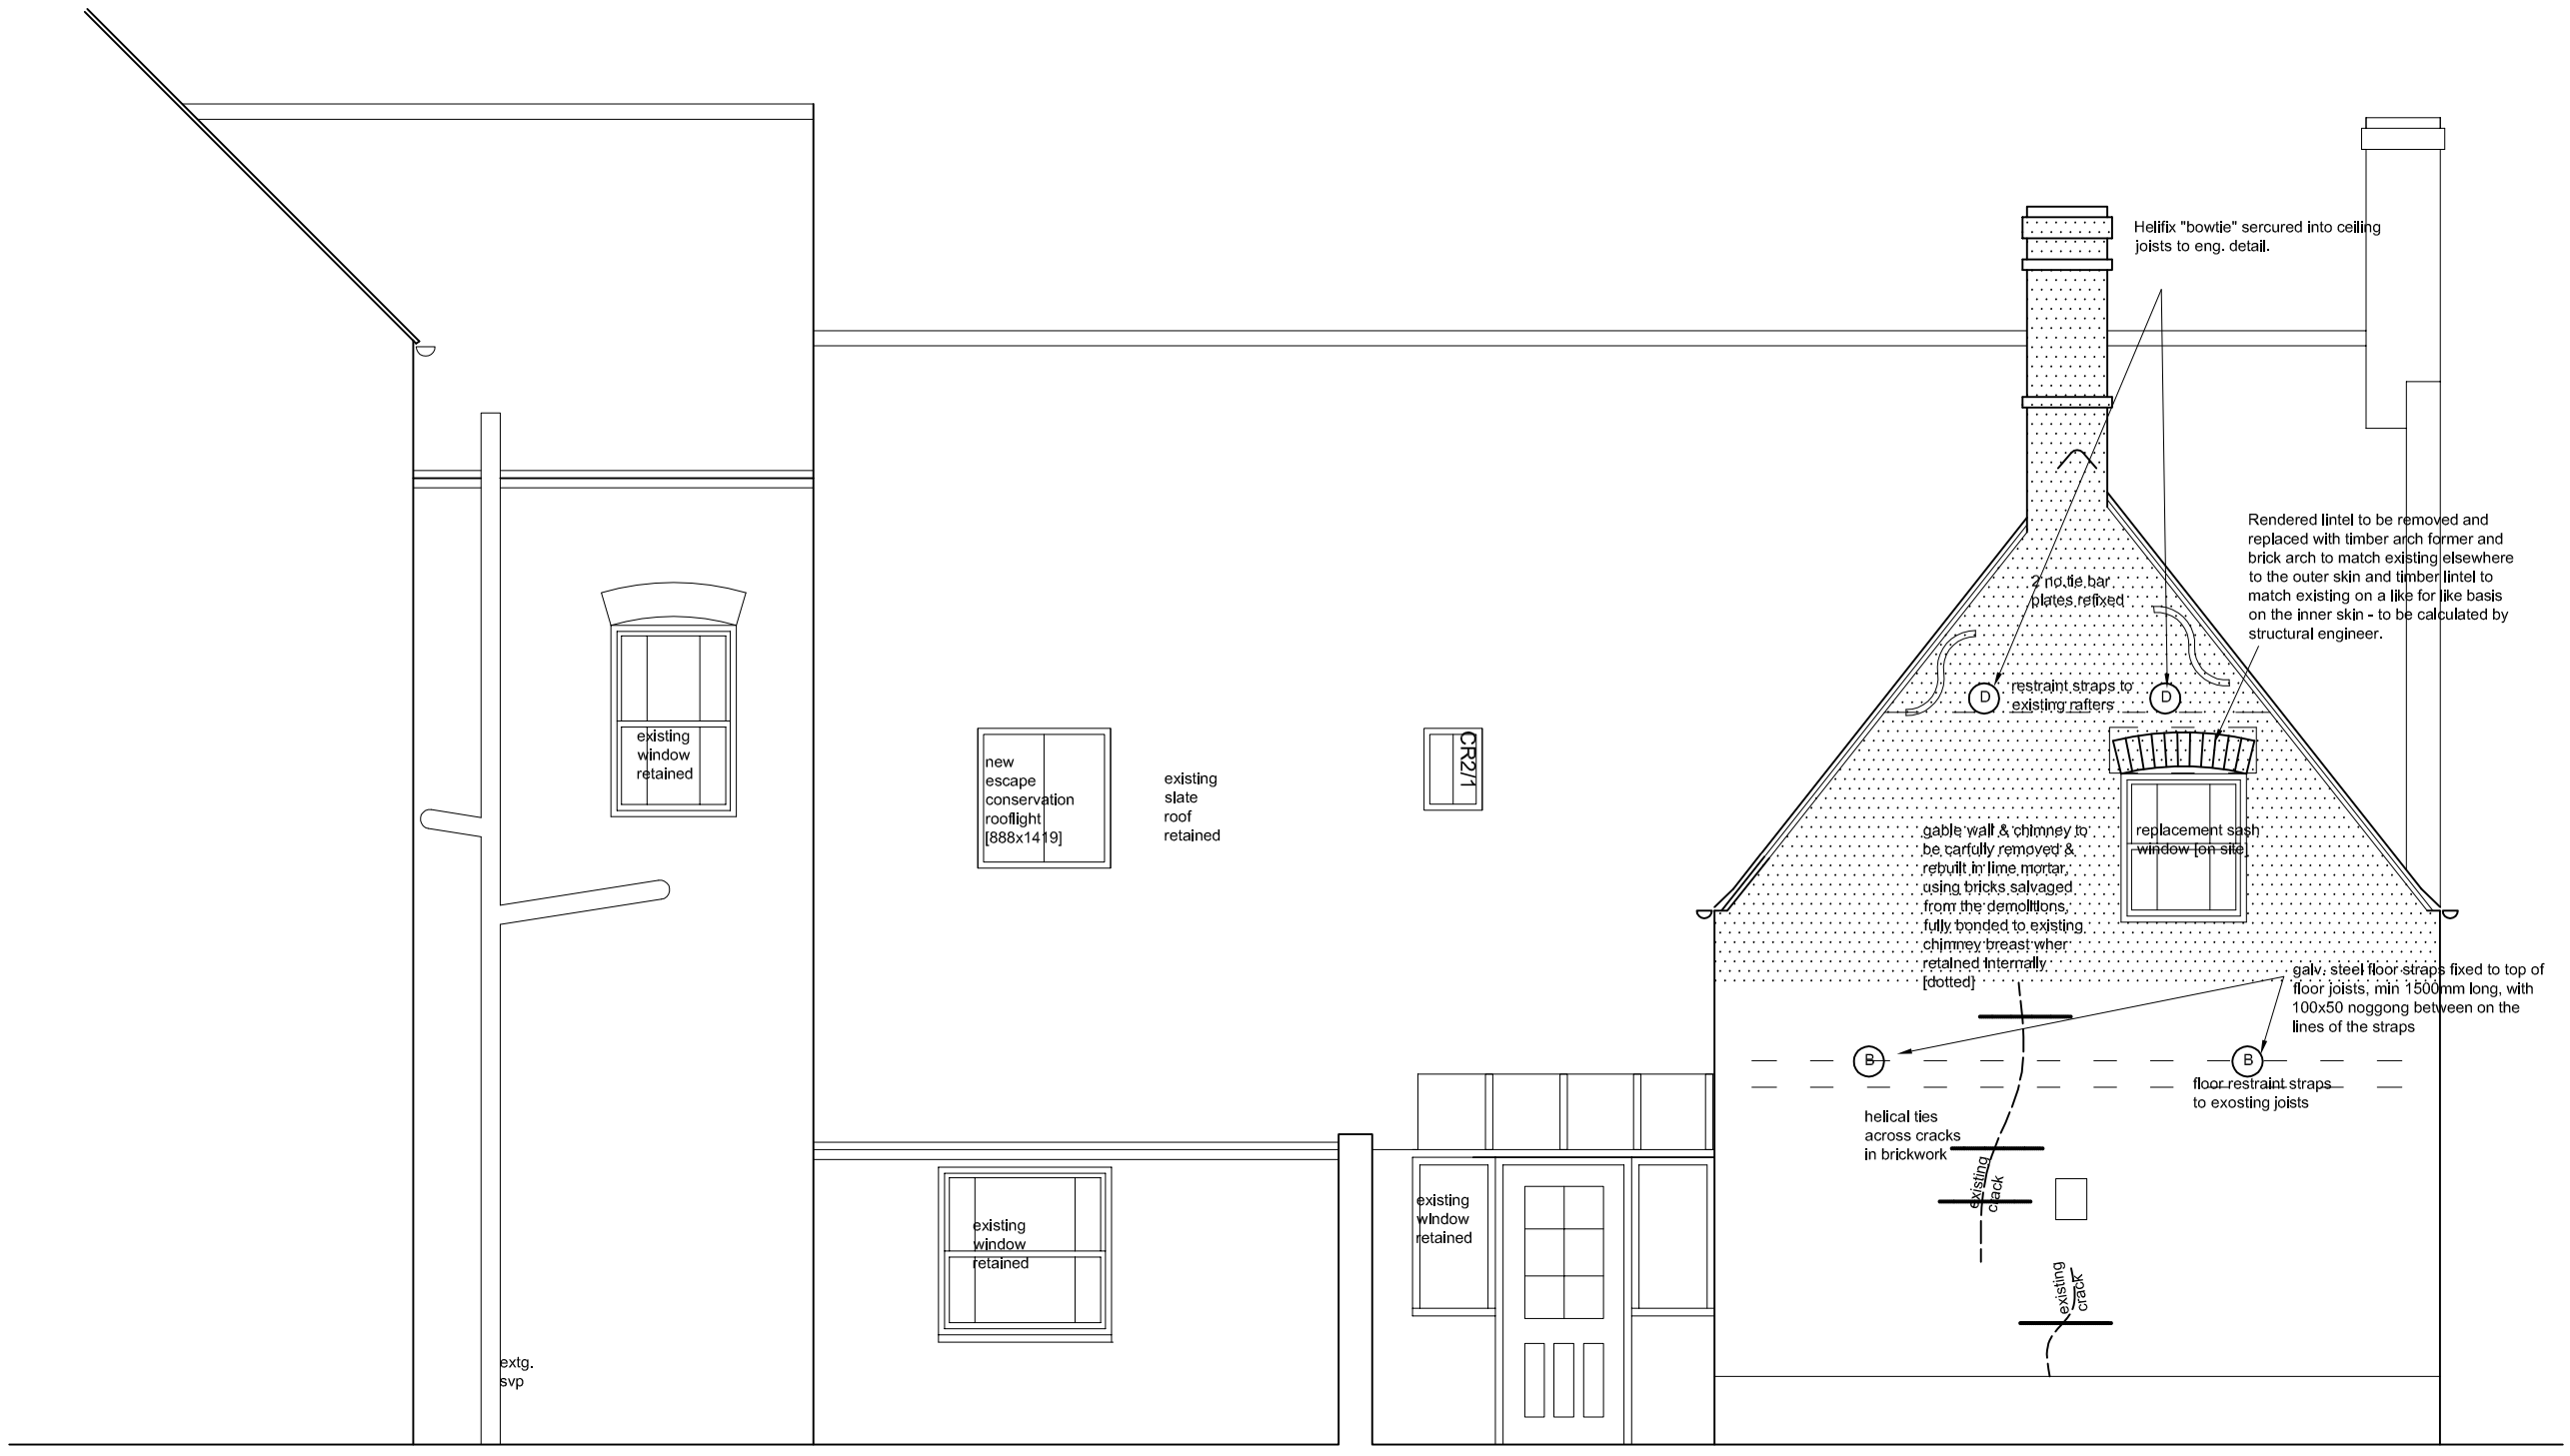


Kitchen Gable - remedial works [worst case option]

SCALE IN METRES
0 1m 2m 3m 4m 5m
0 3′ 6′ 9′ 12′ 15′
SCALE IN FEET

ROBERT LOWE CHARTERED ARCHITECT
1-2 North End, Swineshead
Boston, Lincs., PE20 3HX
Phone 01205-821117
Fax 01205-821139
lowearchitect@gmail.com --- info@lowe-architects.com

Project: Conservation Roof Lights & Structural Remedial Works
Bresby House, Quadring Eaudike
Client: Mr & Mrs Delaney
Drawing Title: ELEVATION
REMEDIAL WORKS TO GABLE [Worst Case Scenario]

Date: Feb'2015
Scale: 1: 25 on A1
1:50 on A3
Project No: 13064
Drawing No: 17
Drawn: RL
Rev:

Contractors are to check all dimensions on site and to report any discrepancy to the Architect.
Do not scale from this drawing.
© 2005

A1