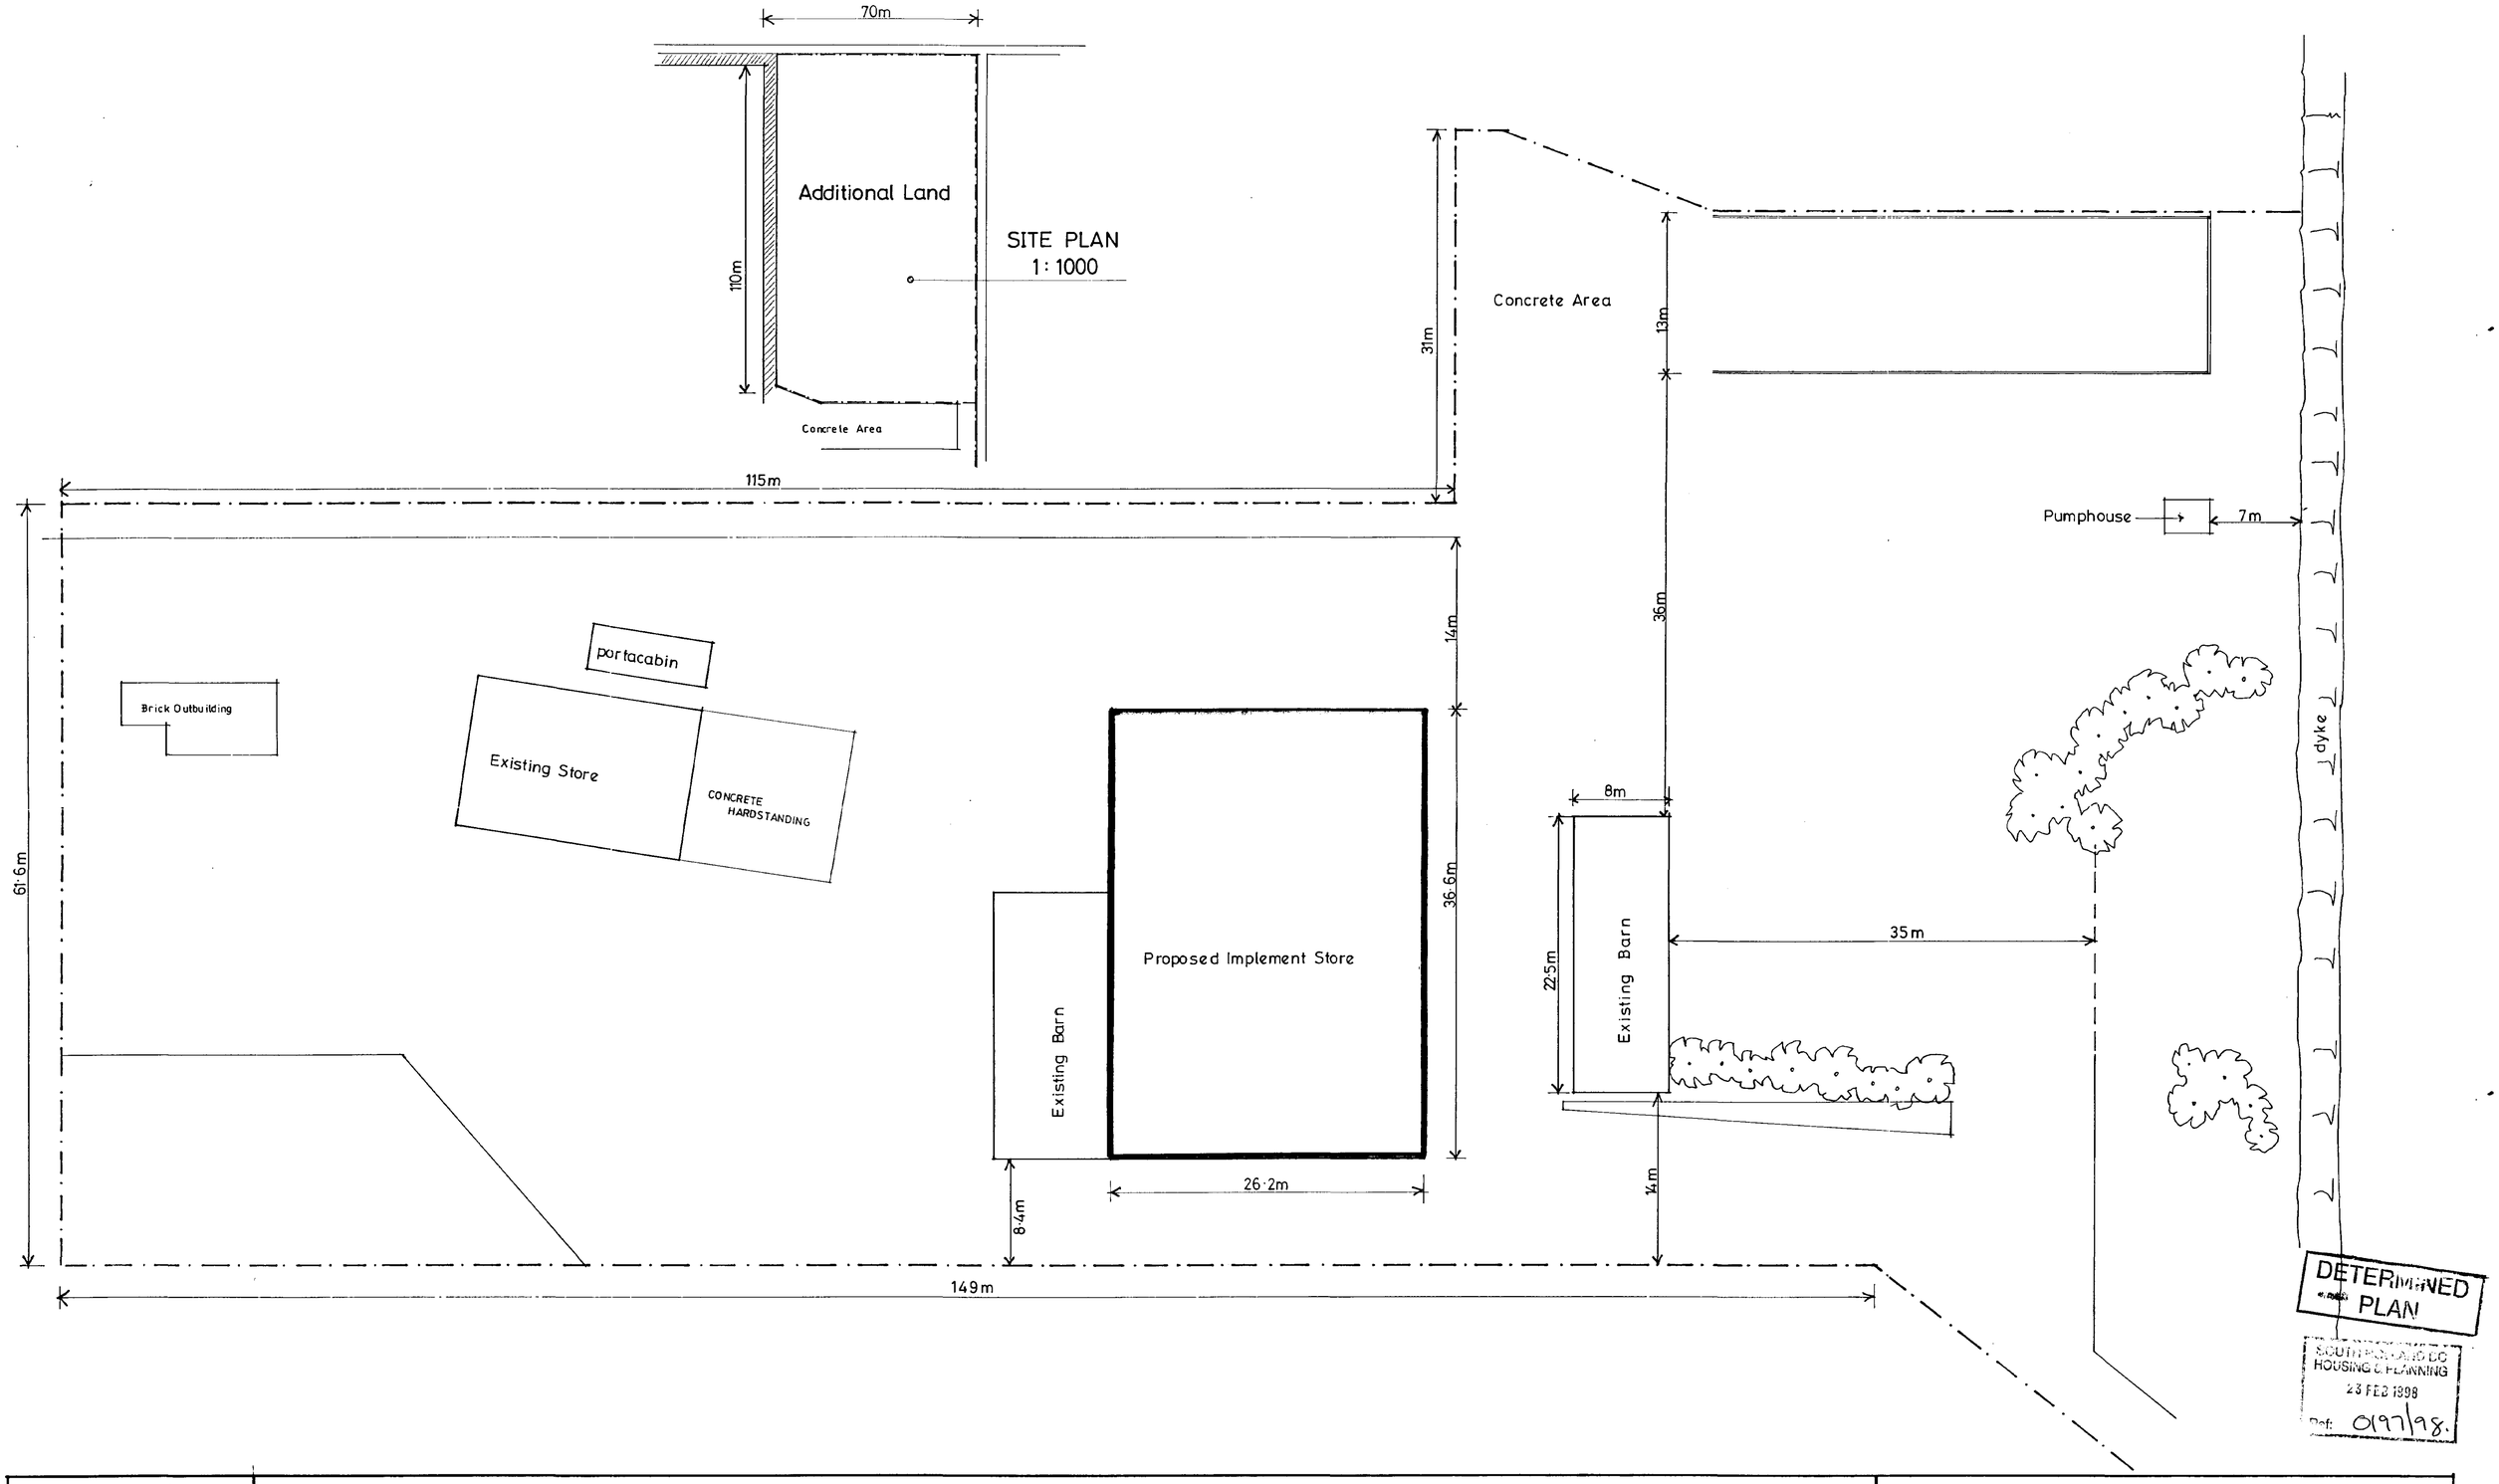



# WESTHORPE FARM

Proposed Implement Store for:
PROCTOR BROTHERS
Westhorpe Yard, Gosberton, Spalding.

Site Plan (INDICATING PROPOSED AND EXISTING).

1:250 & 1:1000 scales

February 1998

Quadring High Fen

Quadring Fen Farm

Quadring High Fen

Osborne House Farm

Grange Farm

Cow Bridge

Vicarage Farm

Green Acres


Westways

Pond

Drain


Track

DETERMINED

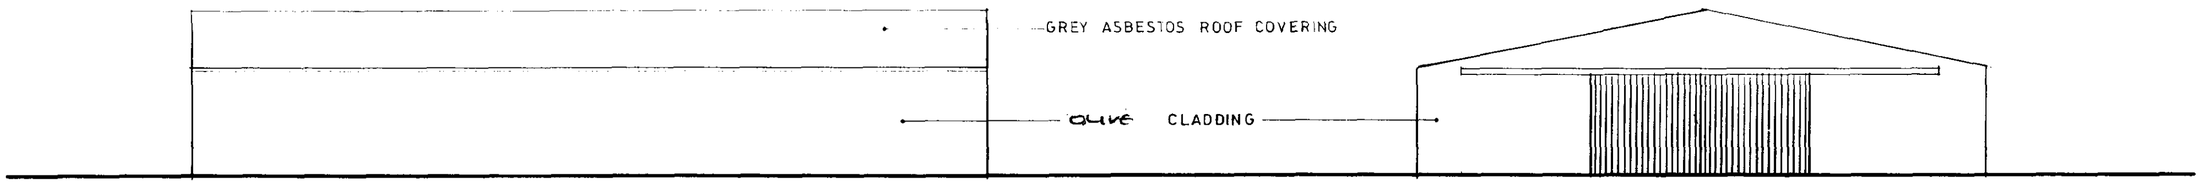



Side elevation

Front elevation

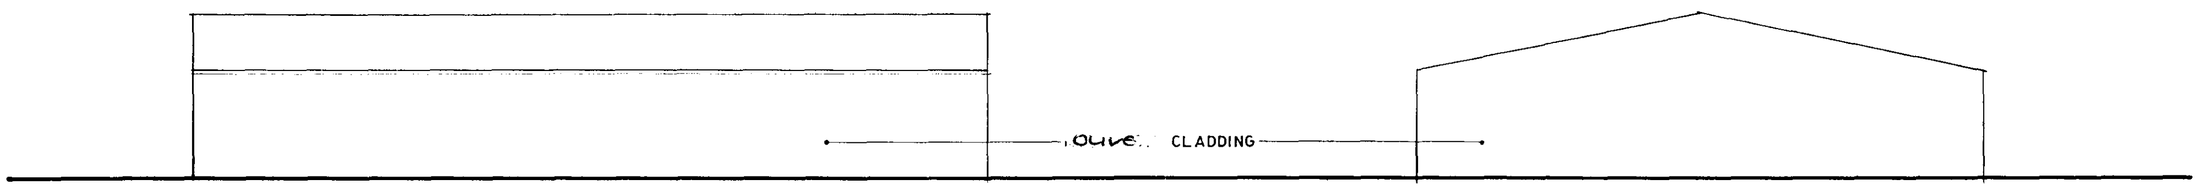


Side elevation

Rear elevation

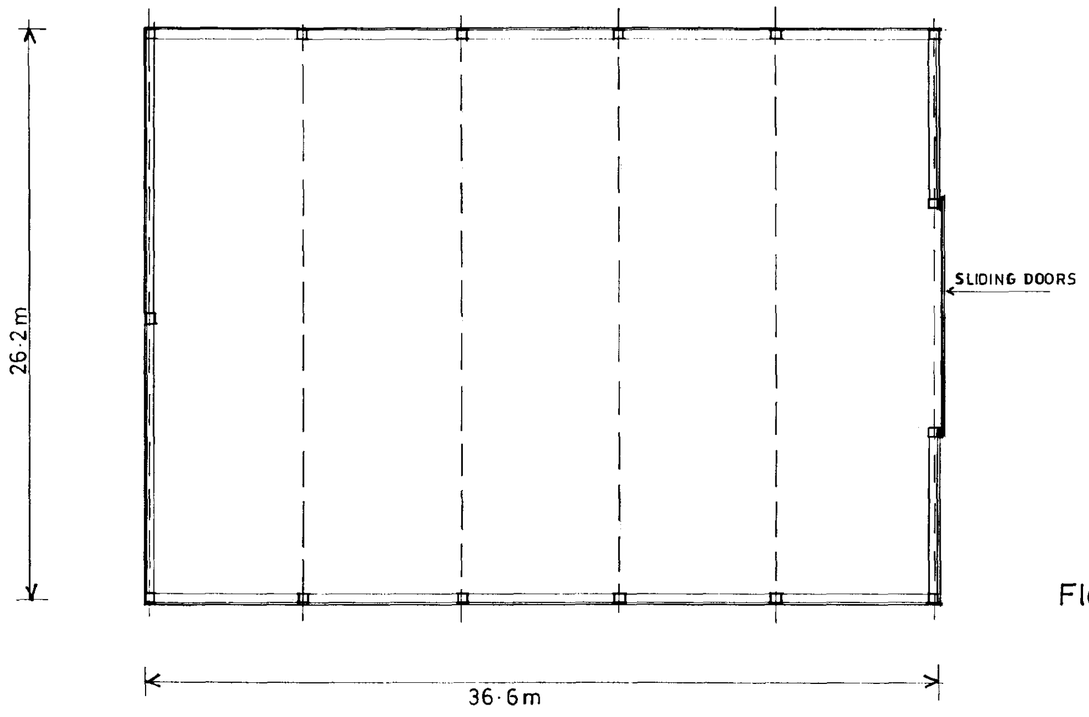


Floor plan

DETERMINED PLAN
HOUSING & PLANNING
25 FEB 1998
Ref: 0197/98

Proposed Implement Store
for :
PROCTOR BROTHERS
Westhorpe Yard
Gosberton
Spalding.

Plan & Elevations

1 : 200 scale

February 1998