



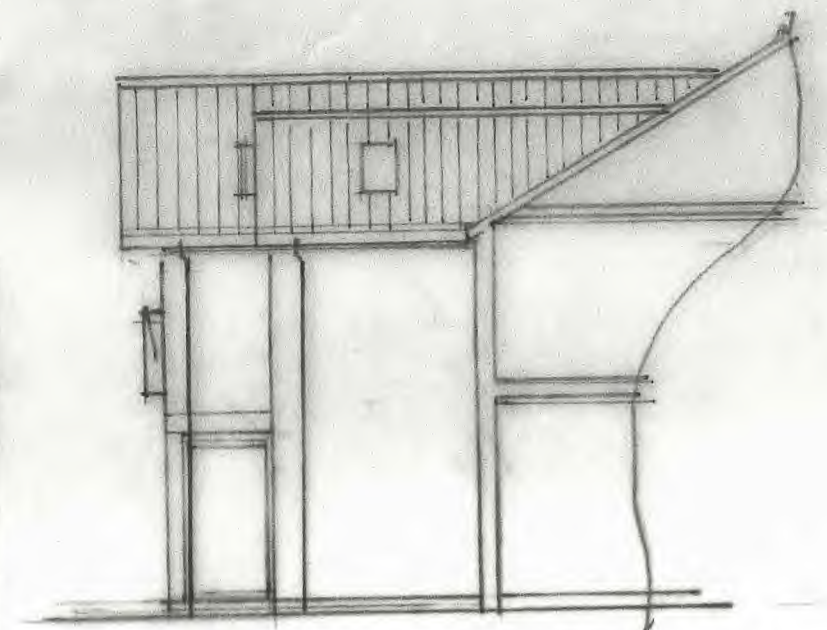

SIDE ELEVATION (PROPOSED)

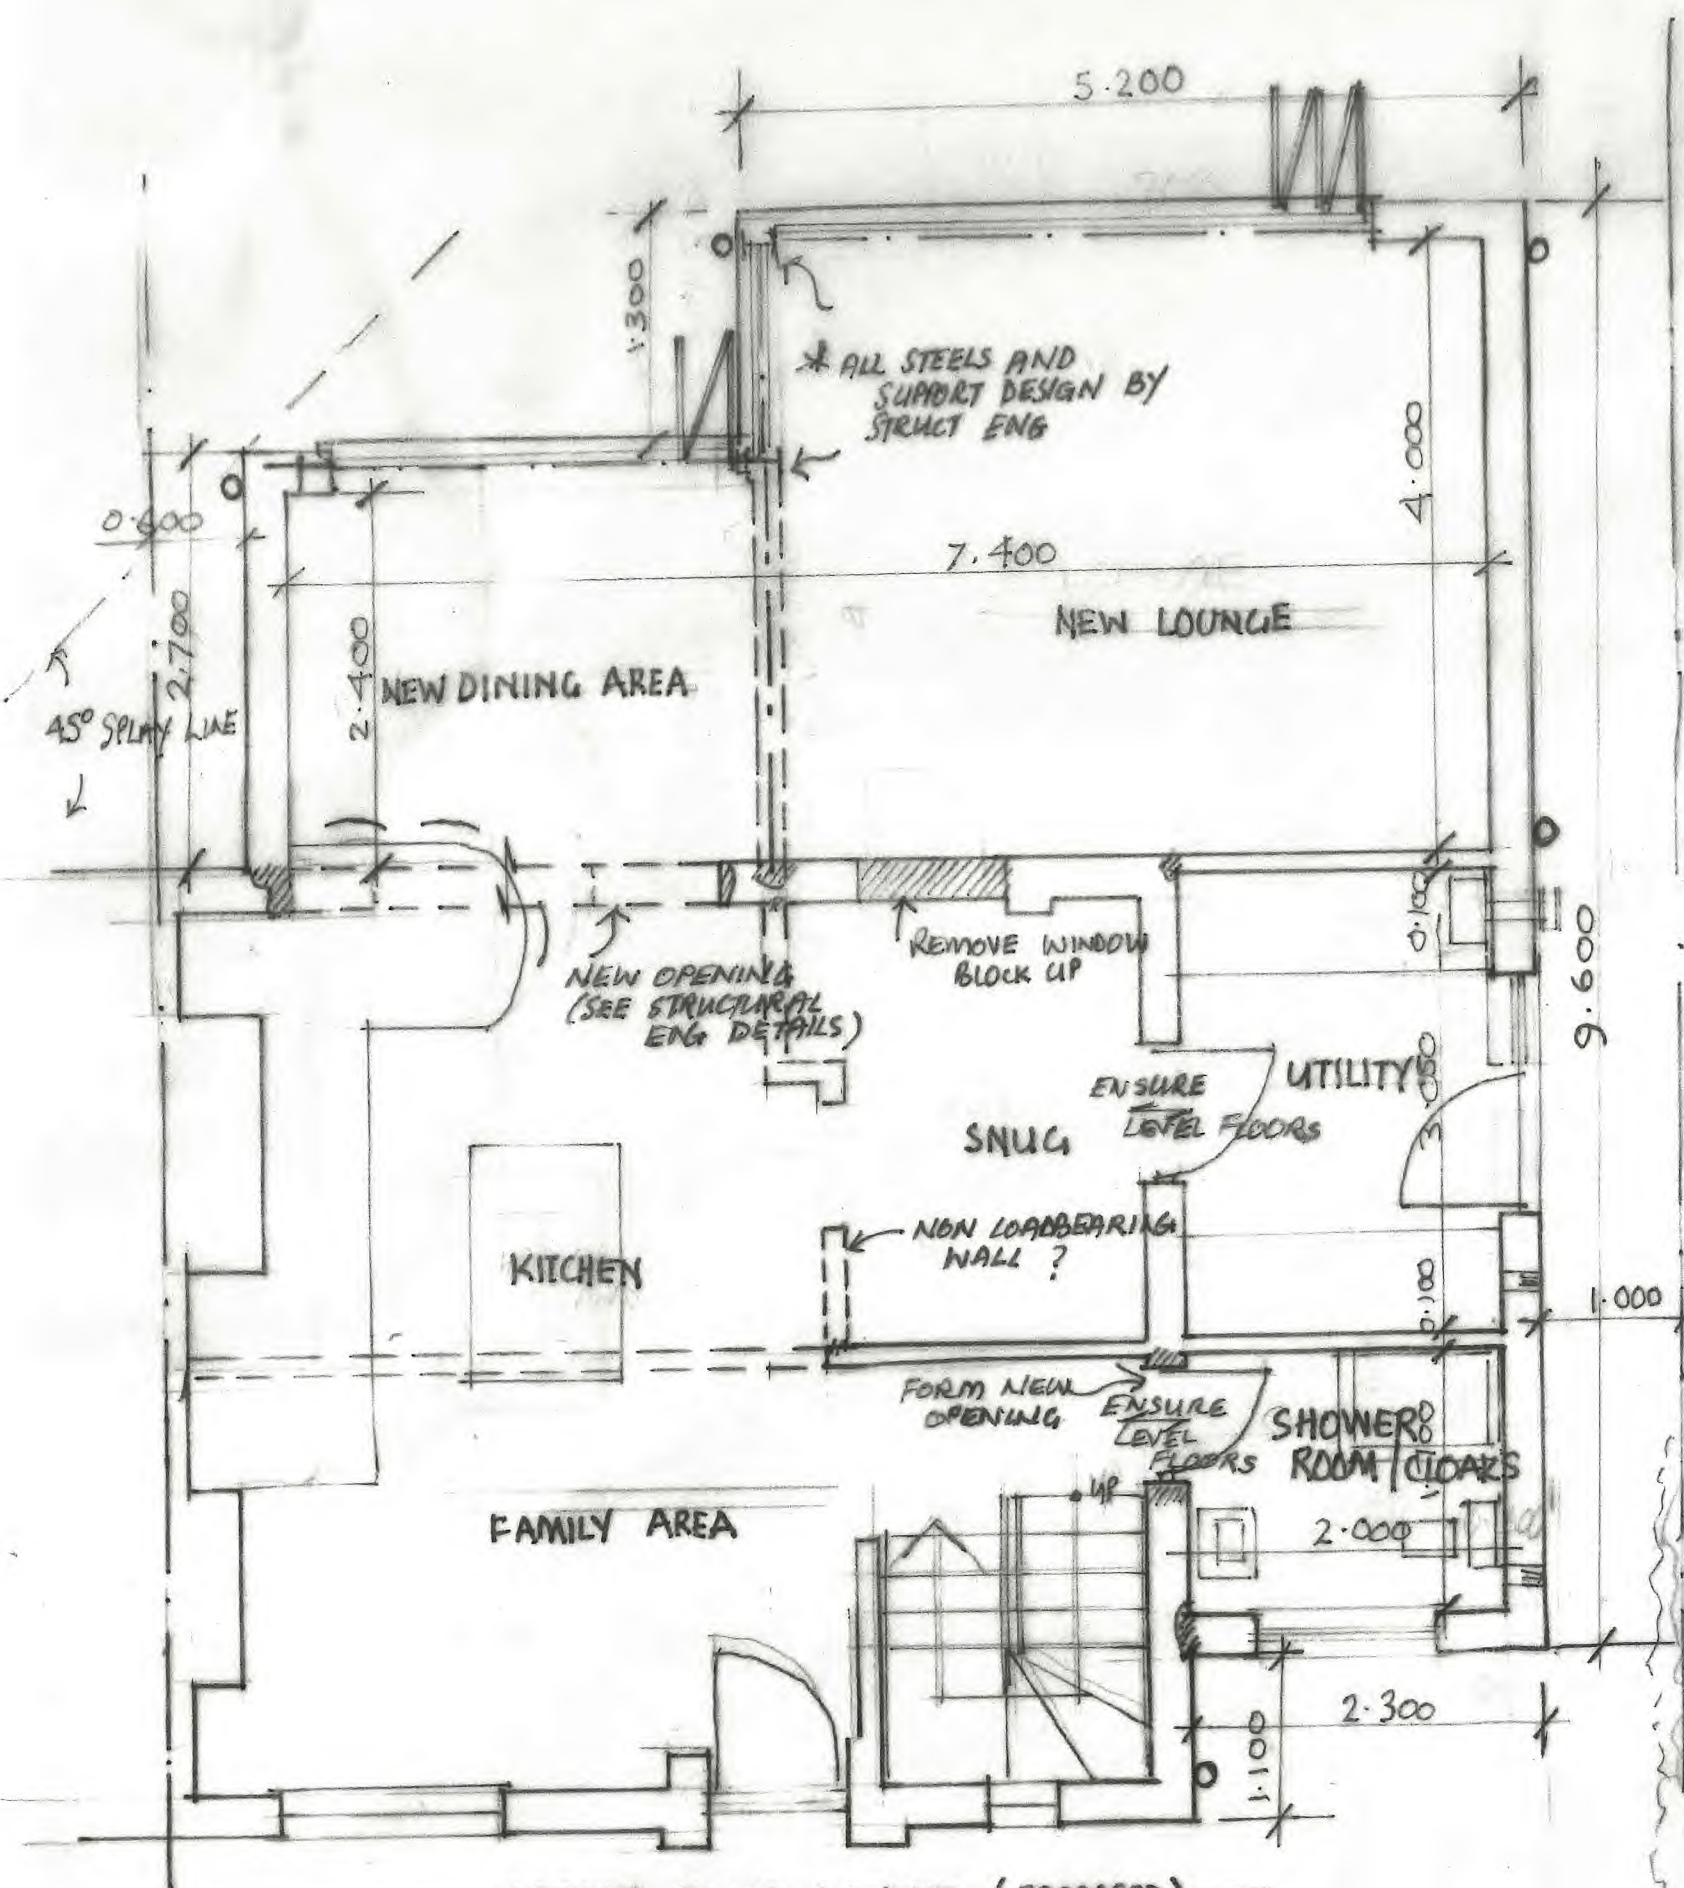

FRONT ELEVATION (PROPOSED)