



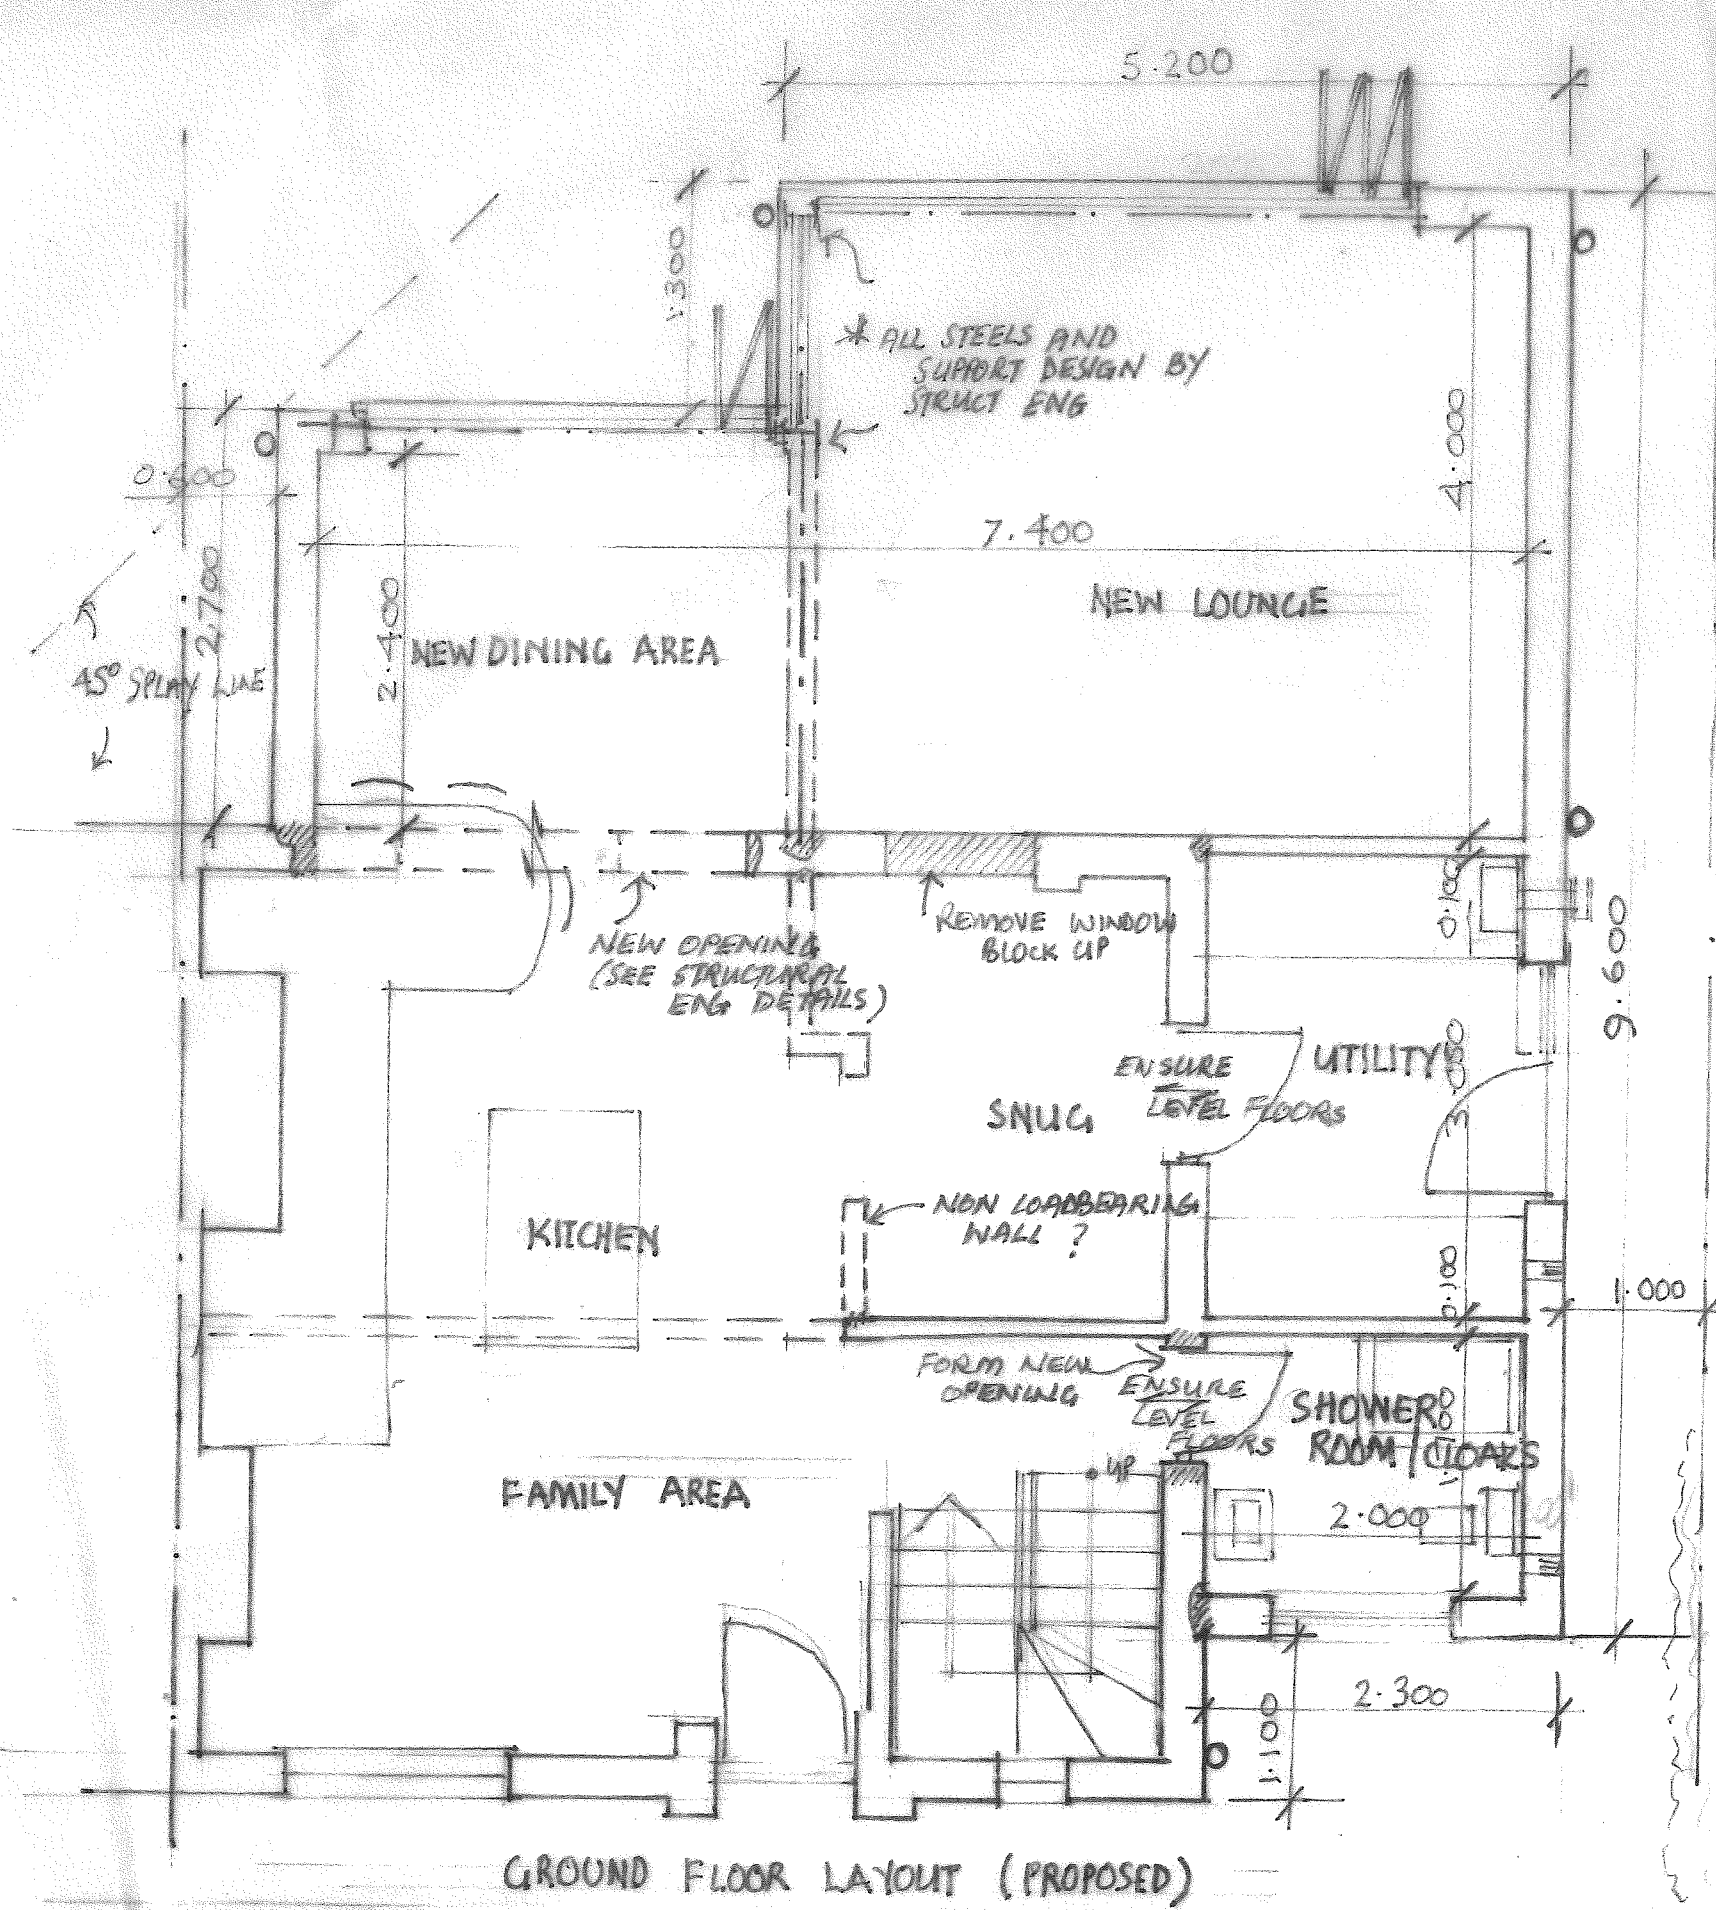

GROUND FLOOR LAYOUT (PROPOSED)

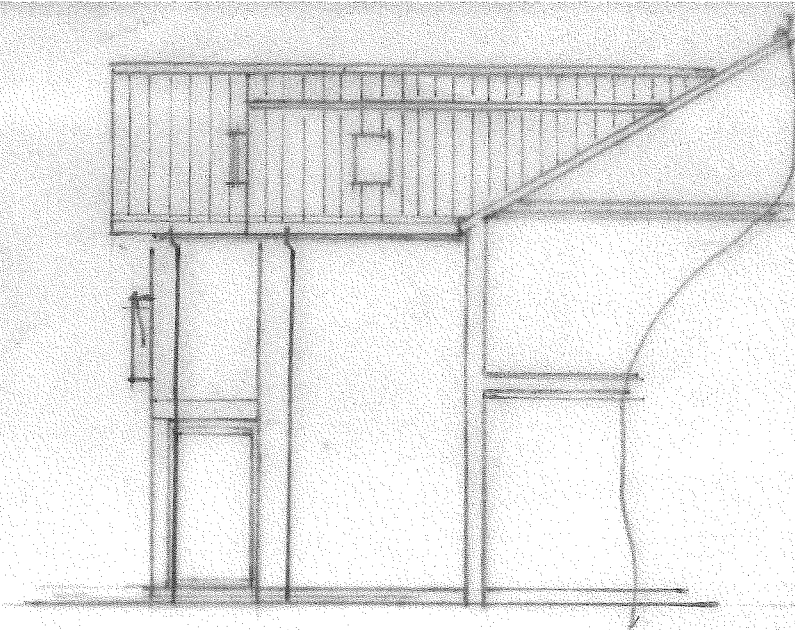

SIDE ELEVATION (PROPOSED)



FRONT ELEVATION (PROPOSED)

MARKET MODERN CONC. TILES SMOOTH 'GREY'

* CREAM 'K' RENDER * WATERPROOF SYSTEM TO NEW EXTENSION AND EXISTING HOUSE