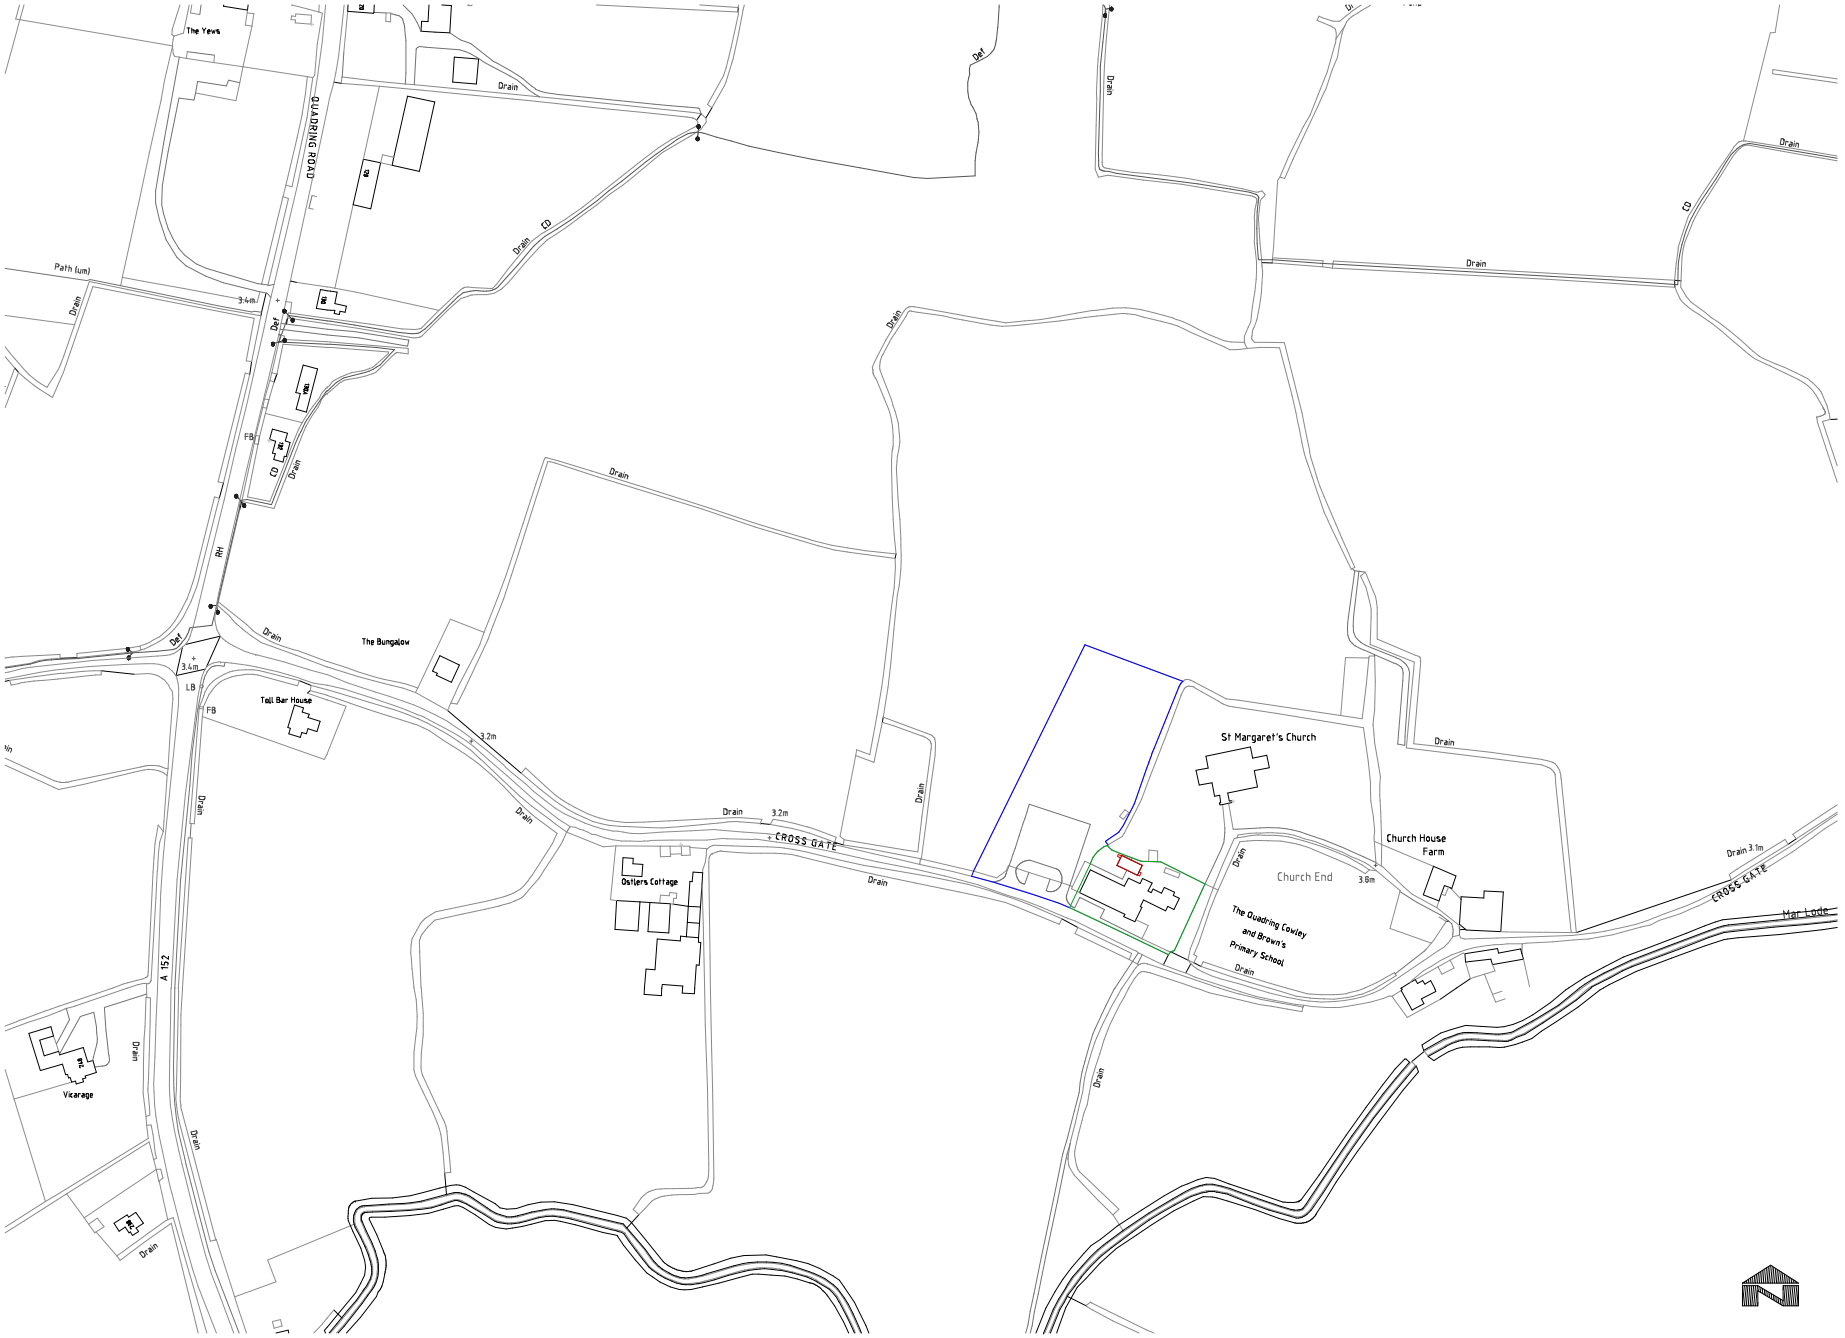


OS Location Plan 1:1250

Land Ownership Key:

- LCC Freehold
- Quadring Cowley & Brown Foundation Trust Leasehold

NOTES

This drawing is presented to Lincolnshire County Council in respect of the project name and may not be used or relied on by any other person or by the client in relation to any other matters not covered specifically by the scope of this drawing.

Notwithstanding anything to the contrary contained in the drawing, Kier Business Services Limited is obliged to exercise reasonable skill, care and diligence in the performance of the services required by Kier Construction Eastern and Kier Business Services Limited shall not be liable except to the extent that it has failed to exercise reasonable skill, care and diligence, and this drawing shall be read and construed accordingly.

This drawing has been prepared by Kier Business Services Limited and no individual is personally liable in connection with the preparation of this drawing. By accepting this drawing and acting on it, the client or any other person accepts that no individual is personally liable whether in contract, tort, for breach of statutory duty or otherwise. Kier Business Services Limited has used reasonable endeavours to provide information that is correct and accurate and the drawing sets out reasonable conclusions that have been reached on the basis of the information available.

© Crown copyright and database rights 2017 Ordnance Survey 0100059674. You are permitted to use this data solely to enable you to respond to, or interact with, the organisation that provided you with the data. You are not permitted to copy, sub-licence, distribute or sell any of this data to third parties in any form.

LINCOLNSHIRE COUNTY COUNCIL
Reproduced from OS mapping with the permission of the Controller of Her Majesty's Stationery Office (C) Crown Copyright. Unauthorised reproduction infringes Crown Copyright and may lead to civil proceedings.
OS Licence 100025370

Version	Amendment	Drawn & Date	Checked & Date	Approved & Date
P01	Issued for Planning	LR 03.01.19	GT 04.01.19	JT 23.01.19

KIER

Issuing Office: LINCOLN	Telephone: 07892 702657
Email: linzi.ross@kier.co.uk	
Internal Project number: 1078882	
Client: Lincolnshire County Council	
Project Name: Renewal of Existing Mobile Classroom Quadring Cowley & Browns Primary School	
Drawing Title: OS Location Plan	
Scale: 1:1250	Original Size: A1
RIBA 2013 Stage: 2-7	
Date: JAN 2019	Drawn: LR
Checked: GT	Approved: JT
Drawing Number: 1078882-KWS-01-XX-DR-A-1217	Status: S4
Revision: P01	