


NORTH 1:100


ROOF CLADDING
COLOUR & PROFILE TO
MATCH EXISTING
(LIGHT GREY)

VERTICAL CLADDING
COLOUR & PROFILE TO
MATCH EXISTING
(OLIVE GREEN)

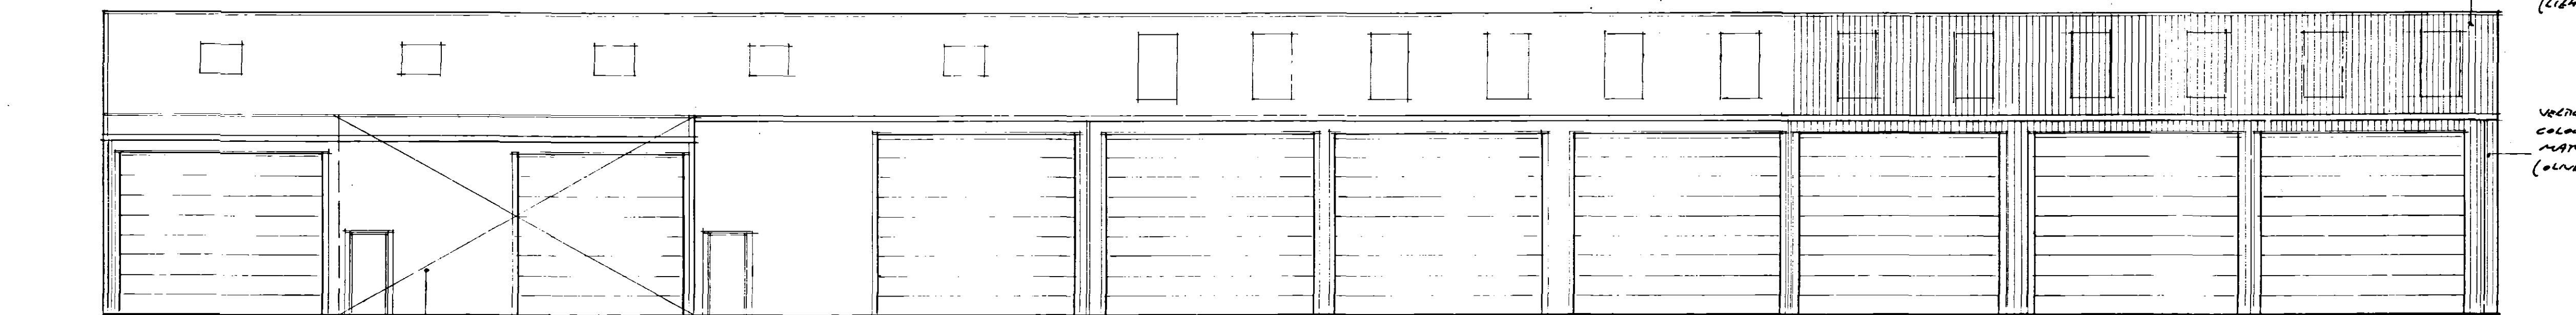

SOUTH 1:100

EXTENDING YETTO
BE BUILT
PERMISSION GRANTED
N15-1270-07

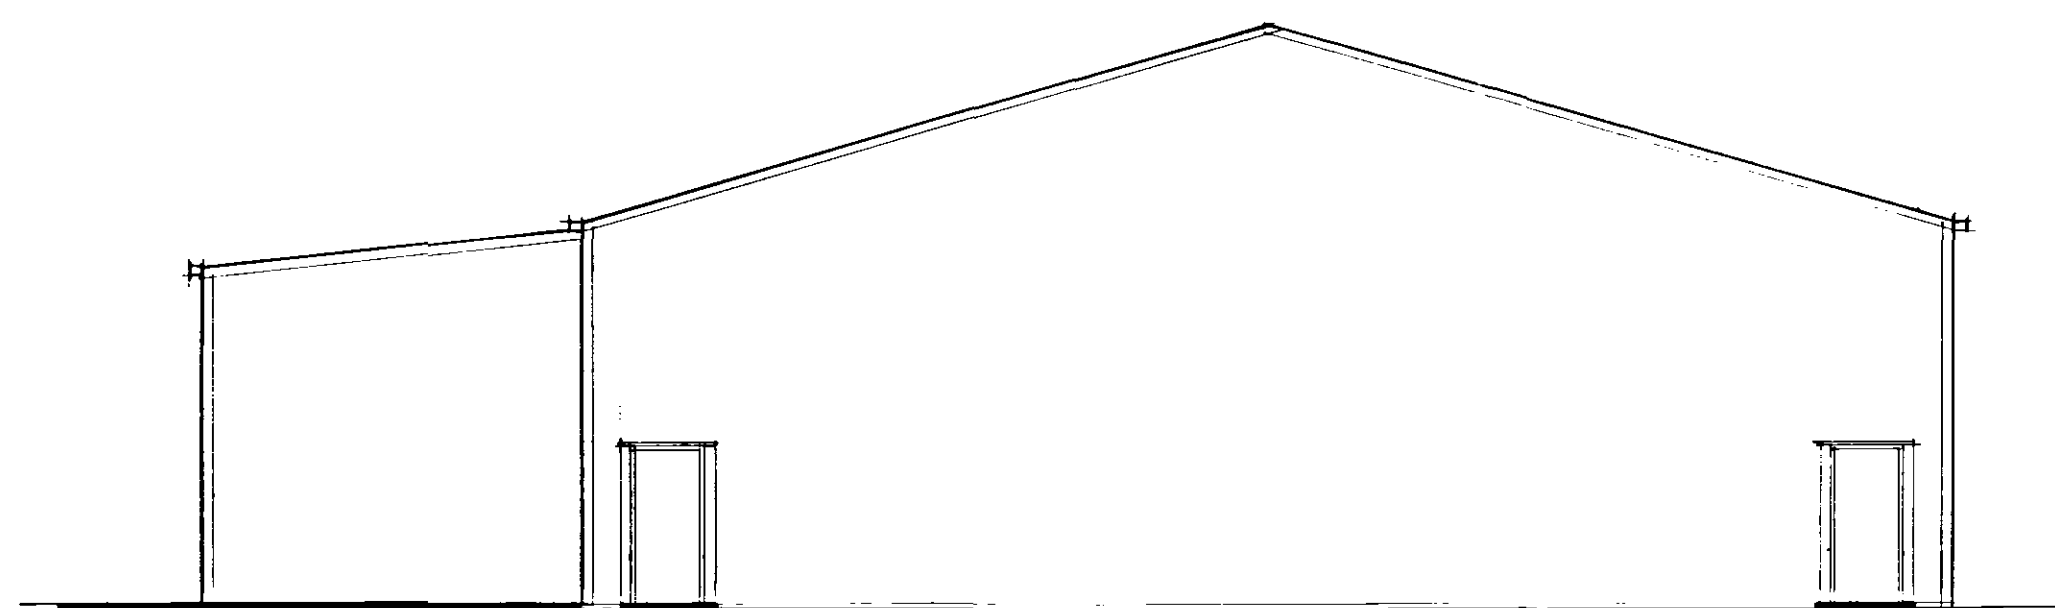

EAST 1:100

FLA...
27 FEB 2008
Ref. 0252/08

DETERMINED
PLAN

Contractor To Check All Dimensions On Site Before Work Commences.			
Rev.	Date.	Init.	Revision Details.
R. BOOR DRAUGHTSMAN 26 Fengate Moulton Chapel Spalding Lincolnshire PE12 0XL Phone & Fax: 01406 380279			
Project: MBÉ FABRICATIONS LTD. TOWN DROVE, QUADRING. PROPOSED EXTENSION TO VHS WORKSHOP.			
Drawing: ELEVATIONS			
Scale: AS SHOWN		Drawing. No. 3322-2	
Drawn: Date: NOV 07		Rev.	