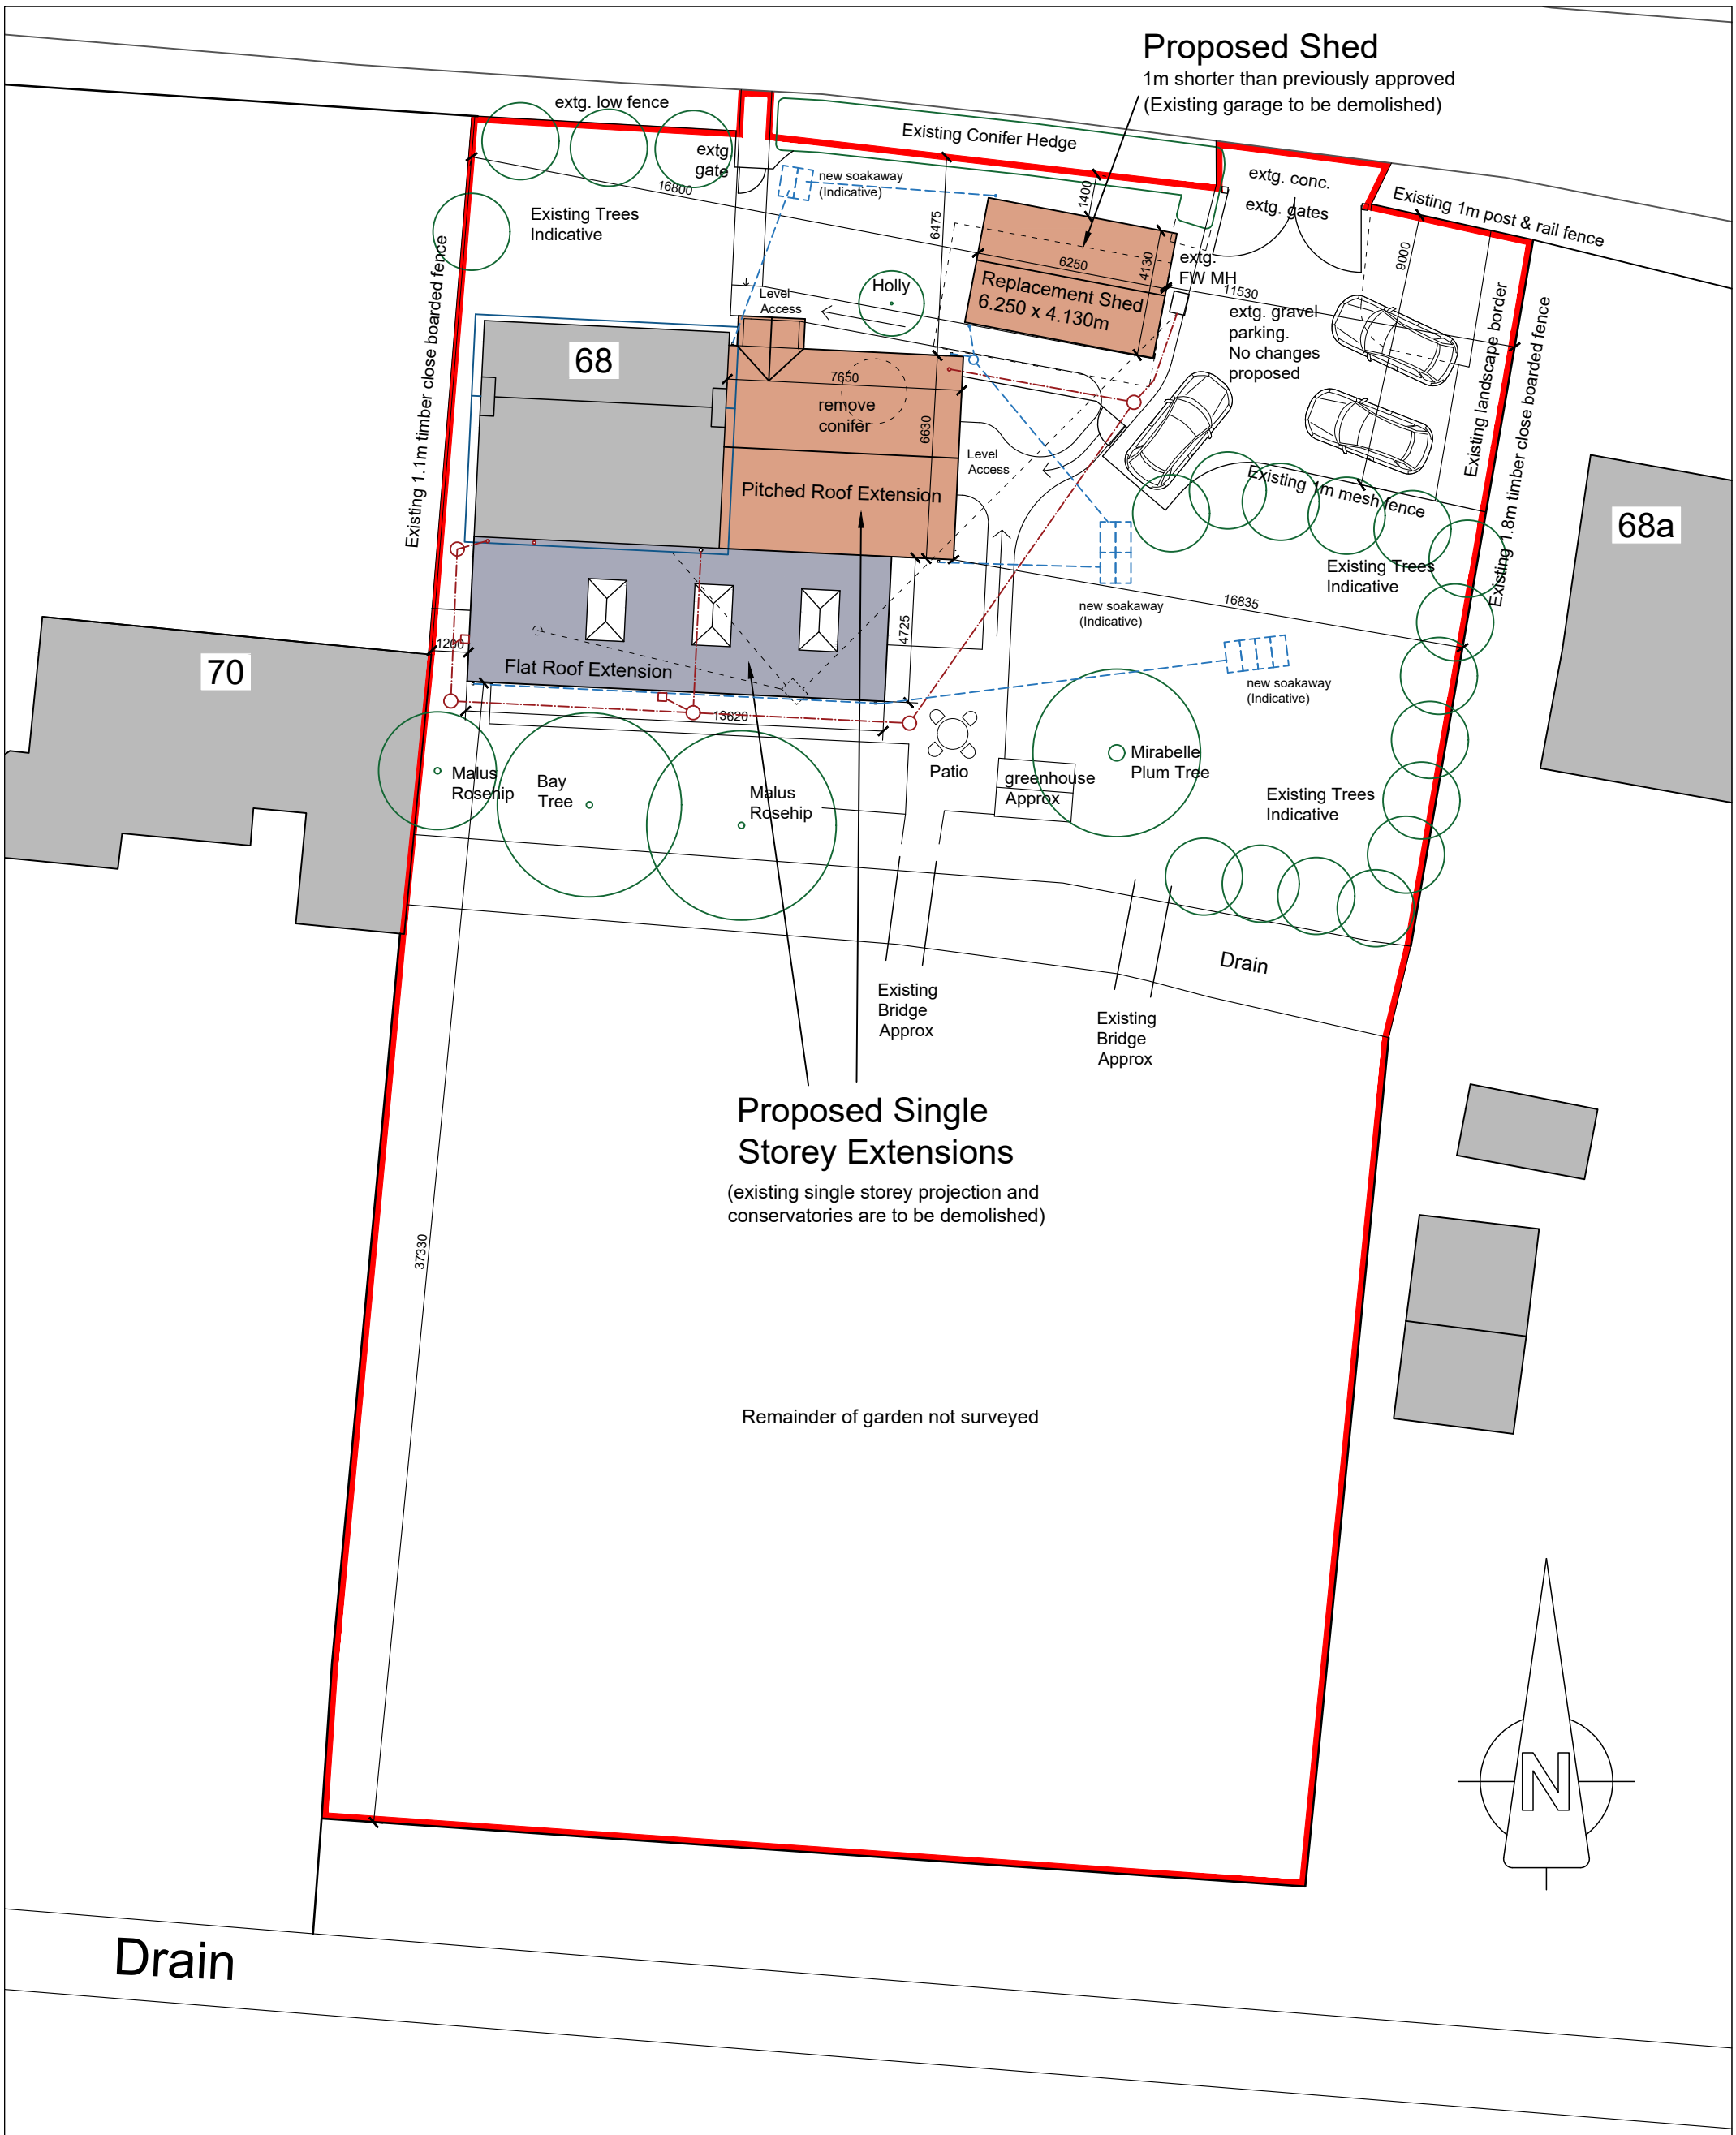

Proposed Site Plan

SCALE

0 5m 10m 15m 20m 25m

Jenny McIntee Architecture www.jennymcintee.co.uk jennym@jmadarch.co.uk Tel 07921 003153					
Project:	Proposed Extension	Date:	March 2025		
Address:	68 Town Drove, Quadring Lincs, PE11 4QN	Scale:	1:200 on A3		
		drawn:	JM	checked:	JM
Client:	Mr & Mrs Gannon	Job No:	25009		
Drawing Title:	Site Plan As Proposed	Dwg No:	02 D		