

NOTE:
Drawings to be read in conjunction with the construction notes sheets, structural engineers calculations and details, manufacturers details & instructions

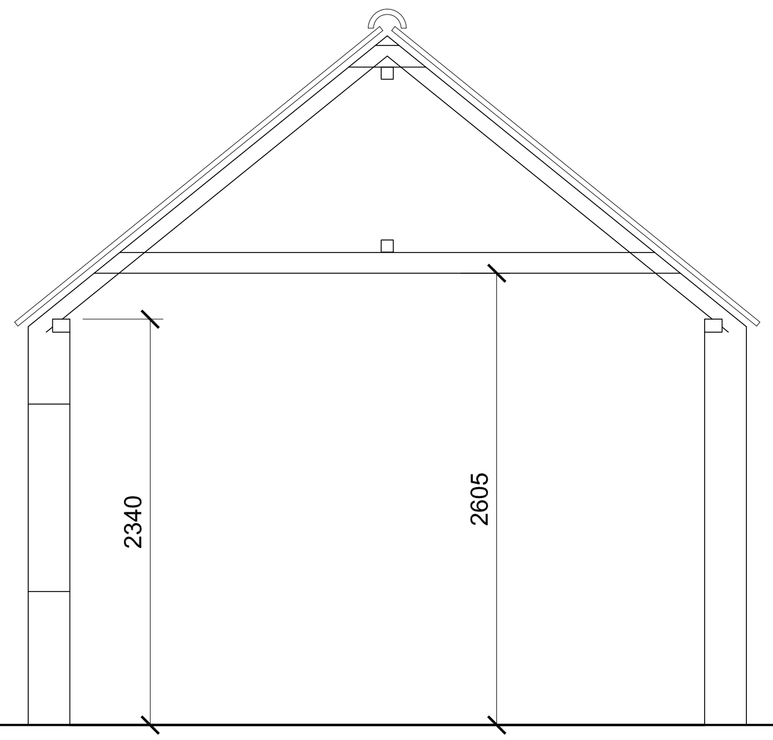


Existing Section
Room 2

BEDROOM 1 TO KEEP EXISTING ROOF STRUCTURE AND HAVE A COLD LOFT STORAGE AREA ABOVE

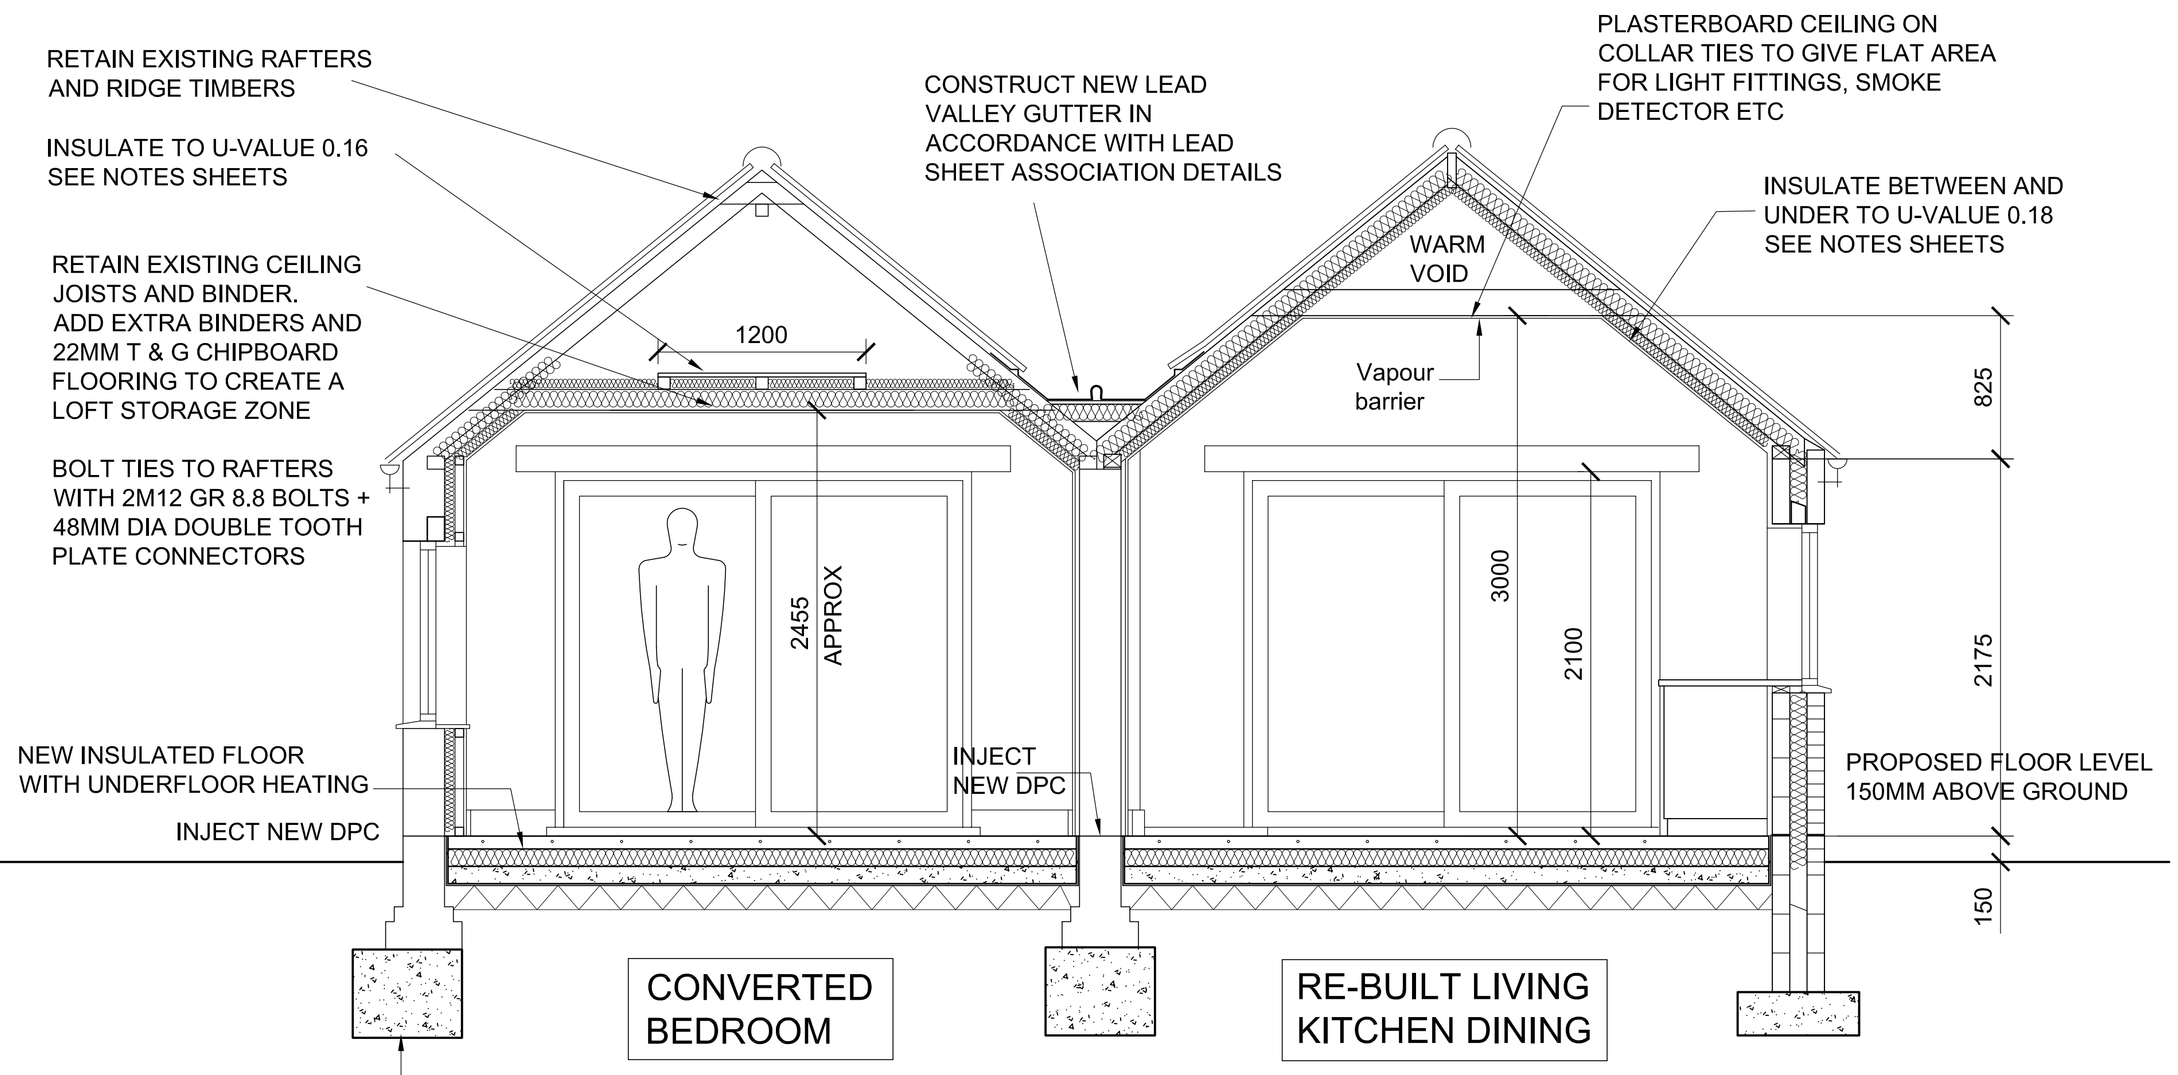

SECTION AS PROPOSED

LEVELS: PROPOSED FINISHED FLOOR LEVEL IS TO BE 150mm ABOVE THE EXISTING GROUND LEVEL ON SITE

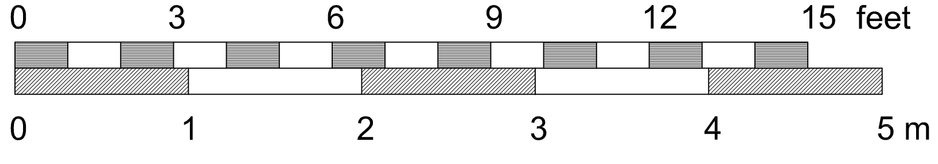

Rev D March 2016 Bathroom loft store omitted again

Rev C Jan 2016 Bathroom section added to show loft storage above

Rev B Dec 2015 Updated to building regulation drawings. High level aluminium window omitted and bedroom ceiling ties can be retained.

Rev A Nov 2015 300 mm cavity wall width

Jenny McIntee Architectural Design
www.jennymcintee.co.uk info@jennymcintee.co.uk Tel 07921 003153

Project:	Proposed Conversion	Date:	December 2015
Address:	Agricultural Building, Quadring Eaudyke, Spalding PE11 4PZ	Scale:	1:50 on A3 1:25 on A1
Client:	Mr M Clark	Job No:	1425
Drawing Title:	Proposed Section	Dwg No:	06 D