

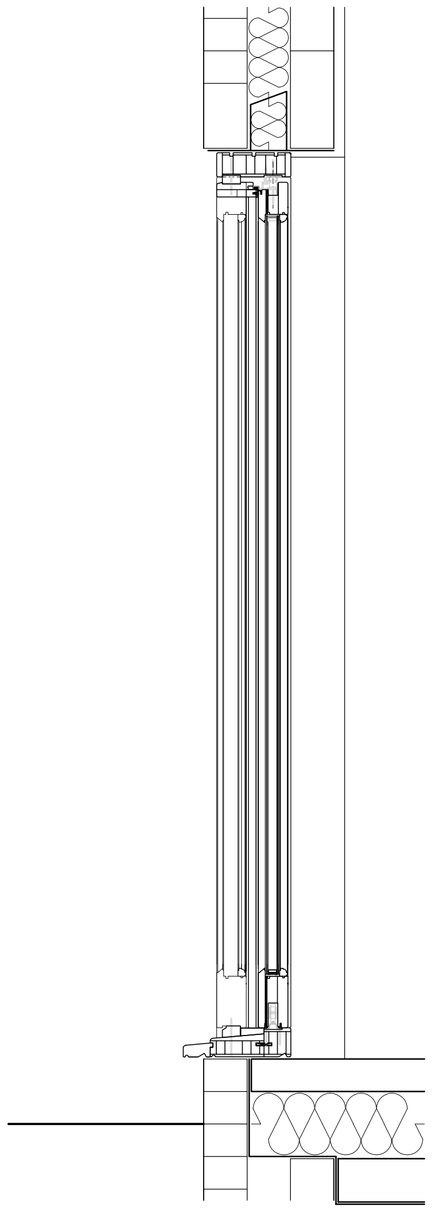


SECTION -
cavity wall

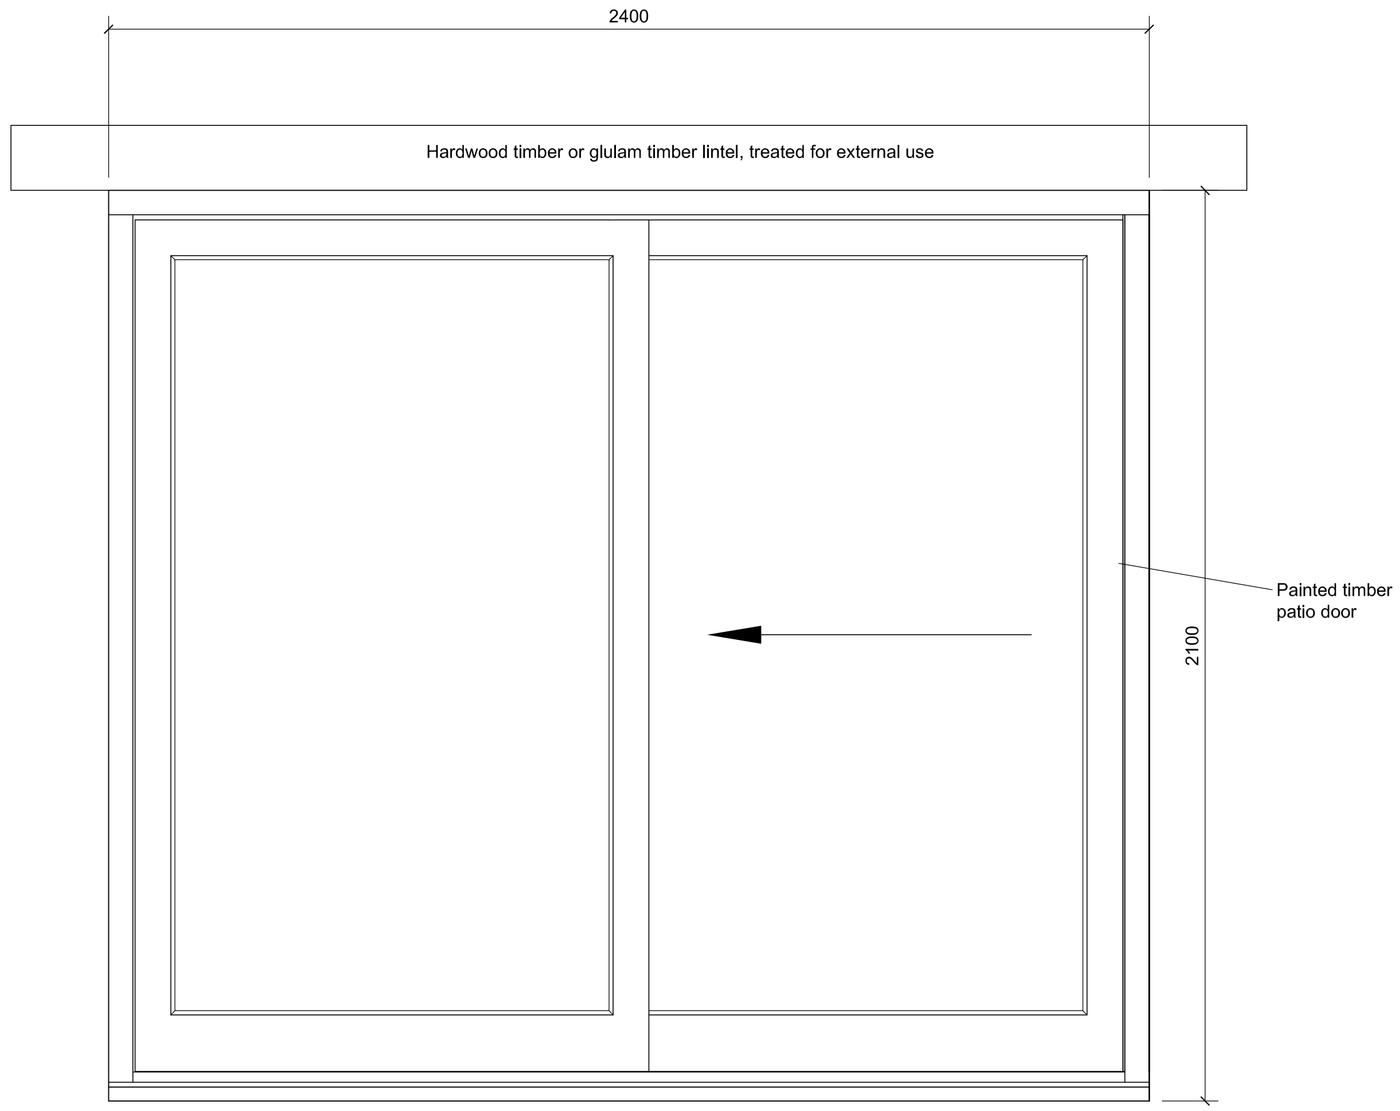

ELEVATION

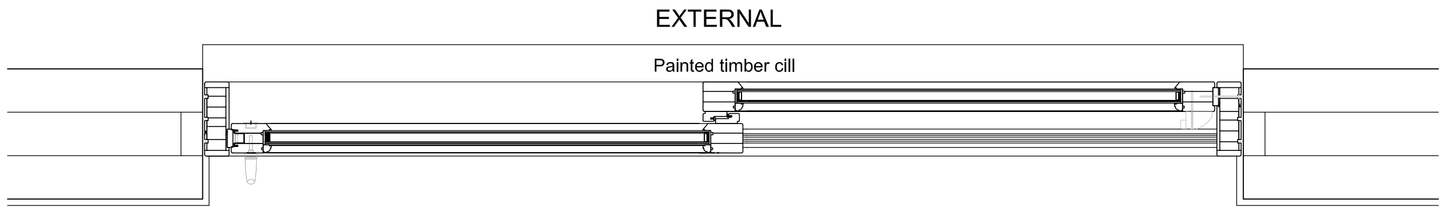


PLAN - cavity wall

BERECO DOUBLE GLAZED PATIO DOOR - D1 and D3

NOTE - The drawing is indicative only. All dimensions have been taken from manufacturer's details

SCALE

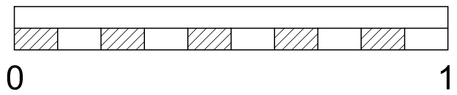

Jenny McIntee Architectural Design
www.jennymcintee.co.uk info@jennymcintee.co.uk Tel 07921 003153

Project:	Proposed Conversion	Date:	December 2015
Address:	Agricultural Building, Quadring Eaudyke, Spalding PE11 4PZ	Scale:	1:10 on A1 1:20 on A3
Client:	Mr M Clark	Job No:	1425
Drawing Title:	Door details D1 and D3	Dwg No:	D1