
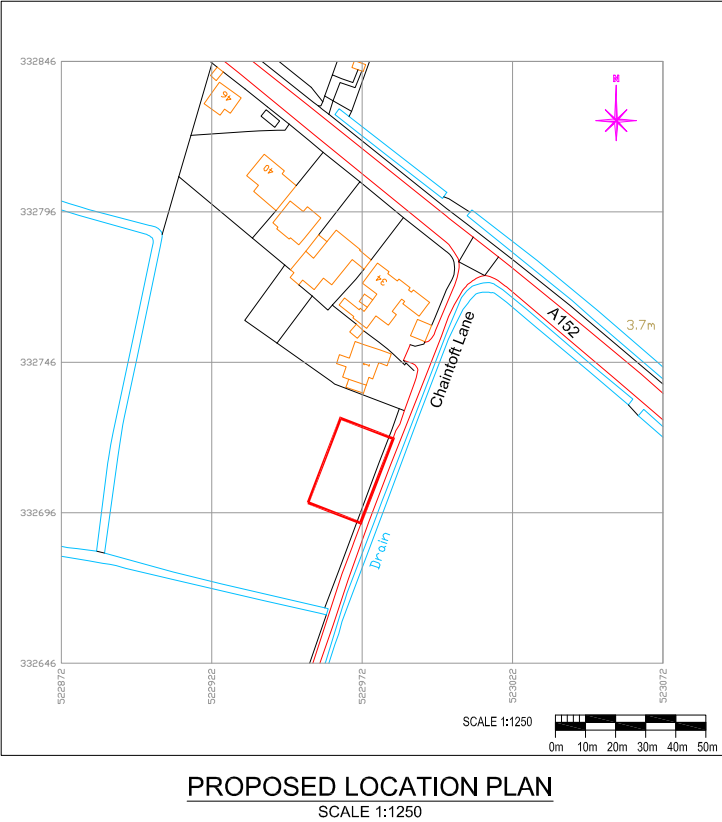


NOTES

1. FOR ELEVATION VIEWS SEE DWGS;
16617-2-002 FOR A & B
16617-2-003 FOR C & D

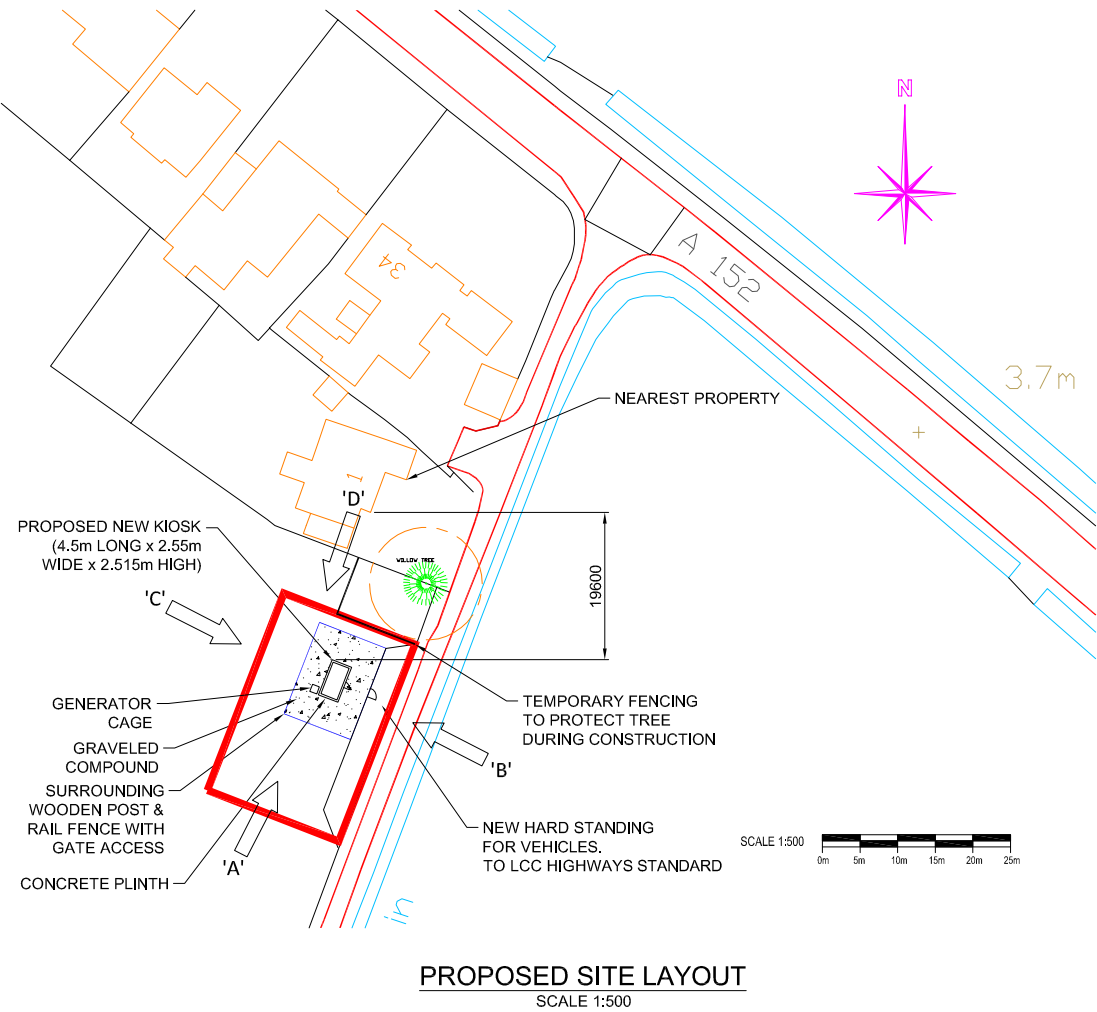

PROVISIONAL - MINOR MODS	WS	18.03.20	TC	SR	5P
PROVISIONAL - ADDITIONAL INFORMATION ADDED	WS	12.03.20	TC	SR	4P
PROVISIONAL - GENERATOR CAGE ADDED	WS	10.03.20	TC	SR	3P
MINOR MODS - KIOSK MOVED 10M FROM TREE	WS	27.02.20	TC	SR	2P
FIRST ISSUE	WS	10.02.20	TC	SR	1P
DESCRIPTION	DRAWN	DATE	ENG	APPR	ISSUE

CLIENT ANGLIAN WATER SERVICES	CLIENT REF NO. WAT - 07144	SHEET SIZE A1
SCHEME DONINGTON WB	PROJECT NO. 16617	MAIN SCALE 1:500
TITLE PLANNING DRAWING LOCATION AND SITE LAYOUT	DRAWING NO. 16617-2-001	ISSUE 5P

