
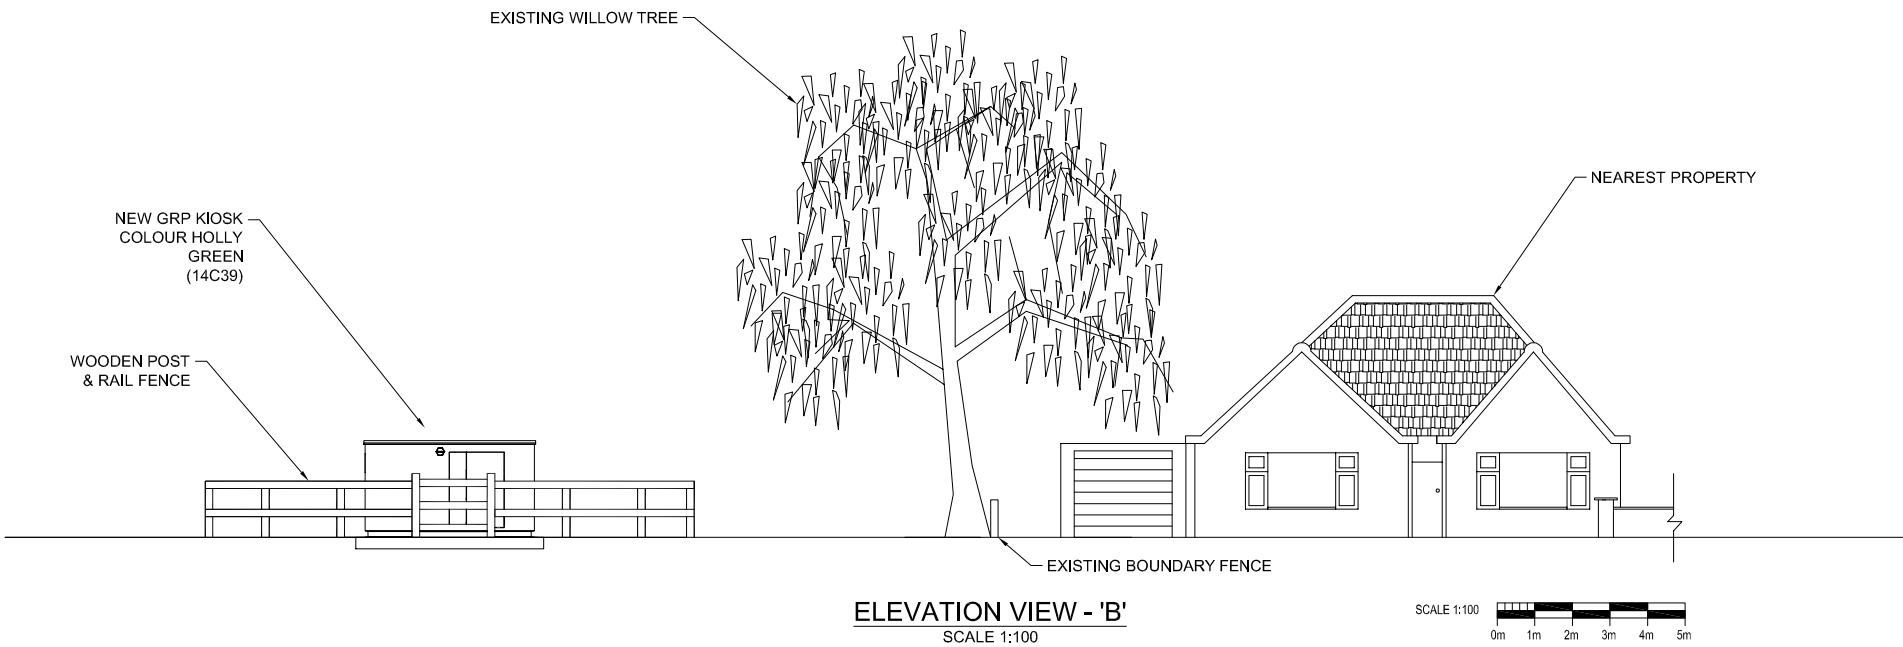


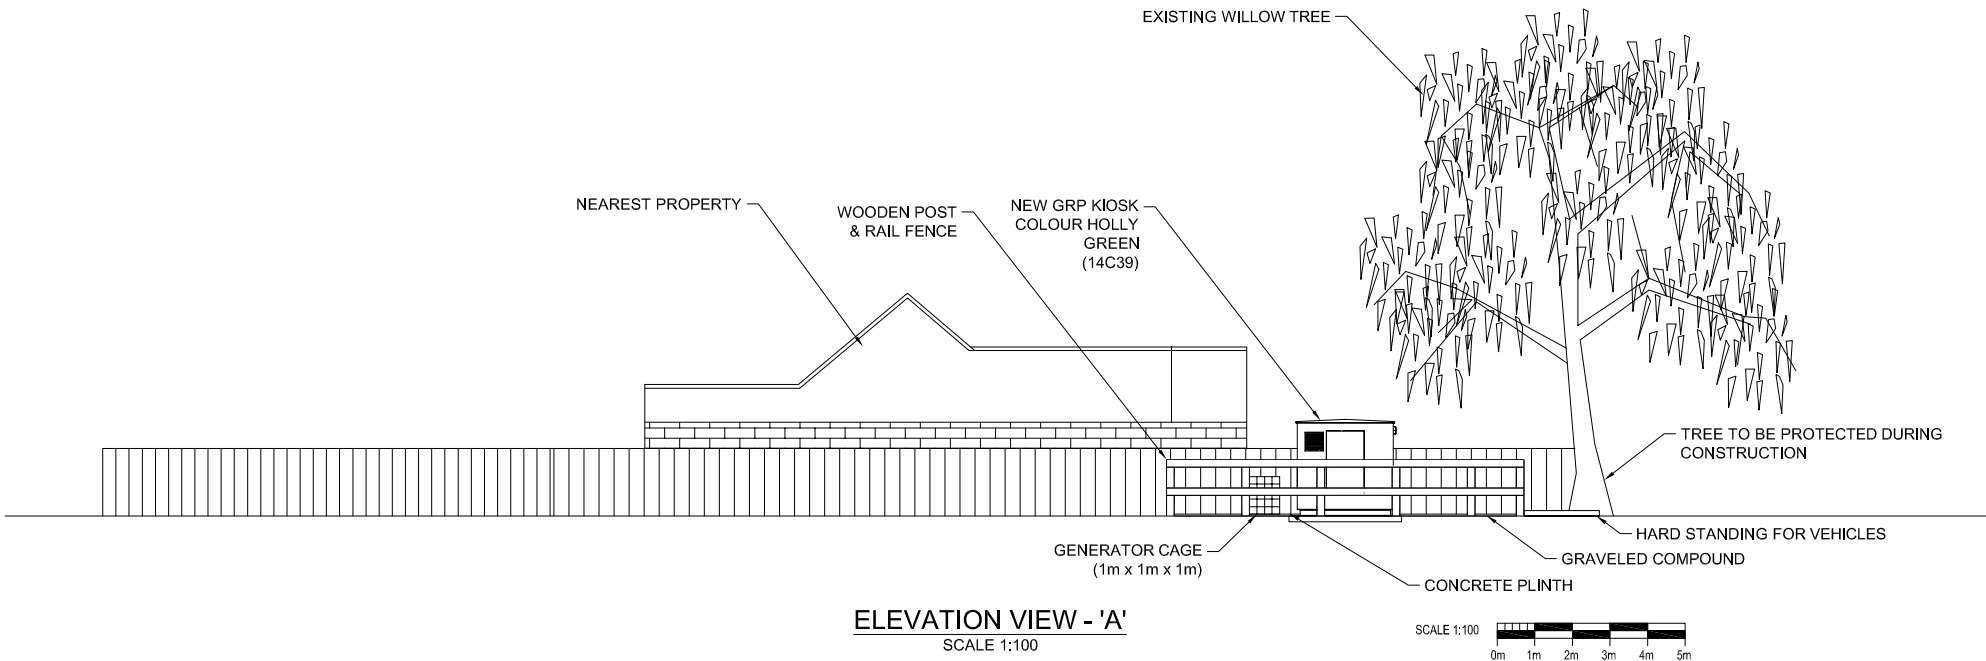

		FIRST ISSUE		WS	10.03.20	TC	SR	1P
		DESCRIPTION		DRAWN	DATE	ENG	APPR	ISSUE
CLIENT ANGLIAN WATER SERVICES	CLIENT REF NO. WAT - 07144		SHEET SIZE A1		© copyright FLI Water 2020 			
SCHEME DONINGTON WB	PROJECT NO. 16617		MAIN SCALE 1:50					
TITLE PLANNING DRAWING - SECTION VIEWS (A&B)	DRAWING NO. 16617-2-002	ISSUE 1P	THIRD ANGLE PROJECTION 					