
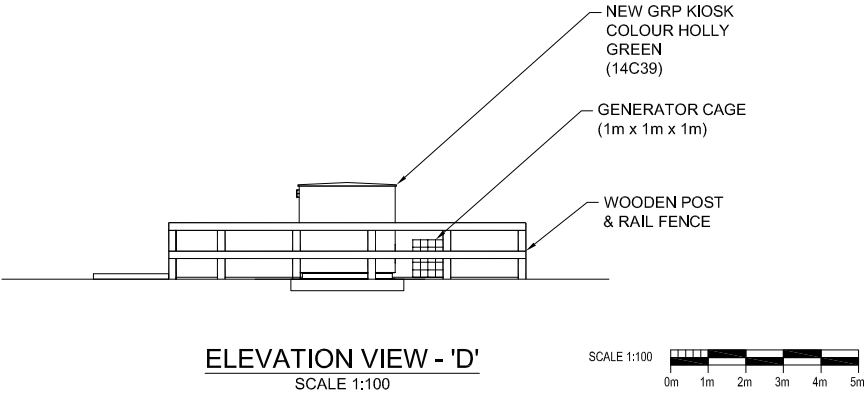


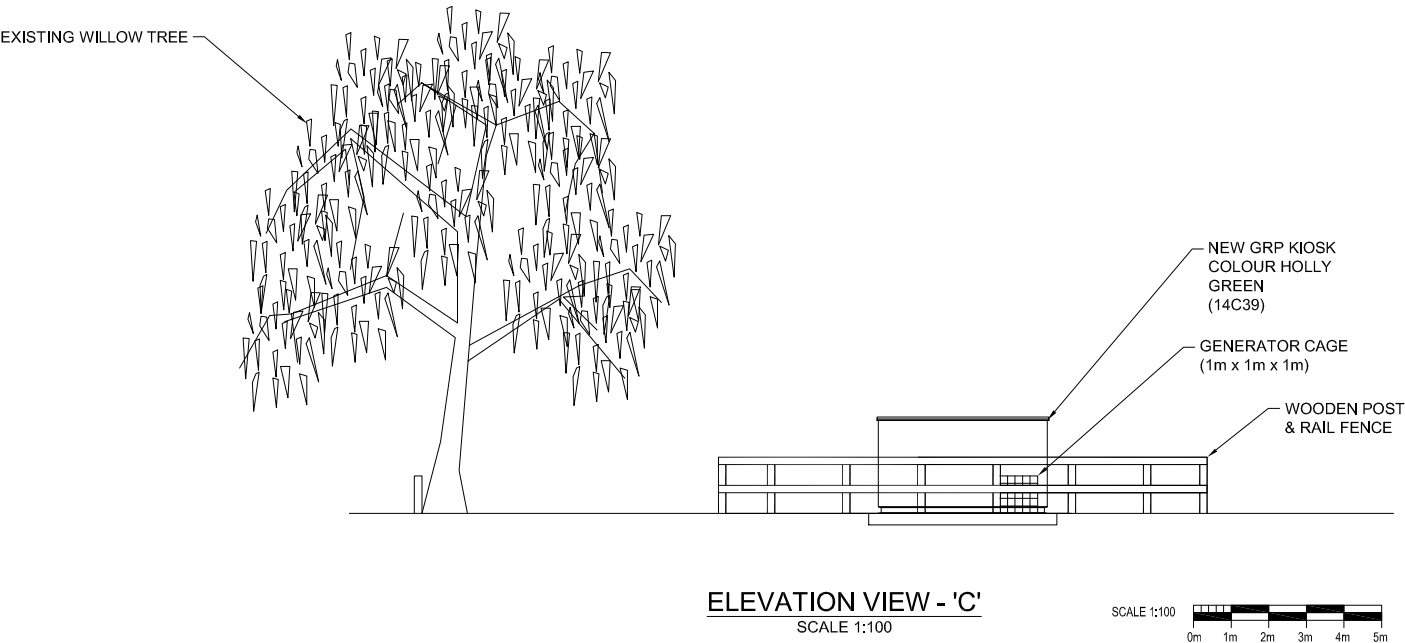

		PROVISIONAL - MINOR MODS		WS	18.03.20	TC	SR	2P
		FIRST ISSUE		WS	16.03.20	TC	SR	1P
		DESCRIPTION		DRAWN	DATE	ENG	APPR	ISSUE
CLIENT ANGLIAN WATER SERVICES		CLIENT REF NO. WAT - 07144		SHEET SIZE A1		Copyright FLI Water 2020 		
SCHEME DONINGTON WB		PROJECT NO. 16617		MAIN SCALE 1:100				
TITLE PLANNING DRAWING - SECTION VIEWS (C&D)		DRAWING NO. 16617-2-004	ISSUE 2P	THIRD ANGLE PROJECTION 				