

PROPOSED LIVESTOCK BUILDING & PORTAKABIN (OFFICE) AT FAR FEN FARM, QUADRING FEN, QUADRING, SPALDING, LINCS.

DRWG 1 OF 2

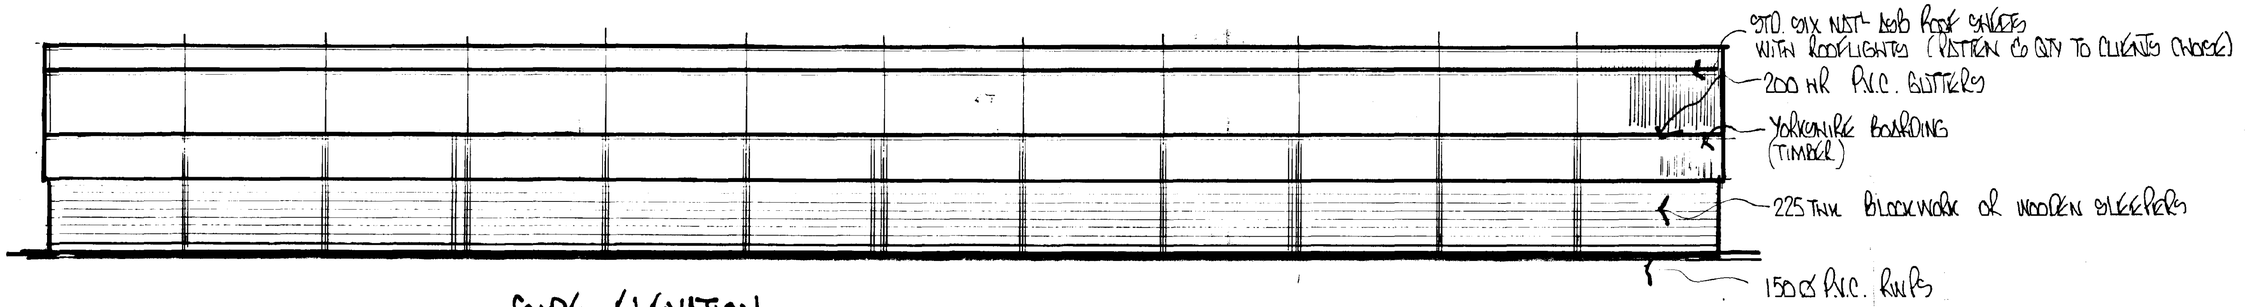



SIDE ELEVATION

SCALE 1/100

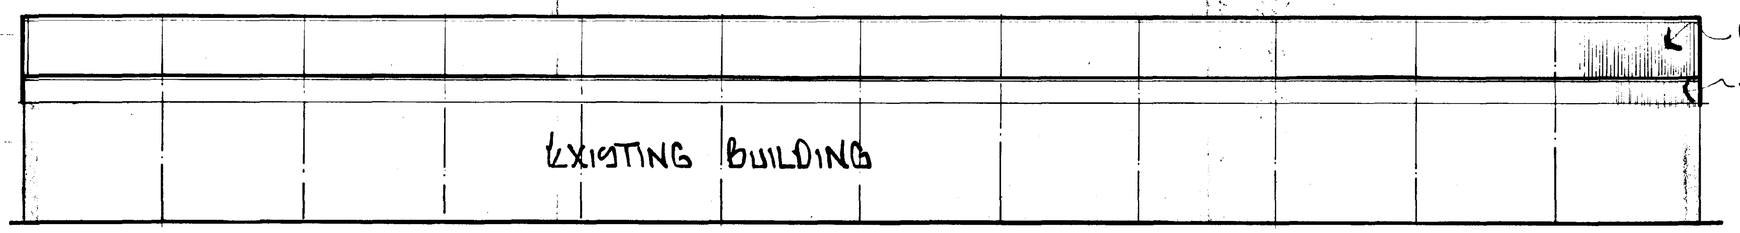


SIDE ELEVATION

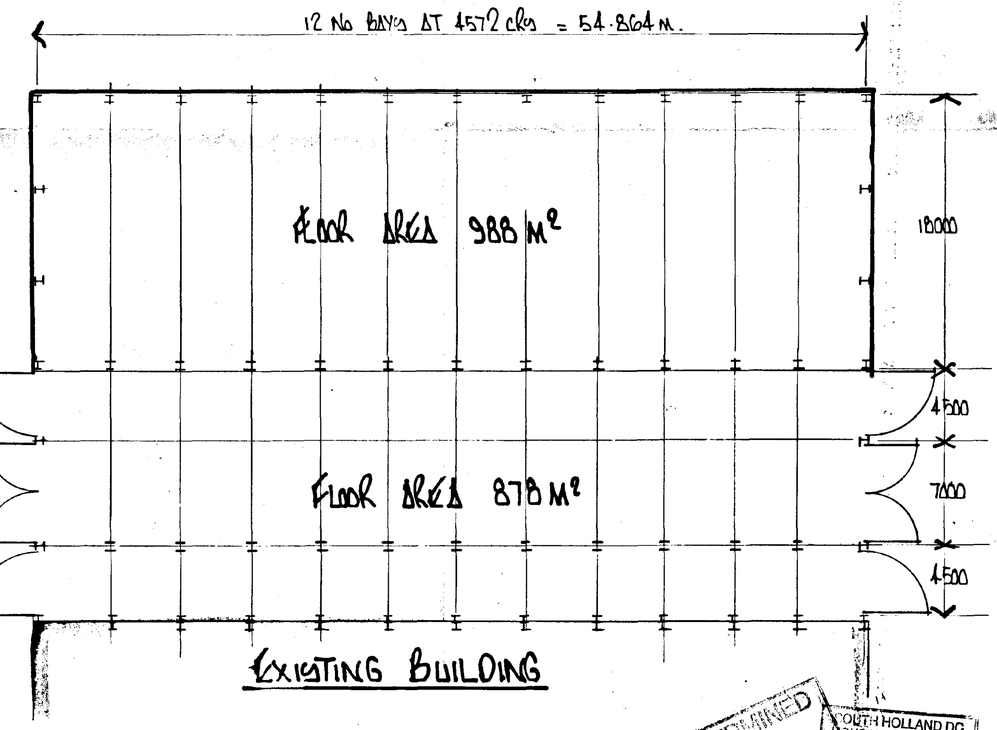

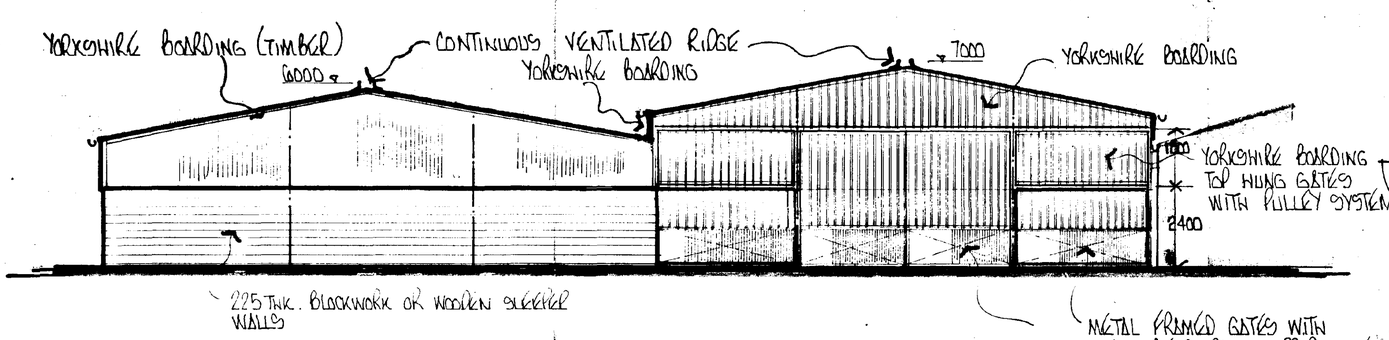

FRONT ELEVATION
(REAR ELEVATION SIMILAR)

SCALE 1/100

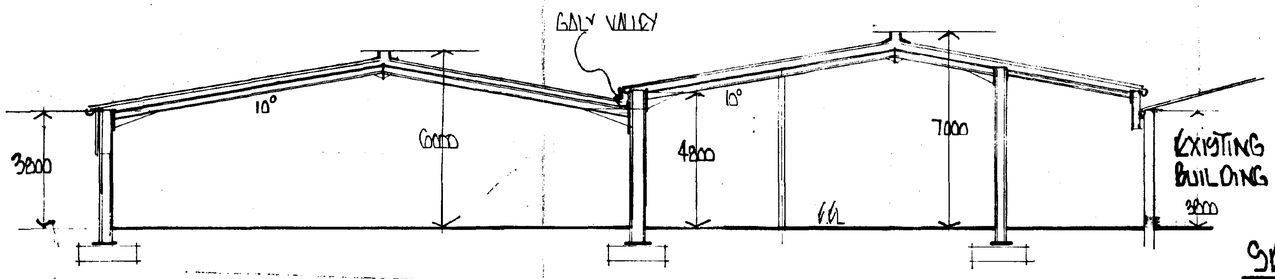


SECTION THRO PORTAL FRAME

DETERMINED PLAN
SOUTH HOLLAND DC HOUSING & PLANNING
01 JUN 1995
Ref: S/94/95

FLOOR PLAN

PROPOSED LIVESTOCK BUILDINGS & PORTACABIN (OFFICE) AT FAR FEN FARM, QUADRING FEN, QUADRING, SPALDING, LINCS

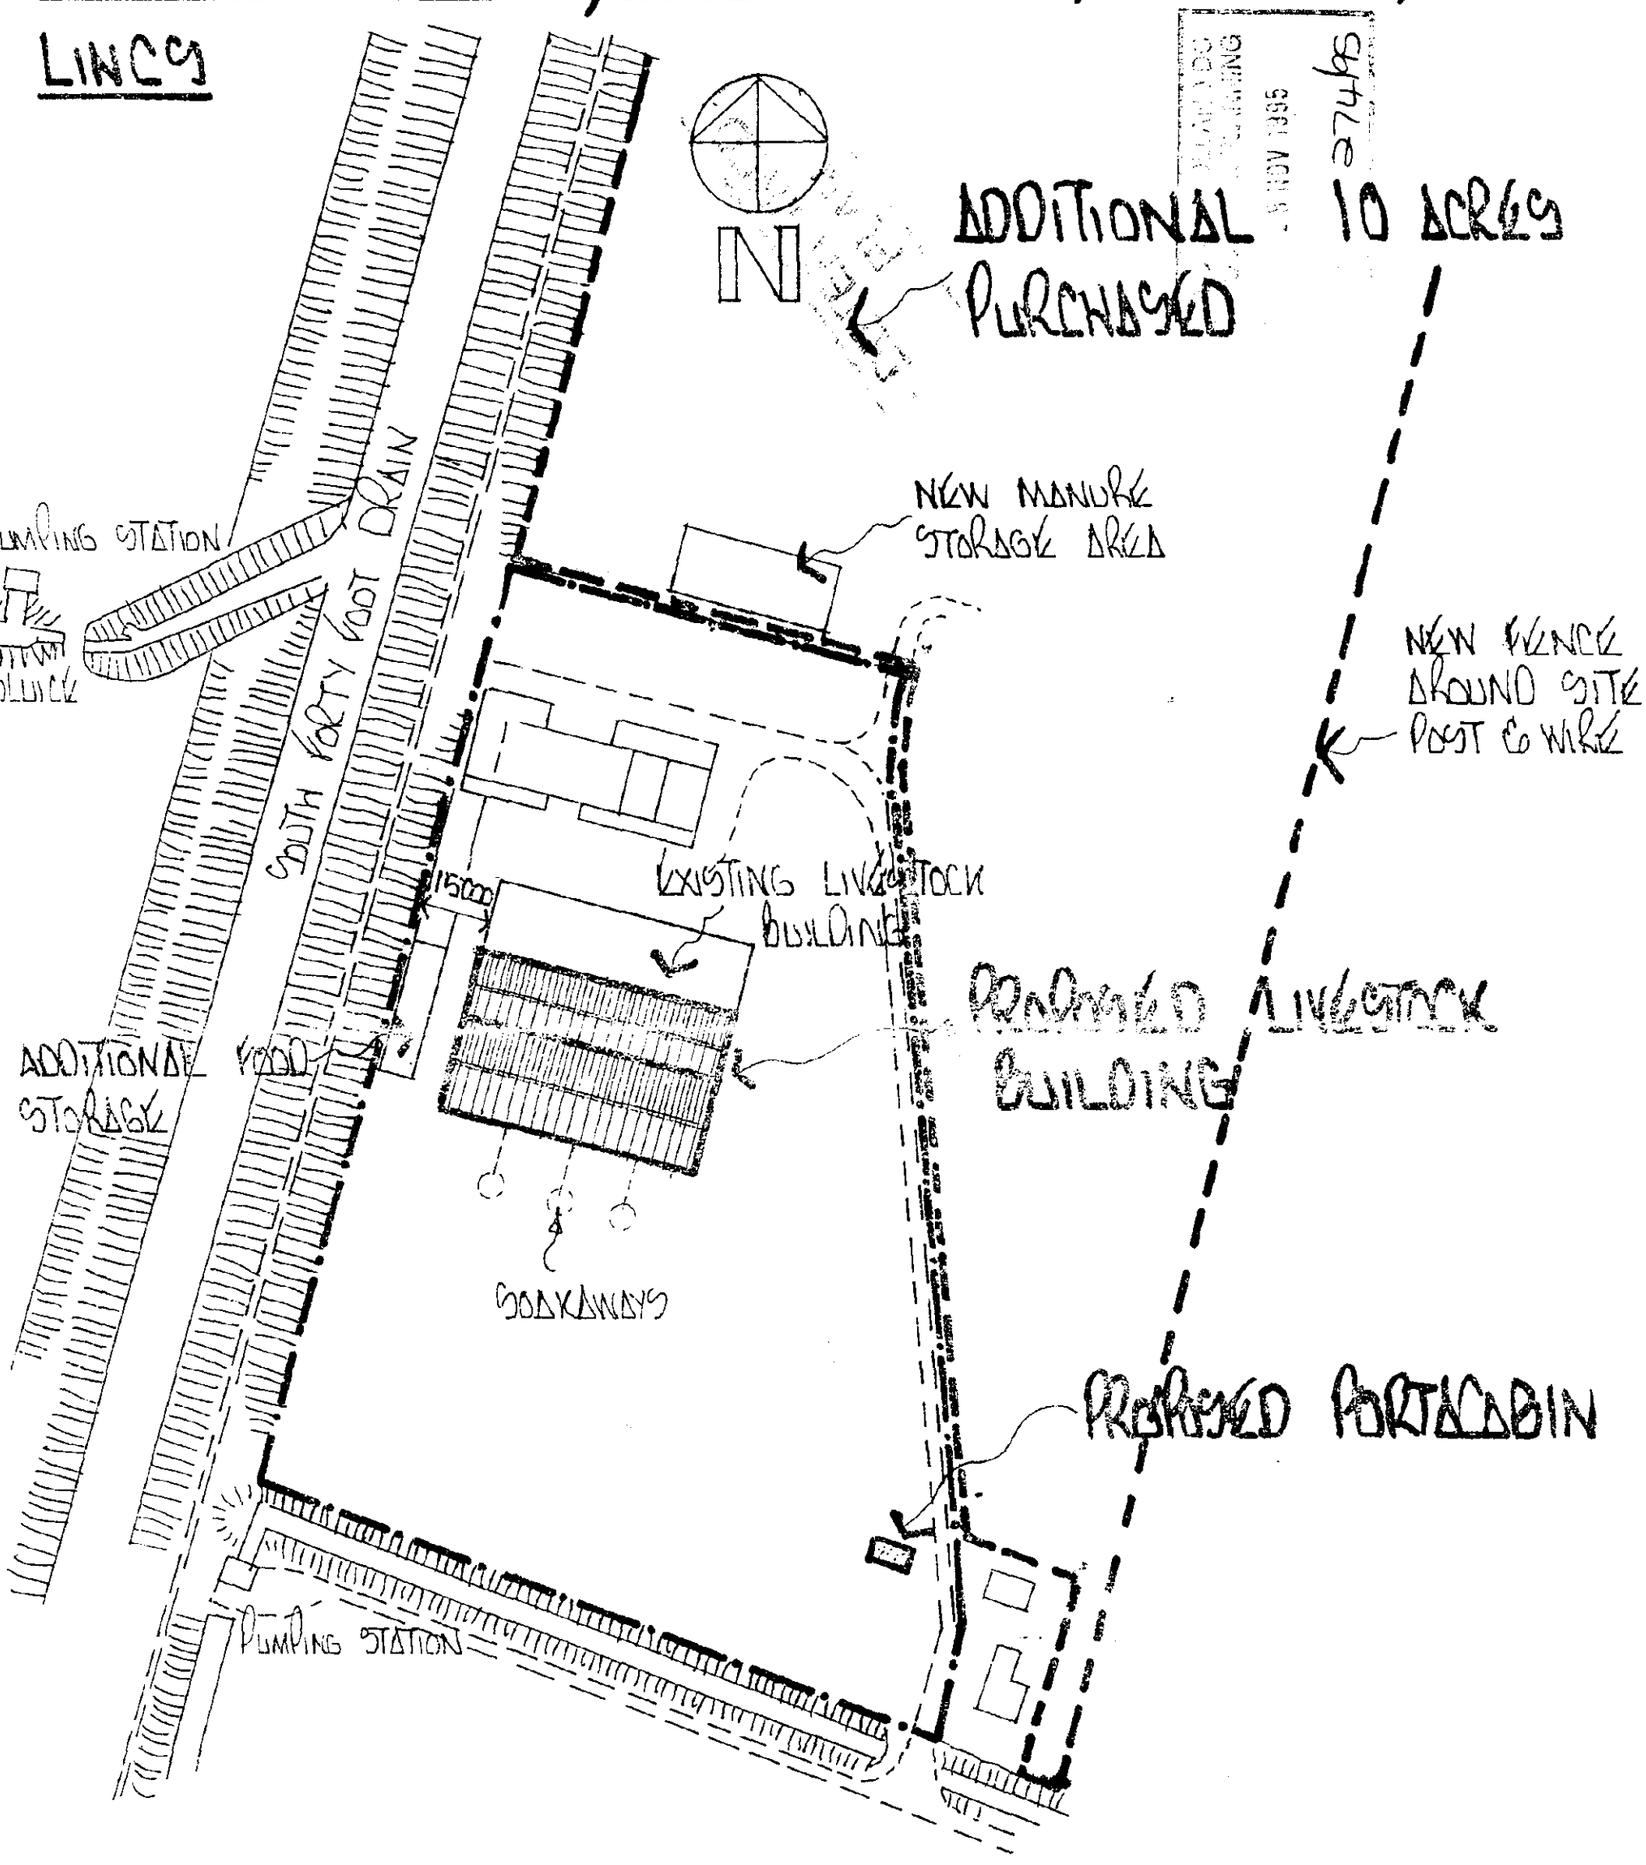

BLOCK PLAN

SCALE 1/1250

27/11/95 REV. 'B'. REDRAWN & MANURE STORAGE MOVED 10 ACRES ADDED

PAGE 2 OF 2