


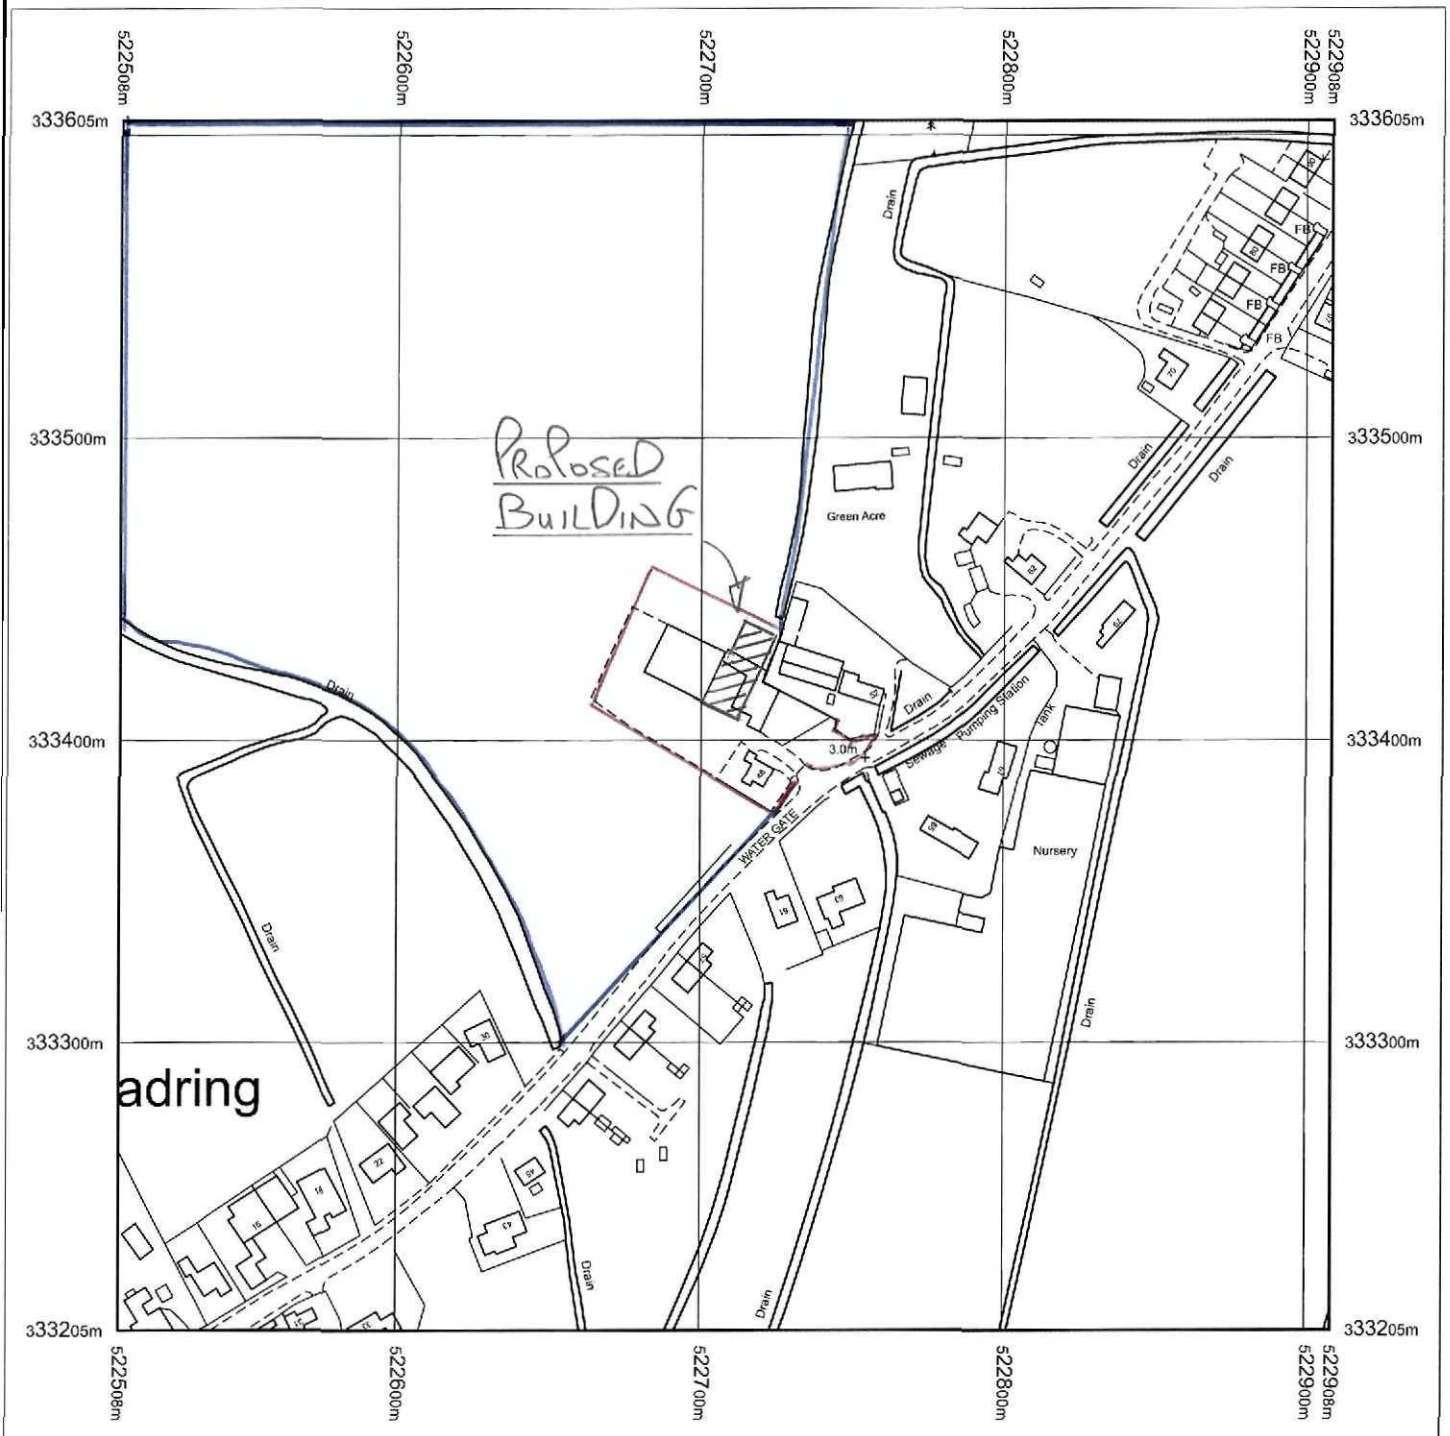

B. Pole & Sons Ltd

CLIENT:- MR B. BALDWIN


Produced 02.04.2010 from the Ordnance Survey National Geographic Database and incorporating surveyed revision available at this date. © Crown Copyright 2010.

Reproduction in whole or part is prohibited without the prior permission of Ordnance Survey.

Ordnance Survey, the OS Symbol and OS Sitemap are registered trademarks of Ordnance Survey, the national mapping agency of Great Britain.

The representation of a road, track or path is no evidence of a right of way.


The representation of features as lines is no evidence of a property boundary.

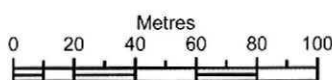

Scale 1:2500


Supplied by: **Bookmark Spalding Ltd**
Serial number: 00098600
Centre coordinates: 522708.5 333404.75

Further information can be found on the OS Sitemap Information leaflet or the Ordnance Survey web site:
www.ordnancesurvey.co.uk

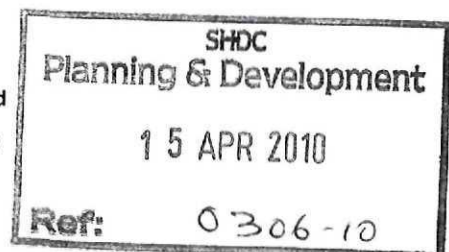

B. POPE & SONS LTD

CLIENT - MR B. BALDWIN

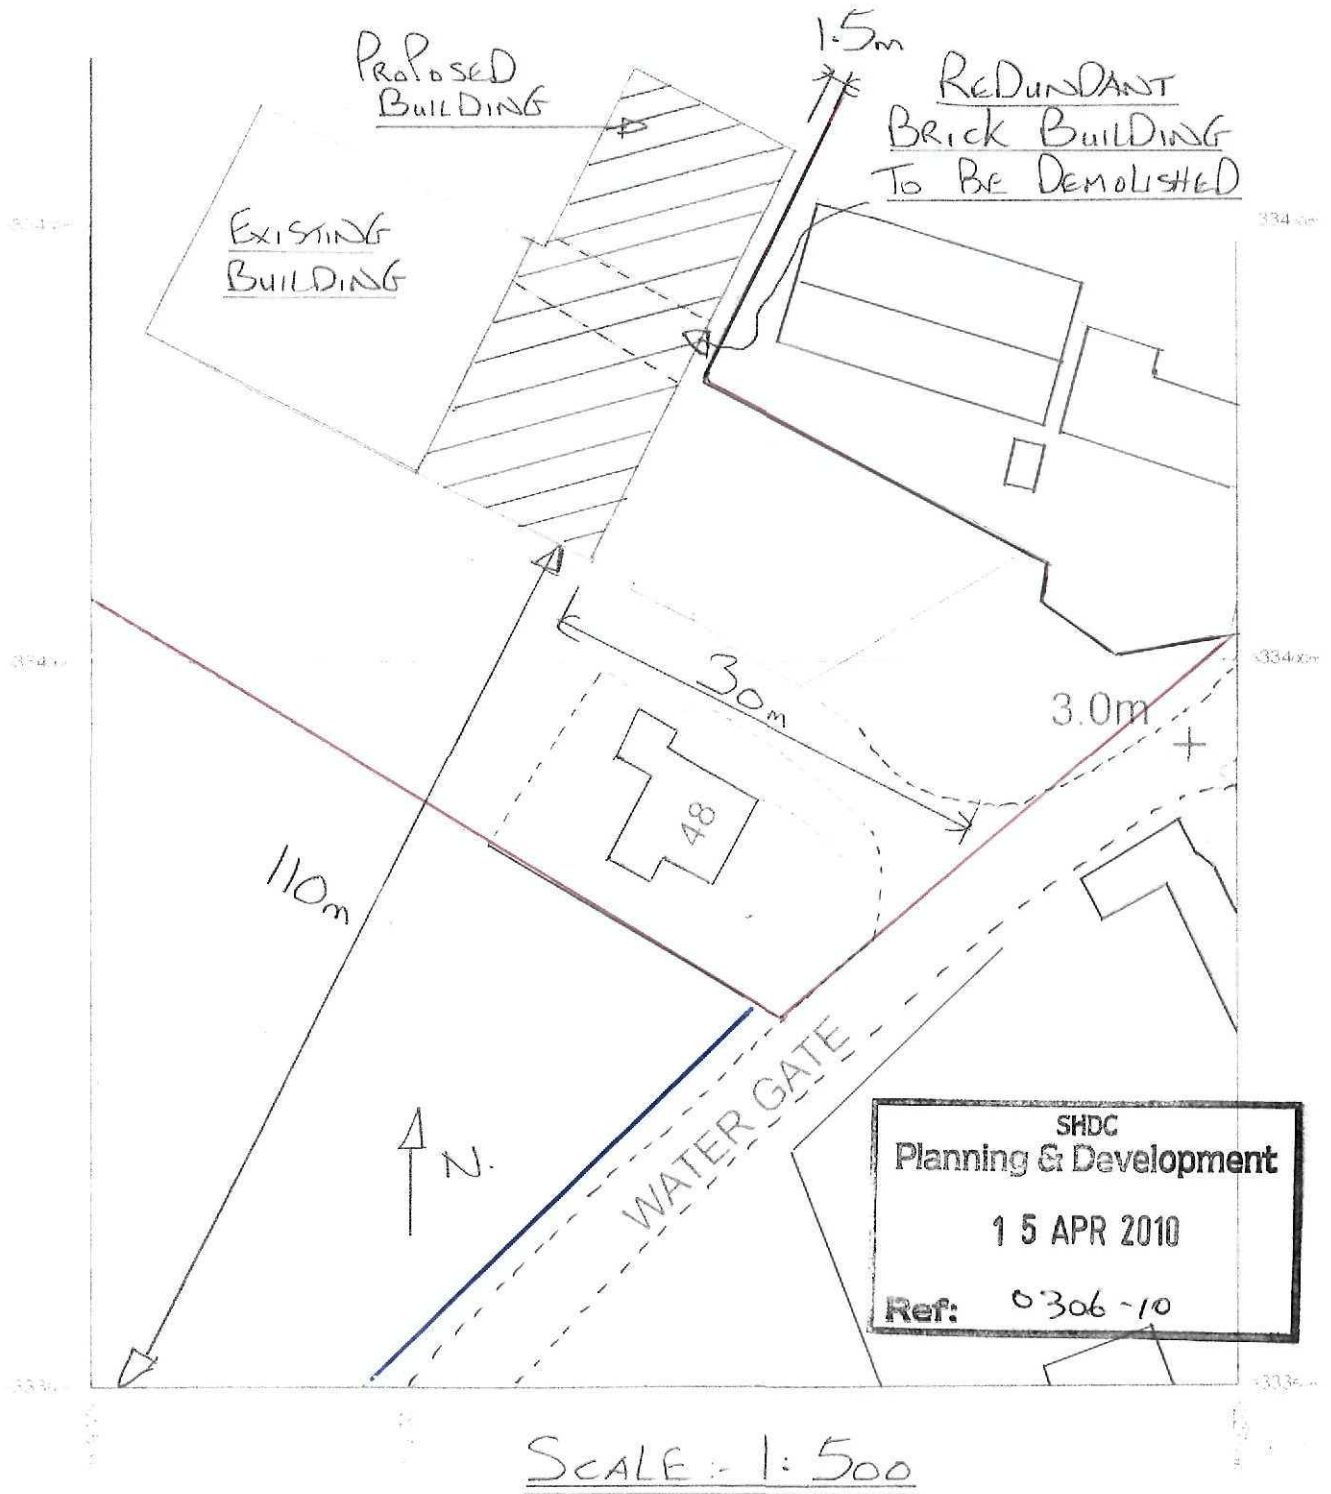

This plan is based on the Ordnance Survey National Grid and the Ordnance Survey data available at the date of the plan.

The plan is based on the Ordnance Survey data available at the date of the plan.

Copyright: Maps © John E Wright
Data number: 00955500
Data coordinates: 522777.5 553297

Further information can be found on the OS website: www.ordnancesurvey.co.uk

45 Watergate

John E Wright

15 APR 2010

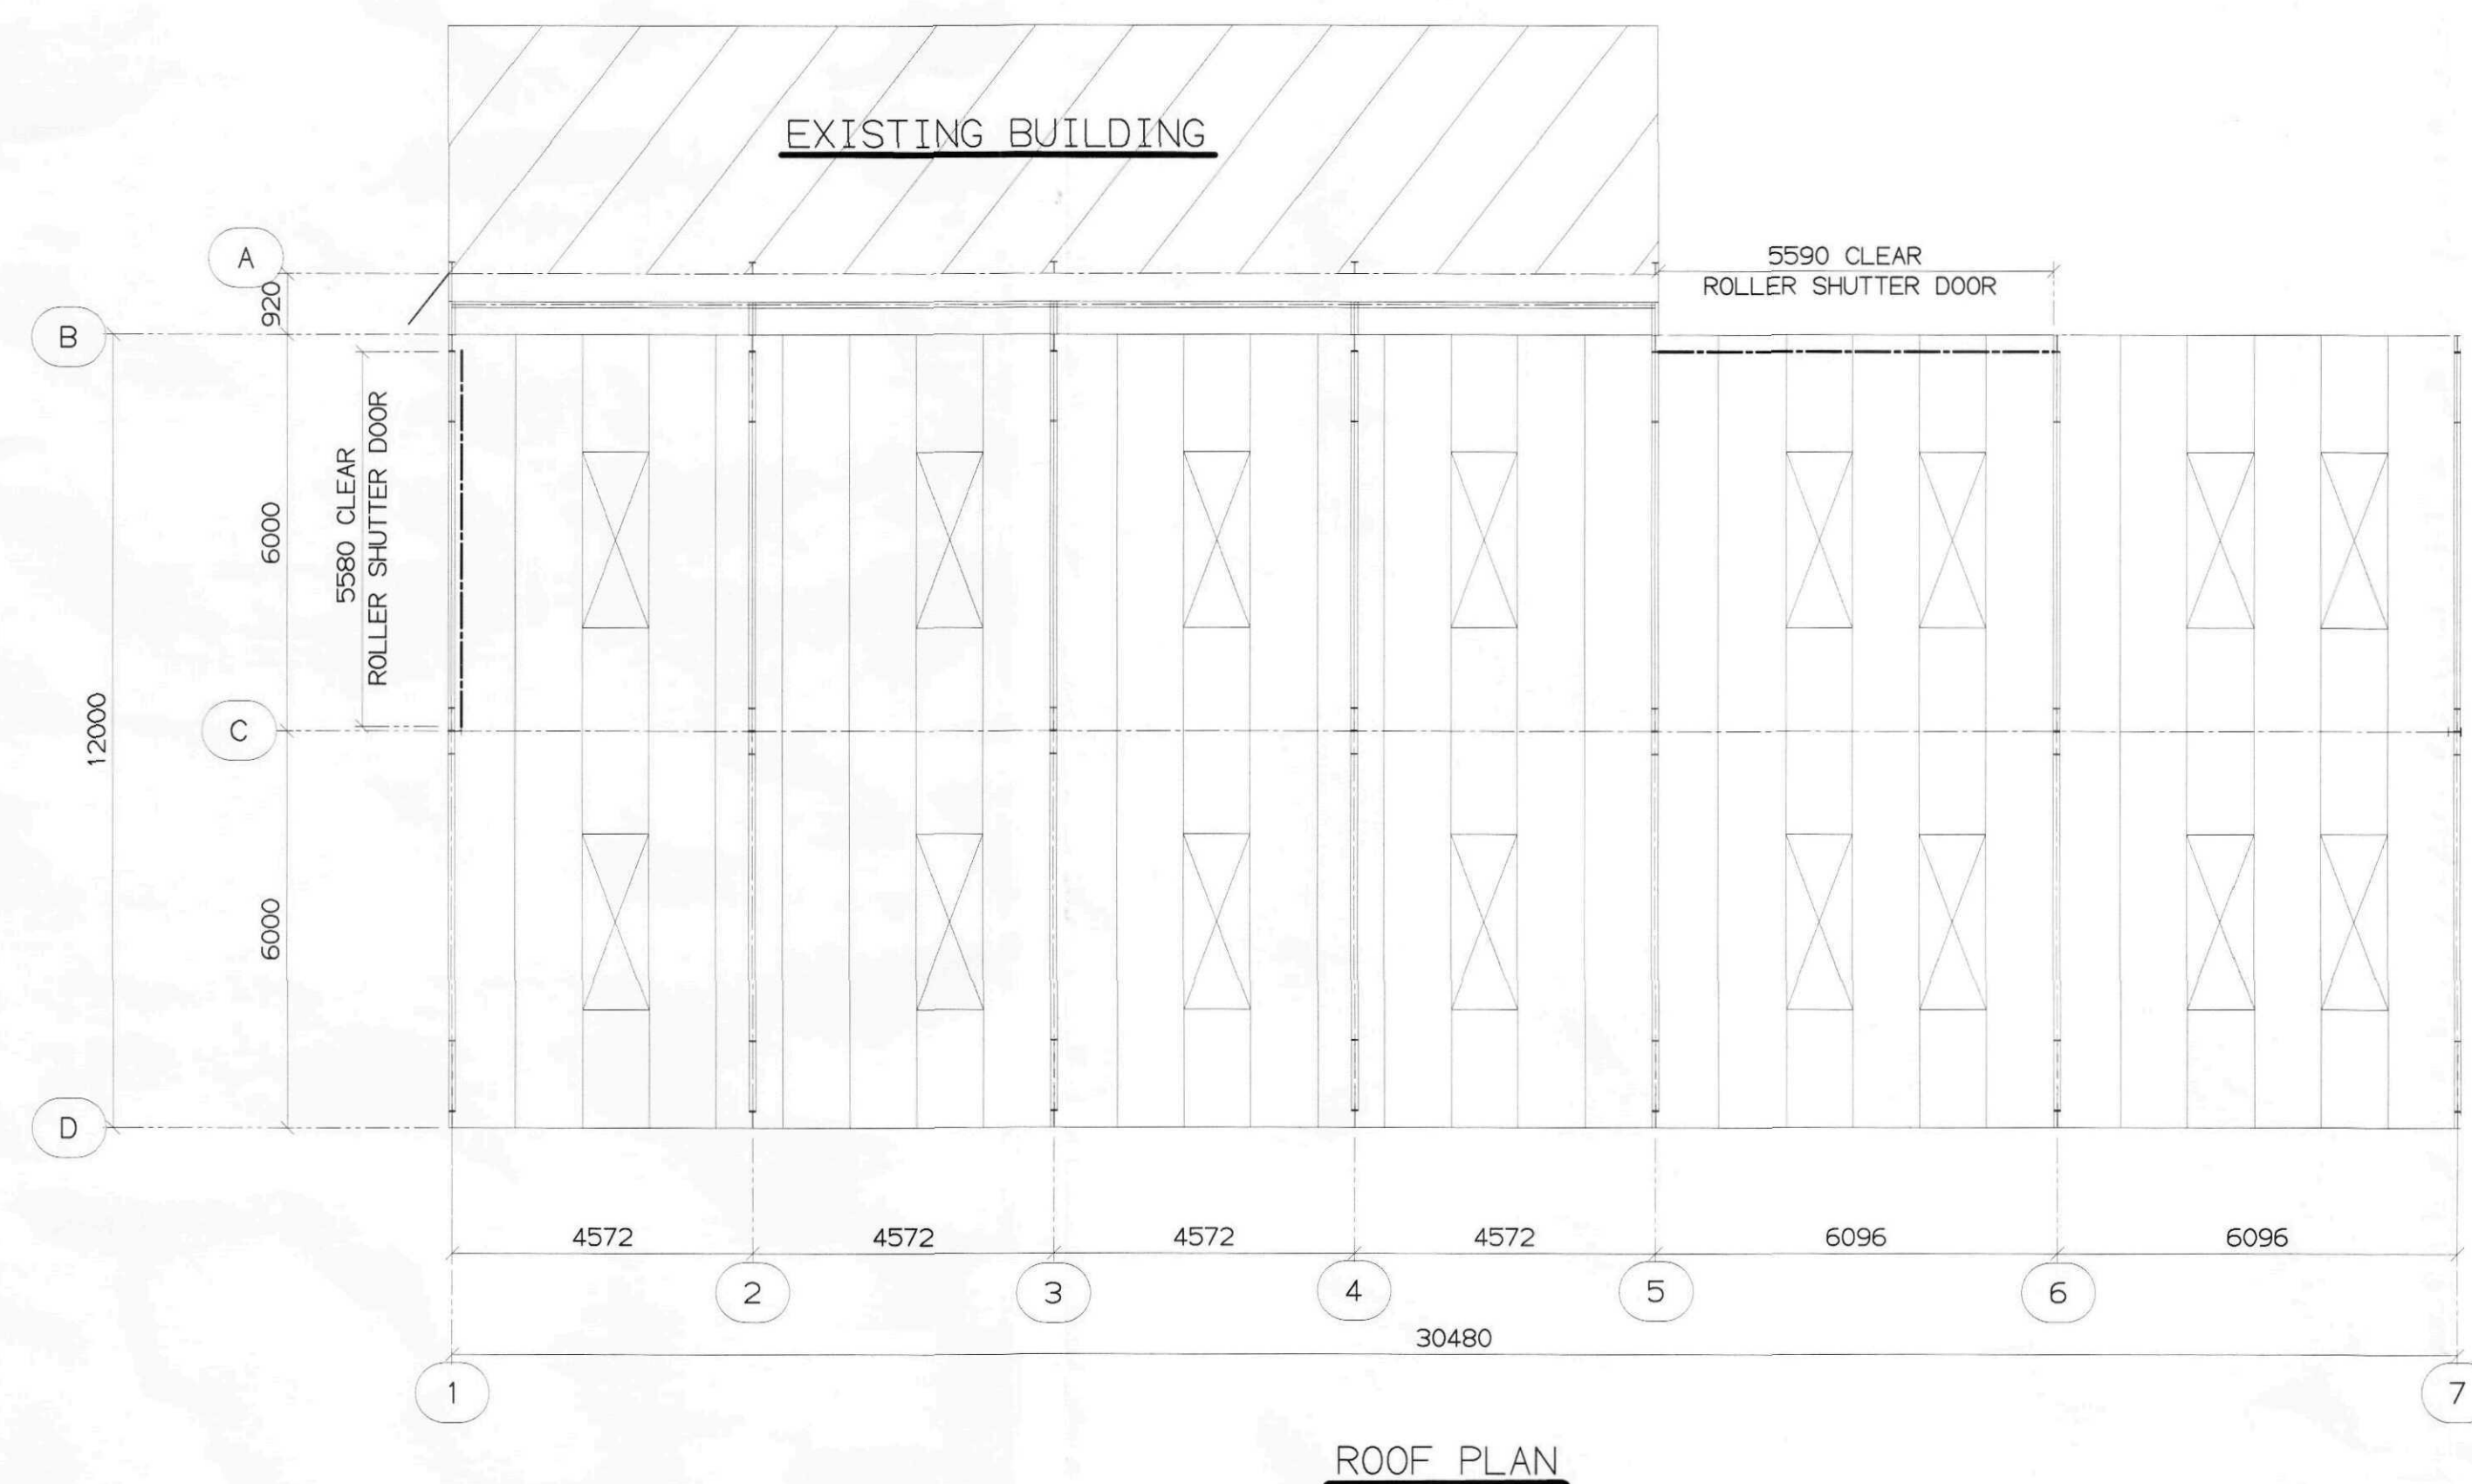

NOTES

ROOF CLADDING

Single skin Profile 6
cement fibre sheets in
natural colour(light grey
colour)

VERTICAL CLADDING




Single skin 0.5mm plastic
coated steel sheets in
Goosewing Grey colour.
(BS 10A05)

DOORS

2no. Galvanised steel roller
shutter doors.
1no. steel personnel door.

RAINWATER GOODS

2no.runs of 160mm pvc gutter
with 110mm pvc downpipes.
1no.run of galvanised steel
boundary wall gutter between
the two buildings.

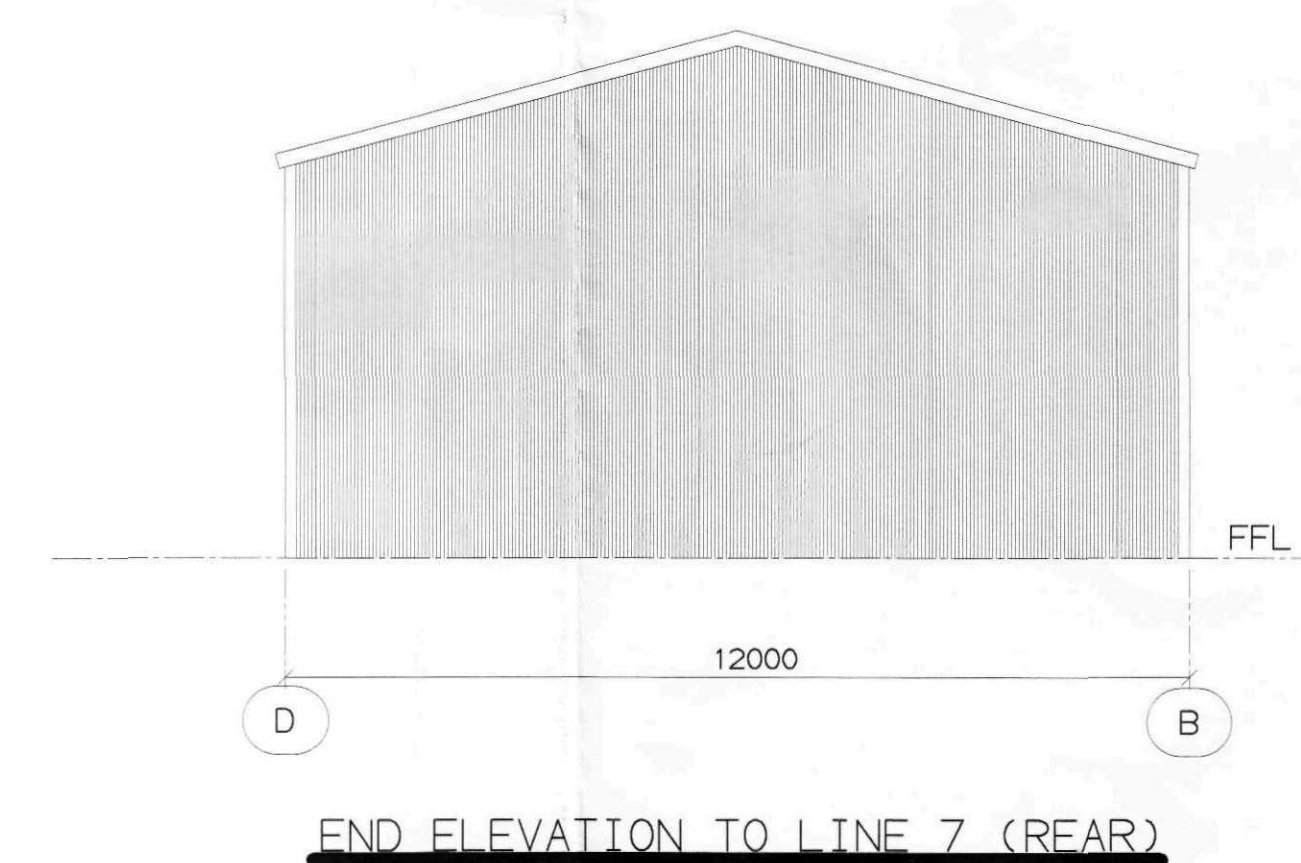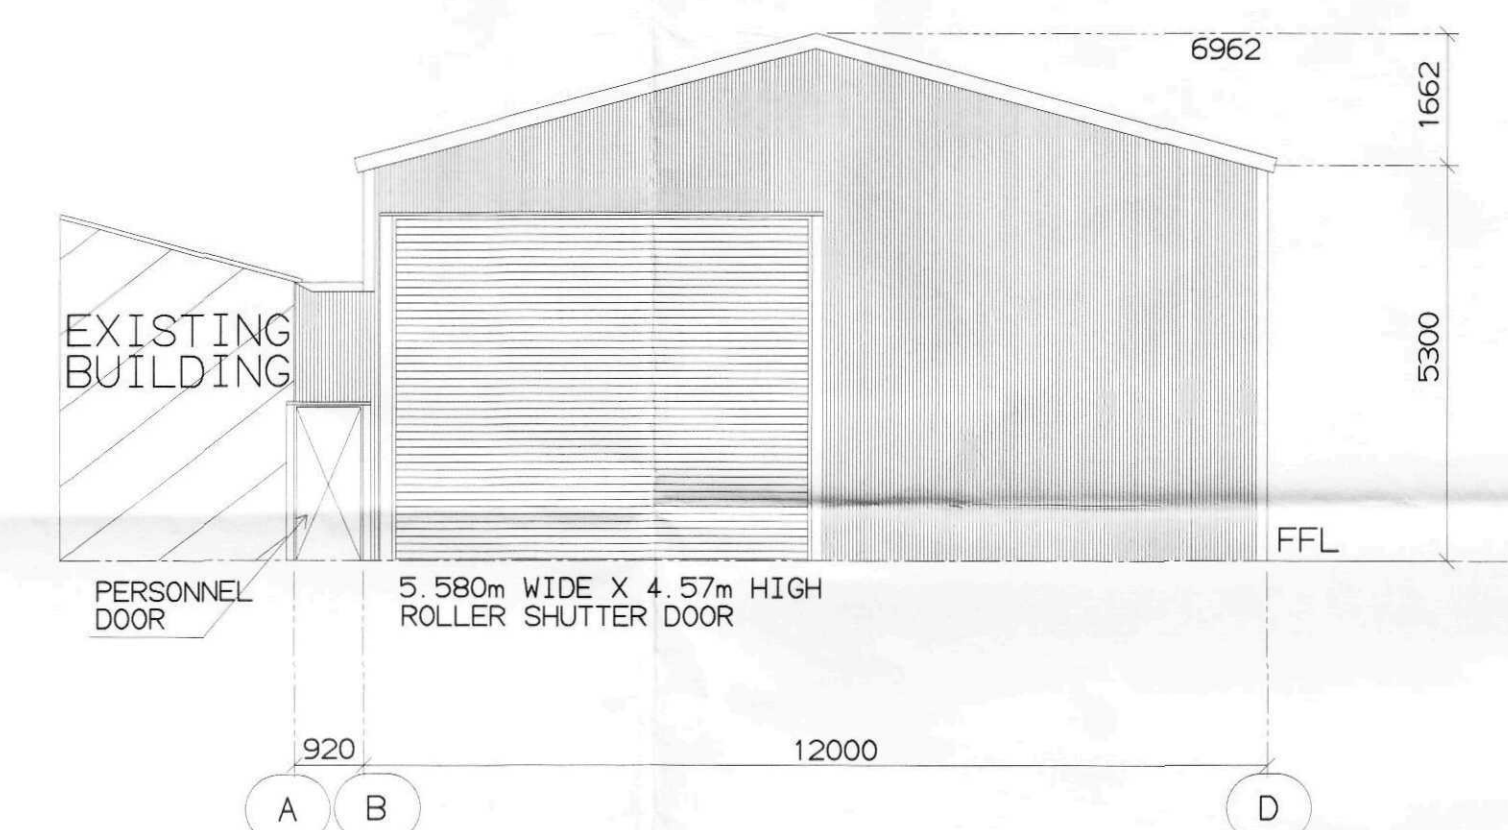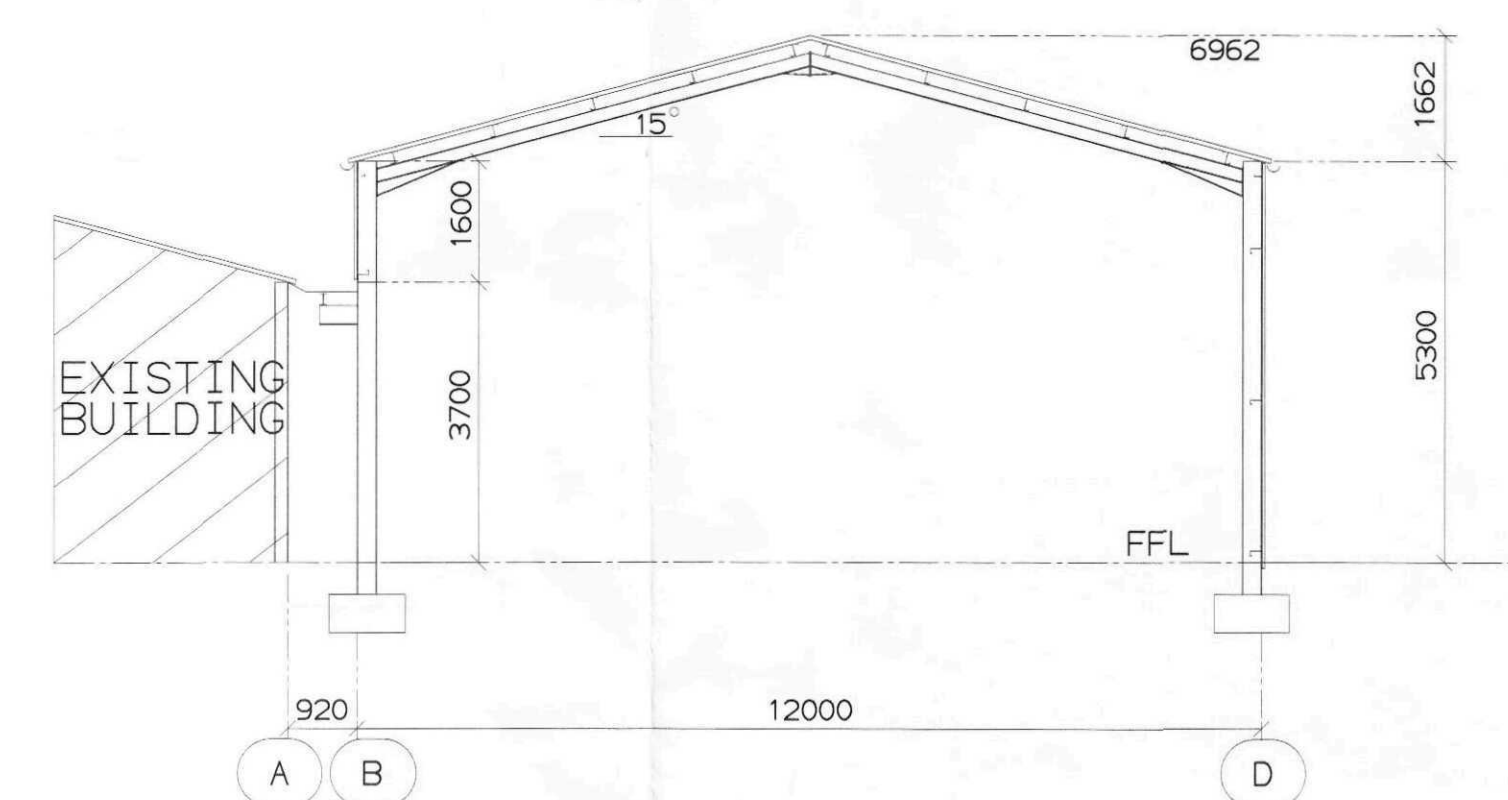

SHDC
Planning & Development
15 APR 2010
Ref: 0306-10

					GENERAL NOTES:	CLIENT	Mr B.Baldwin	DRAWN	D.P.	07/04/10	B. Pope & Sons Ltd. Church Farmyard Sempringham Sleaford, Lincs. NG34 0LU Tel: +44 (0)1529 241493 Fax: +44 (0)1529 241493 Email: sales@bpopeandsons.co.uk					
						PROJECT	Farm Implement Store	CHECKED					SCALE	JOB No	DWG No.	REVISION
						TITLE	48 Watergate, Quadring. PE11 4PY						1: 100	PSC 426	PSC 426/ 1	
DETAILS	REV	BY	DATE	DETAILS												