
AP0001-RSHOP- B

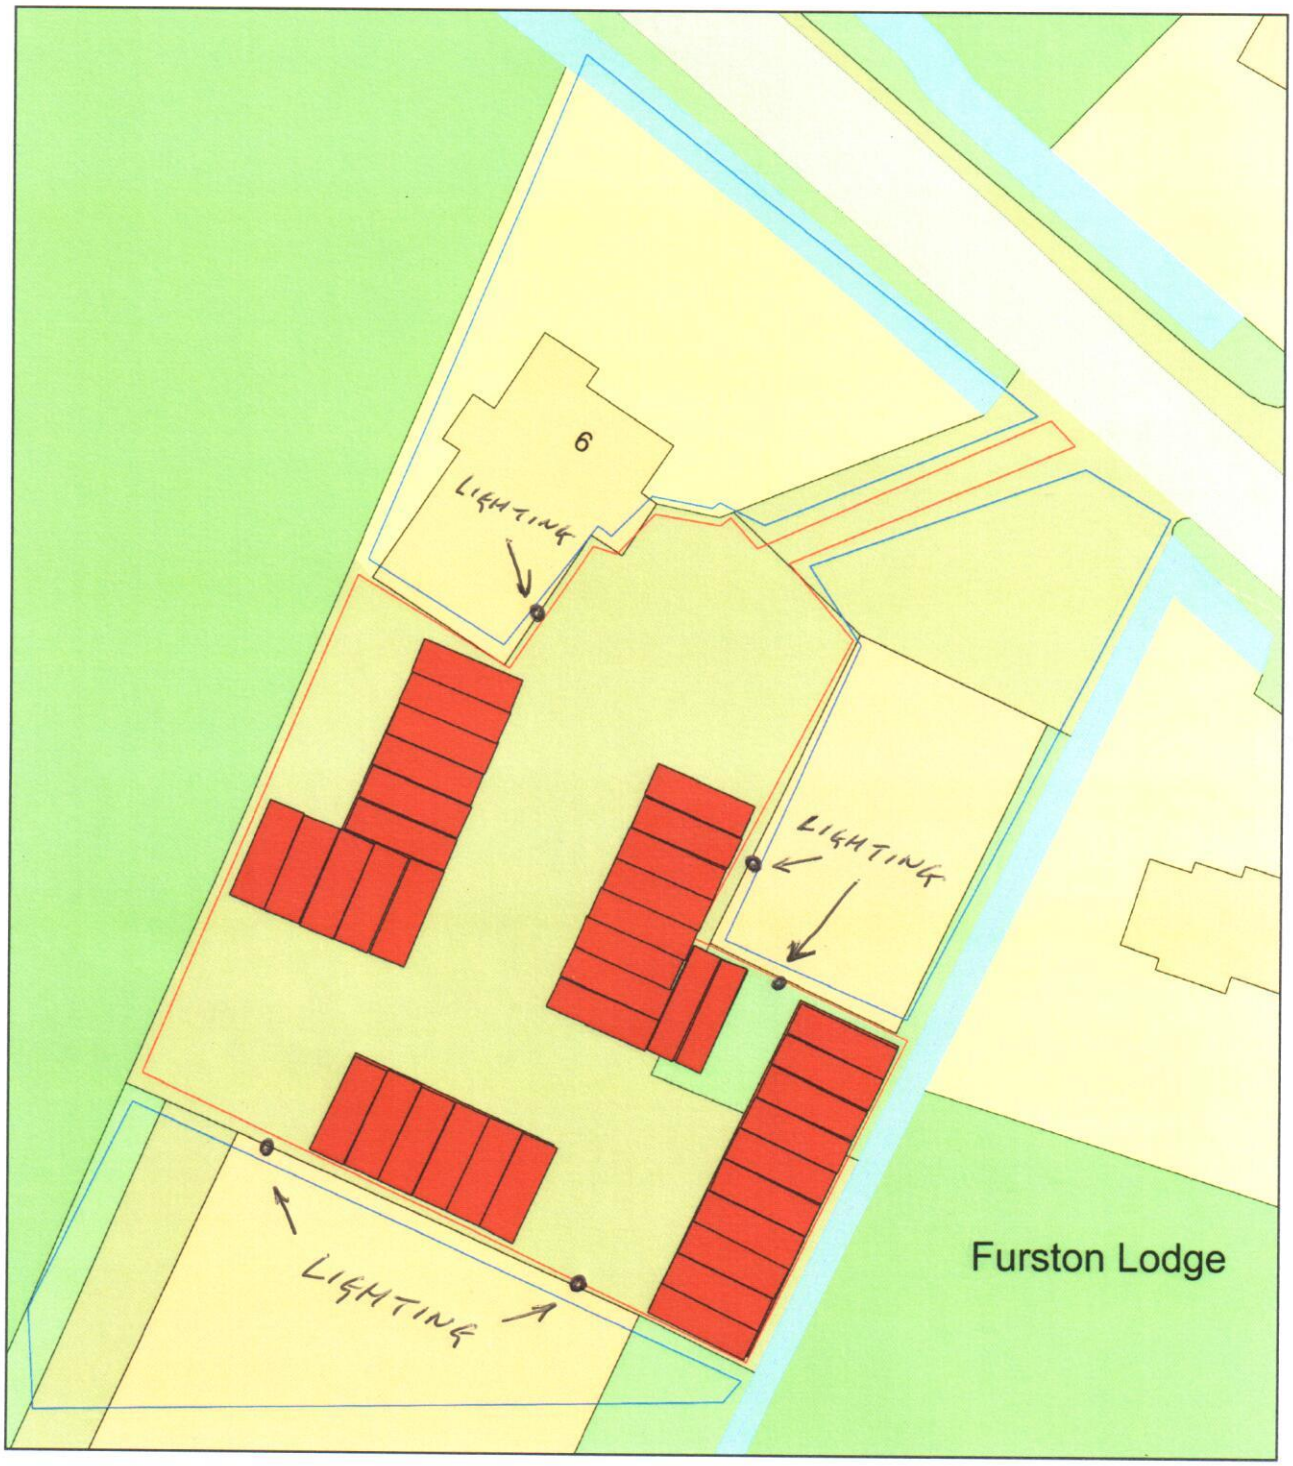

0 20
Metres

N

ReQuestaPlan

Plan Produced for: Andrew Prince

Date Produced: 21 Mar 2019

Plan Number/Project ID: TQRQM19080210321720

Scale: 1:500 @ A4

© Crown copyright, All rights reserved. 2019 Licence number 0100042766