
AP0001-RSHOP

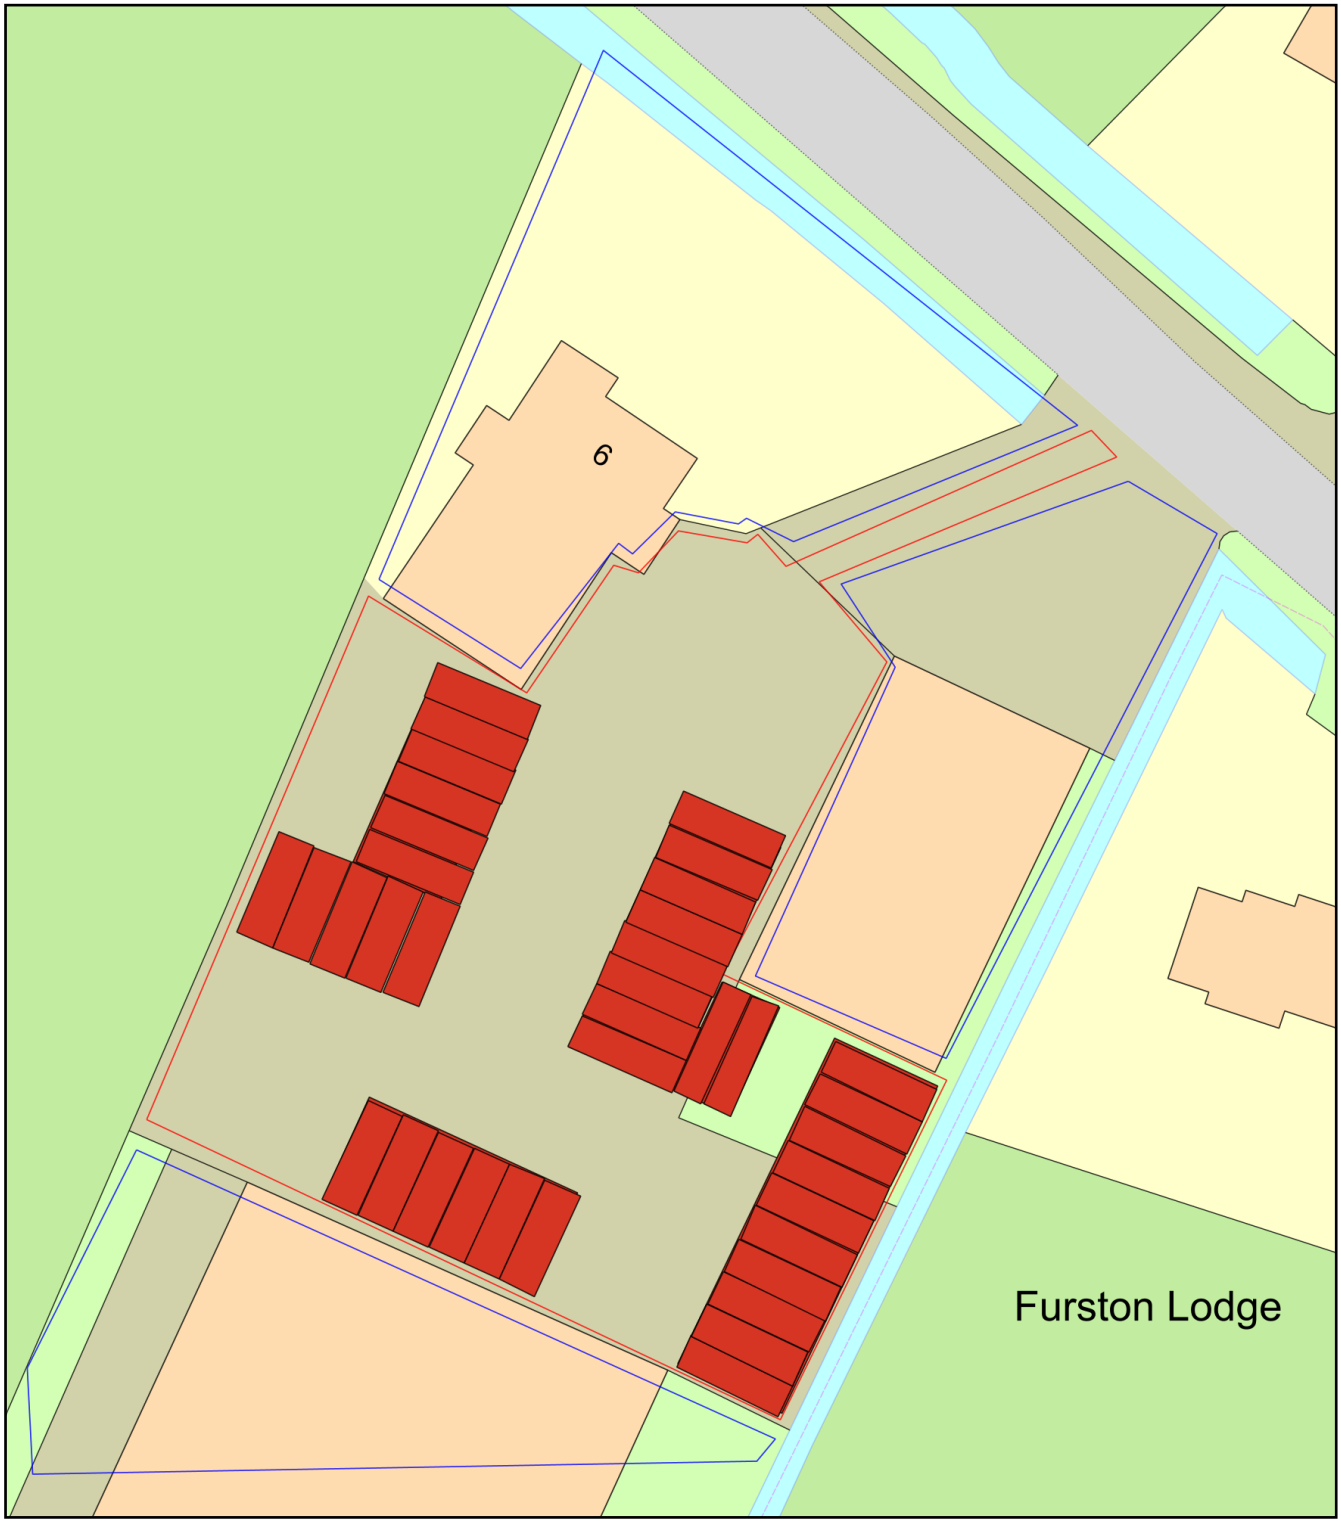

0 20
Metres

N

ReQuestaPlan

Plan Produced for:	Andrew Prince
Date Produced:	21 Mar 2019
Plan Number/Project ID:	TQRQM19080210321720
Scale:	1:500 @ A4

© Crown copyright, All rights reserved. 2019 Licence number 0100042766