


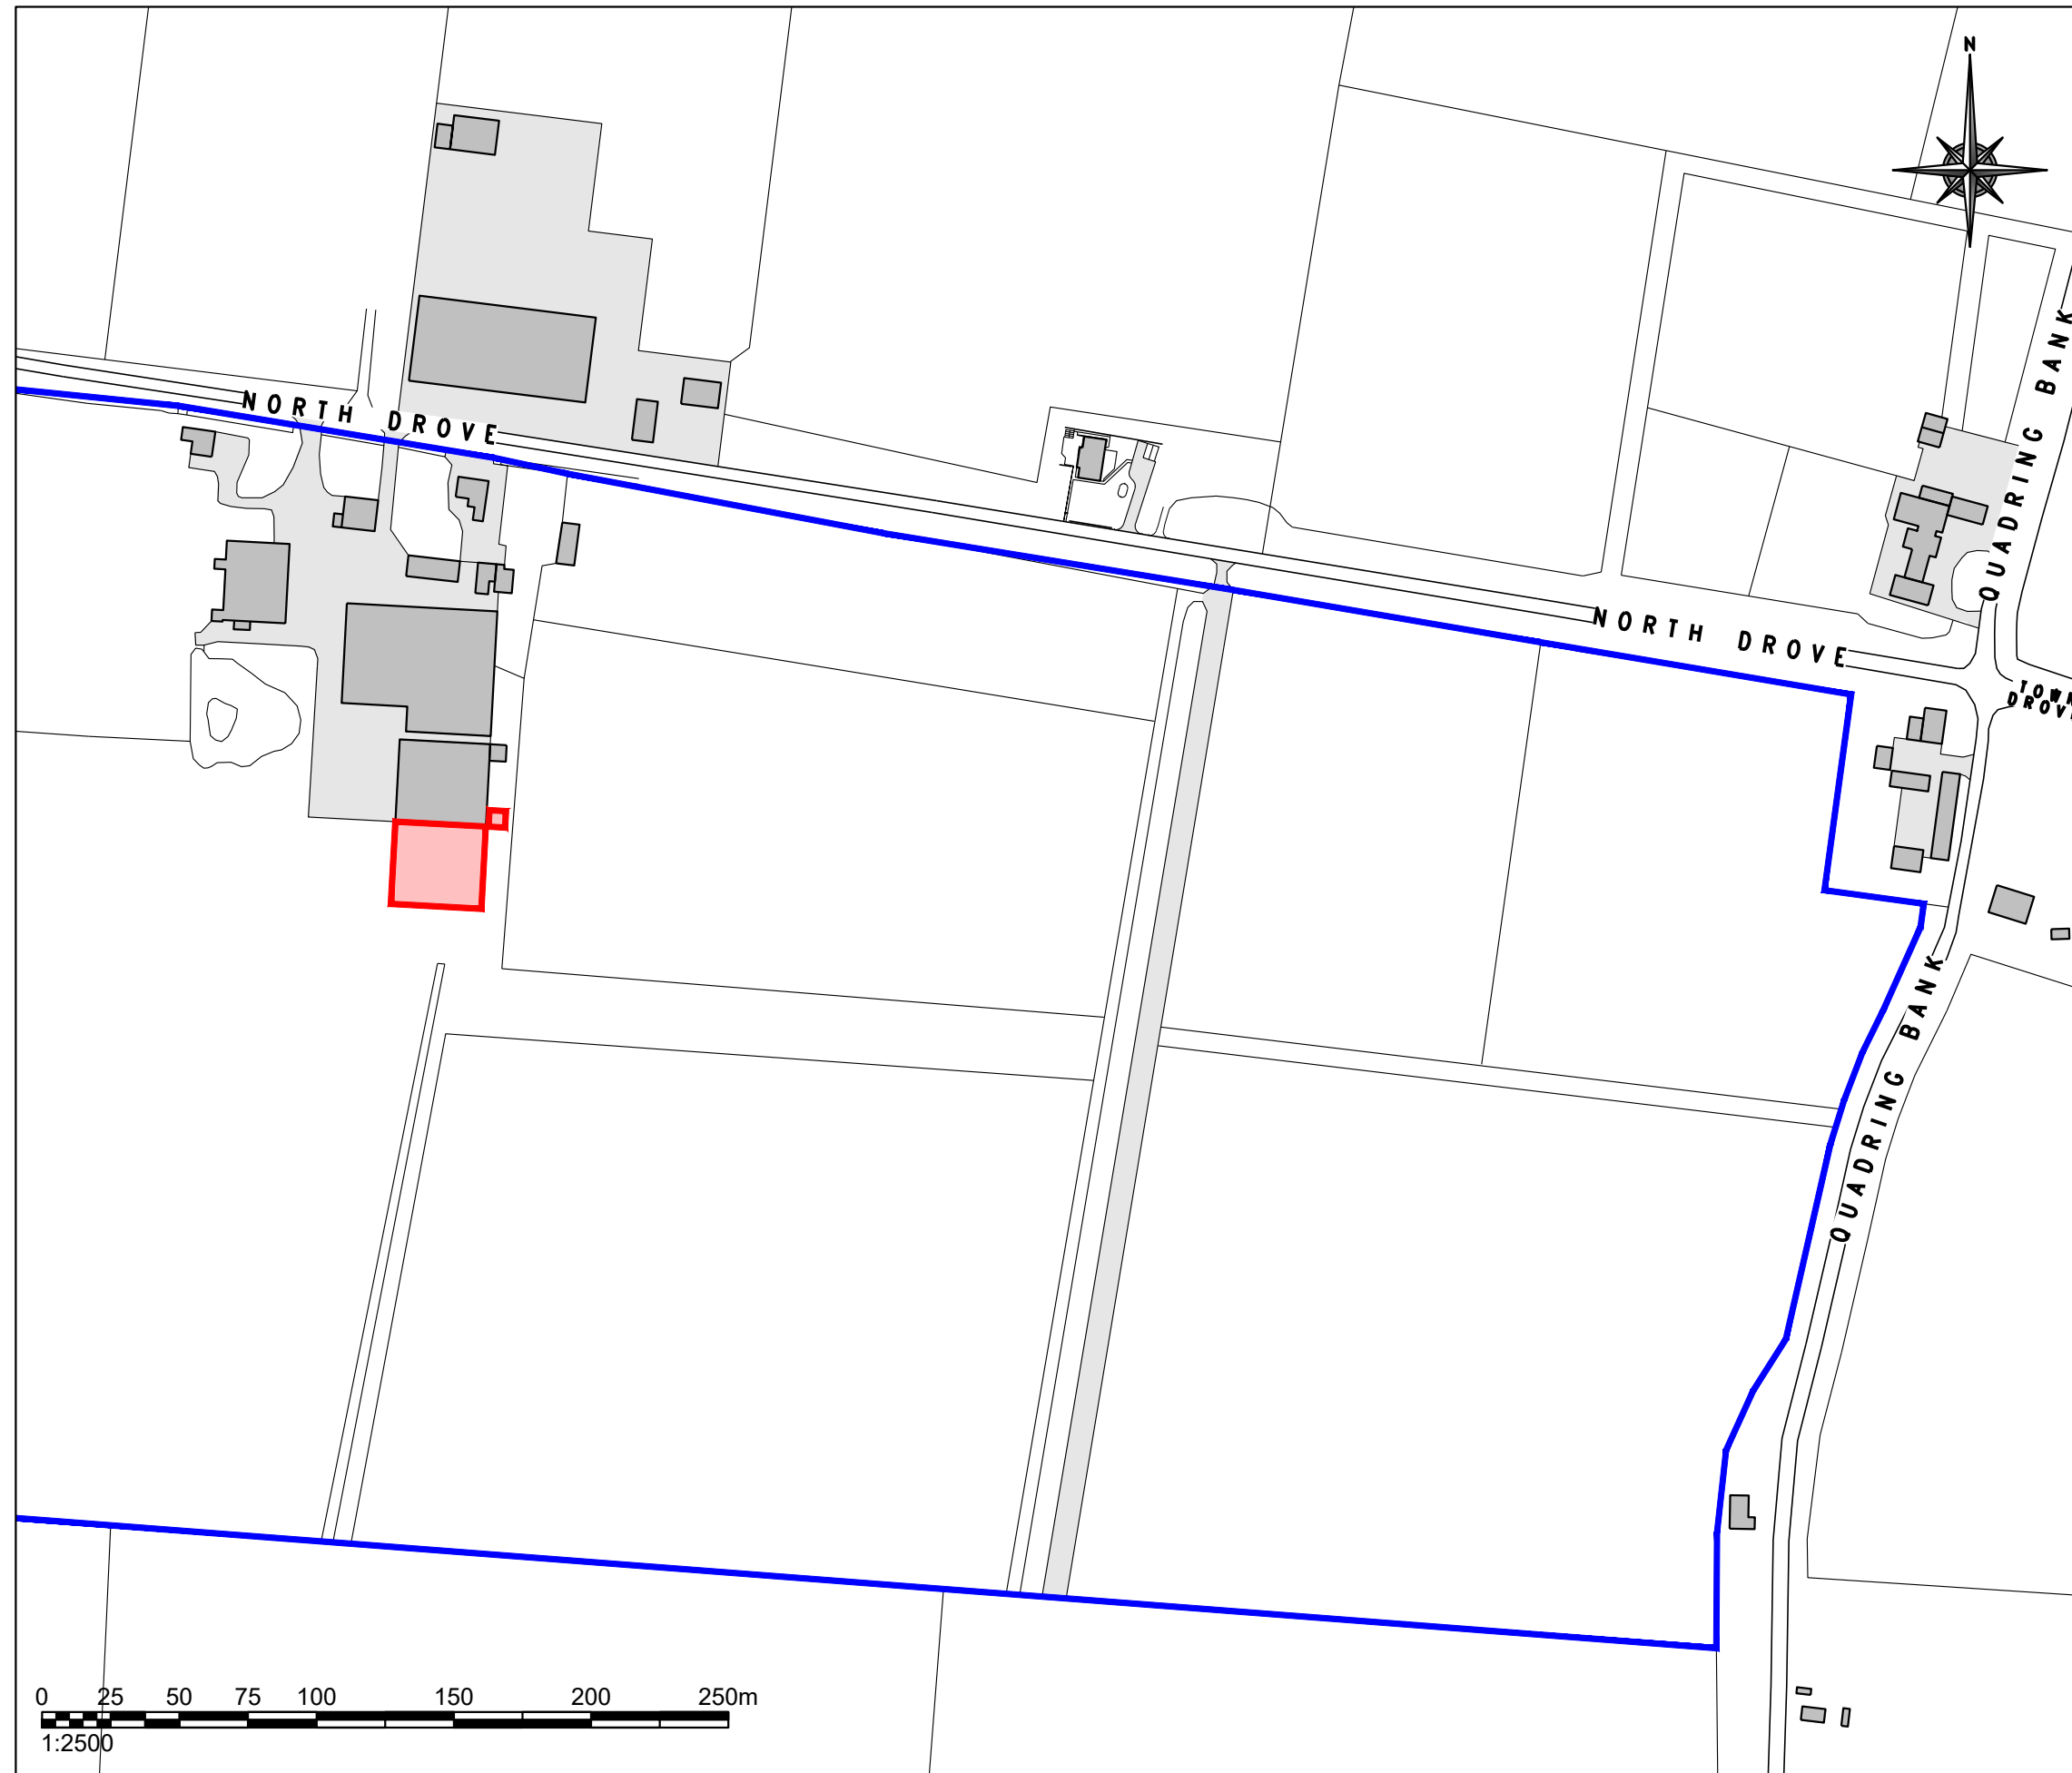

20020/01 - Location Plan
20020/02 - Existing Block Plan & Proposed Site Layout
20020/03 - Existing Internal Layout & Elevations
20020/04 - Proposed Internal Layout & Elevations

Rev	Date	Remarks
Status FOR PLANNING		
 SIDEBOTTOM RICHARDSON CHENG LTD CONSULTING STRUCTURAL AND CIVIL ENGINEERS 15 High Street, Spalding, Lincs. PE11 1TW Tel: 01775 712660 Fax: 01775 712635 www.src ltd.com		
Project Proposed Boxed Potato Store at North Drove, Quadring Lincs, PE11 4QS For J.B. Robinson & Son		
Title Location Plan		
Date	Apr. 2020	Scale 1:2500 @A3
Drawn	AS	Checked SRC
Design	-	File Name 20020-01
DRG No. 20020/01		Rev -