


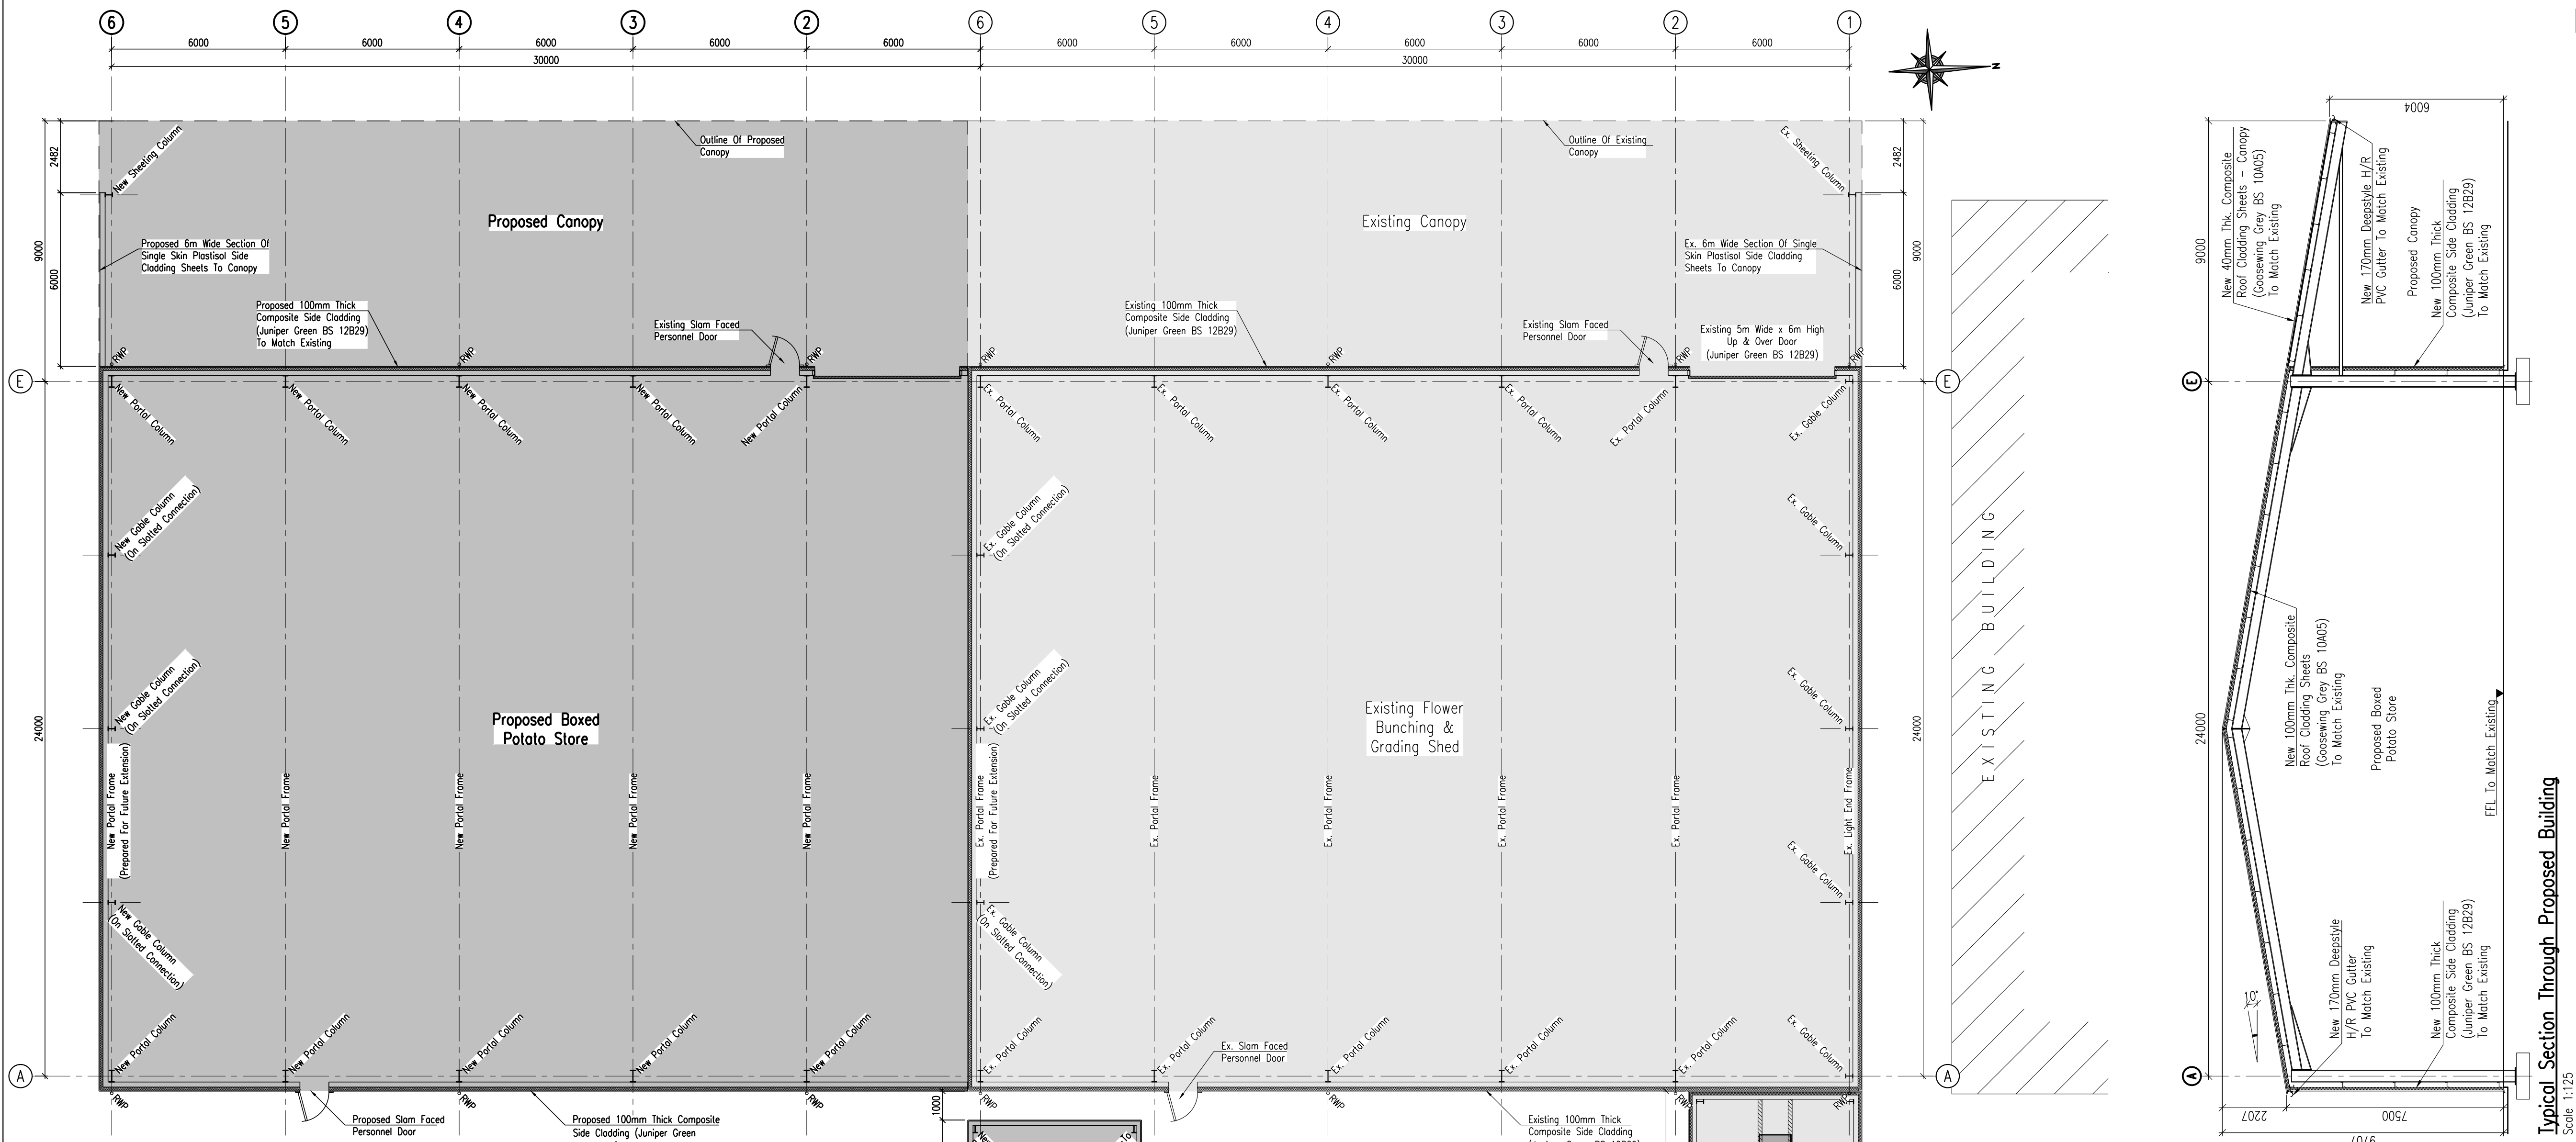


Proposed Internal Floor Layout

Scale 1:100


0 1 2 3 4 6 8 10m
1:100

0 2 4 6 8 12 16 20m
1:200

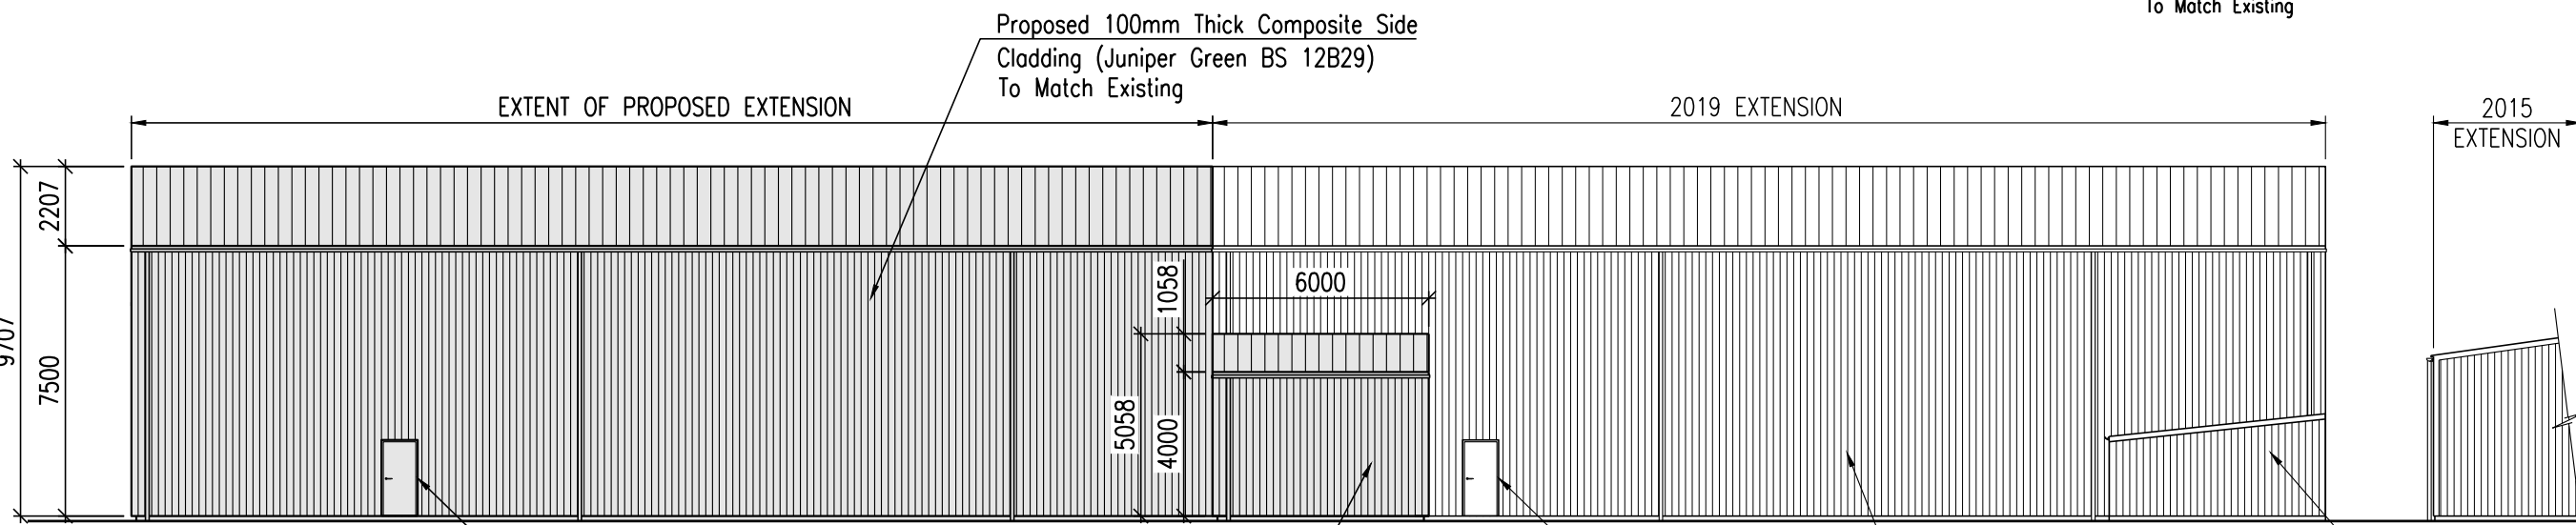


Proposed Eastern Elevation

Scale 1:200

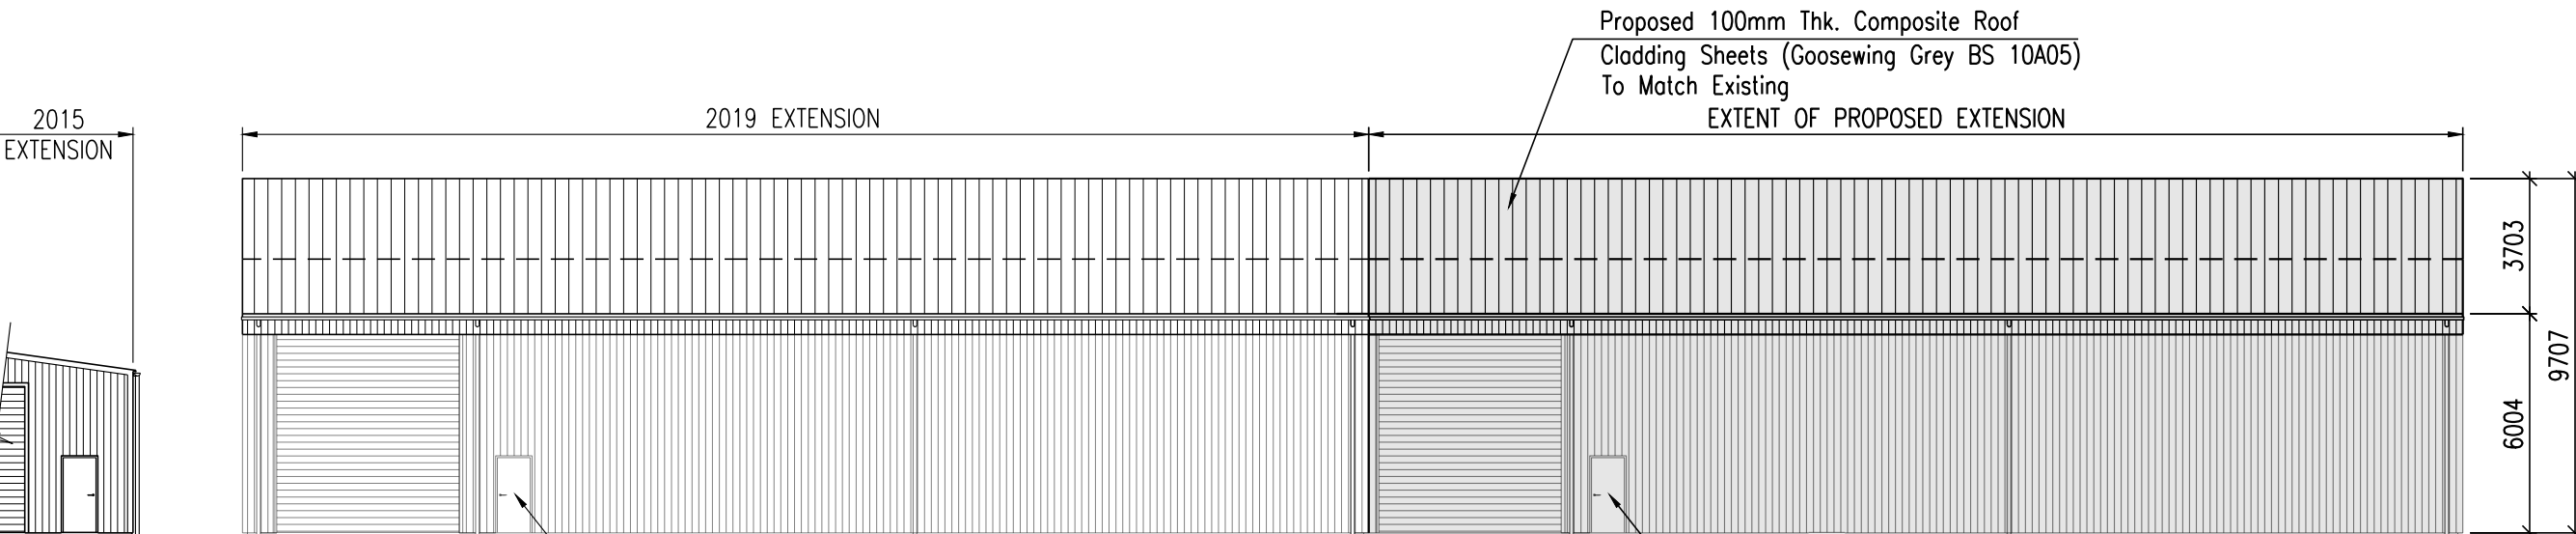


Proposed Western Elevation

Scale 1:200

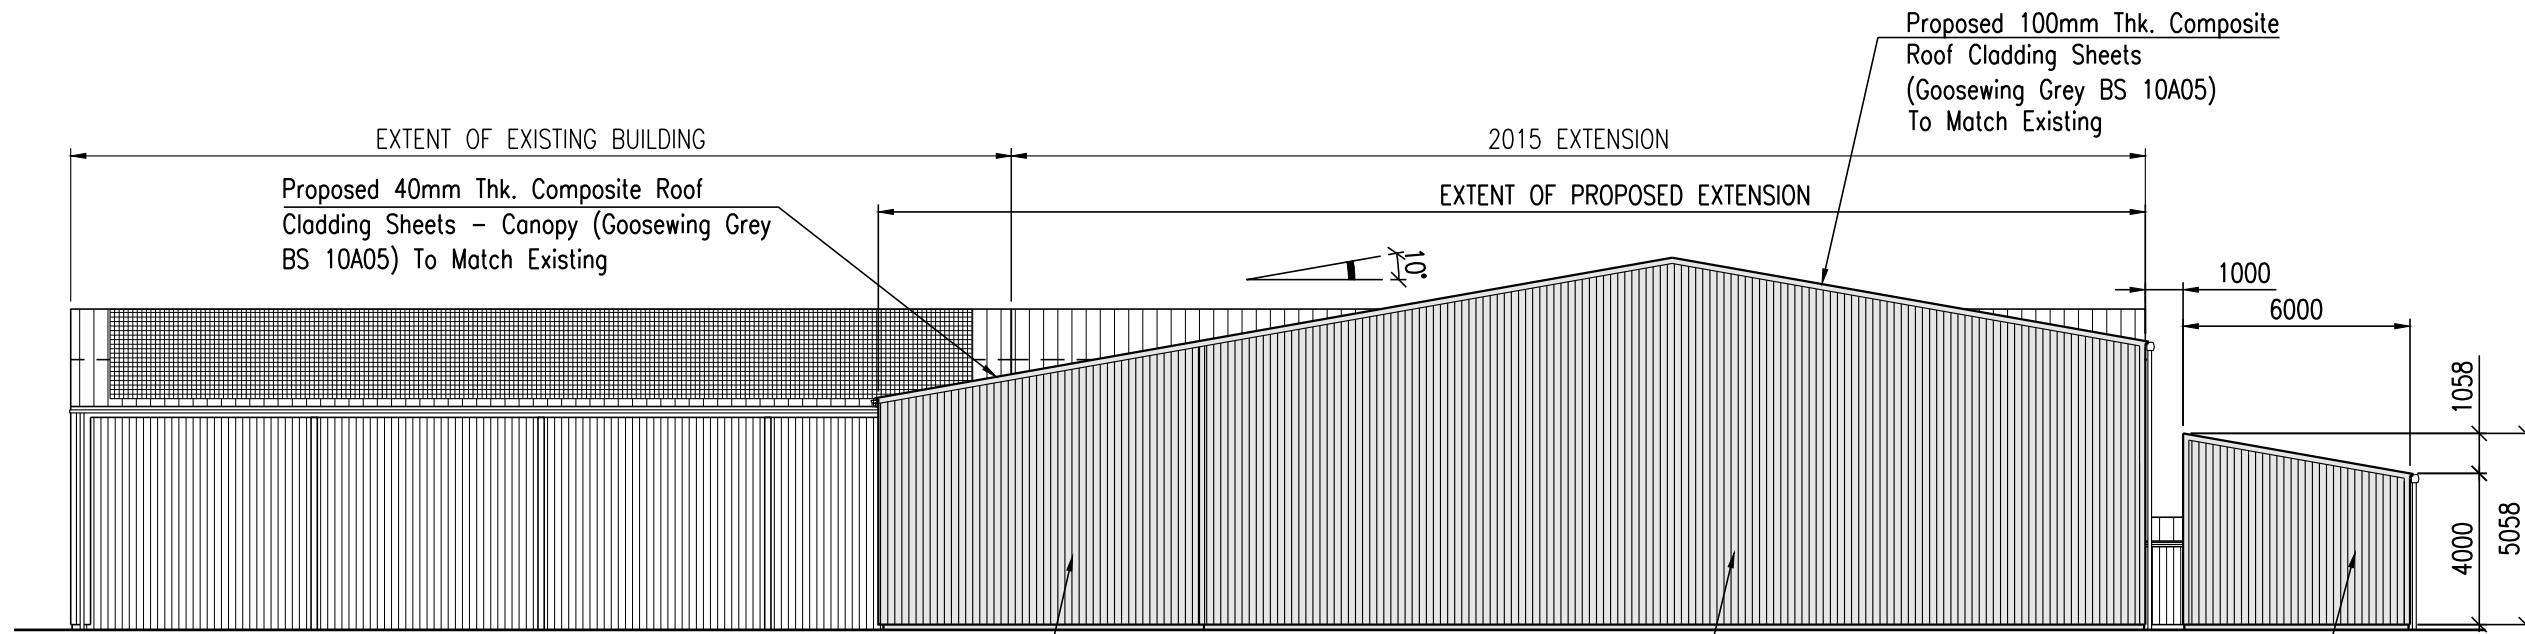

Proposed Southern Elevation

Scale 1:200

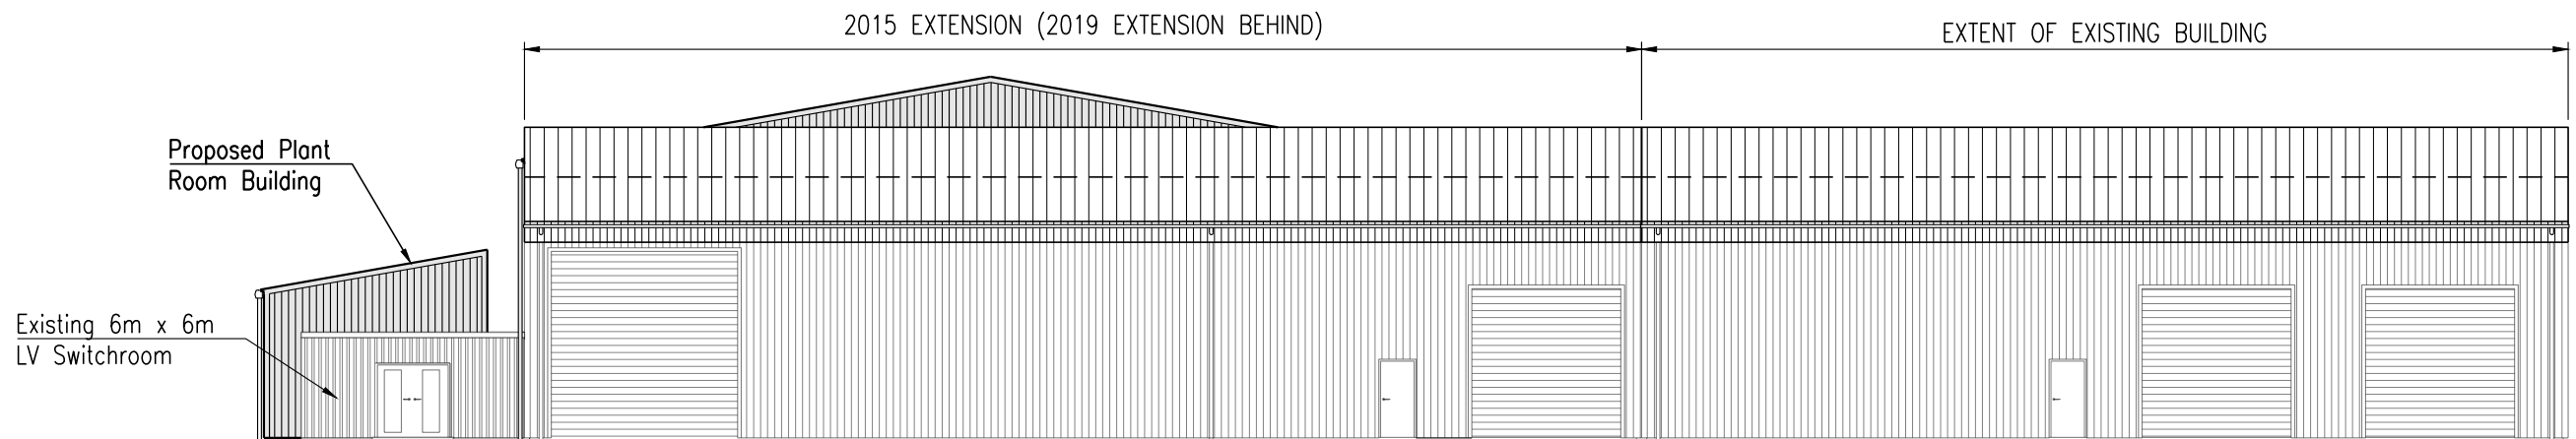


Proposed Northern Elevation

Scale 1:200

PLEASE DO NOT SCALE FROM THIS DRAWING

Please Refer To The Following SRC Drawings For Additional Information;

- 20020/01 - Location Plan
- 20020/02 - Existing Block Plan & Proposed Site Layout
- 20020/03 - Existing Internal Layout & Elevations
- 20020/04 - Proposed Internal Layout & Elevations

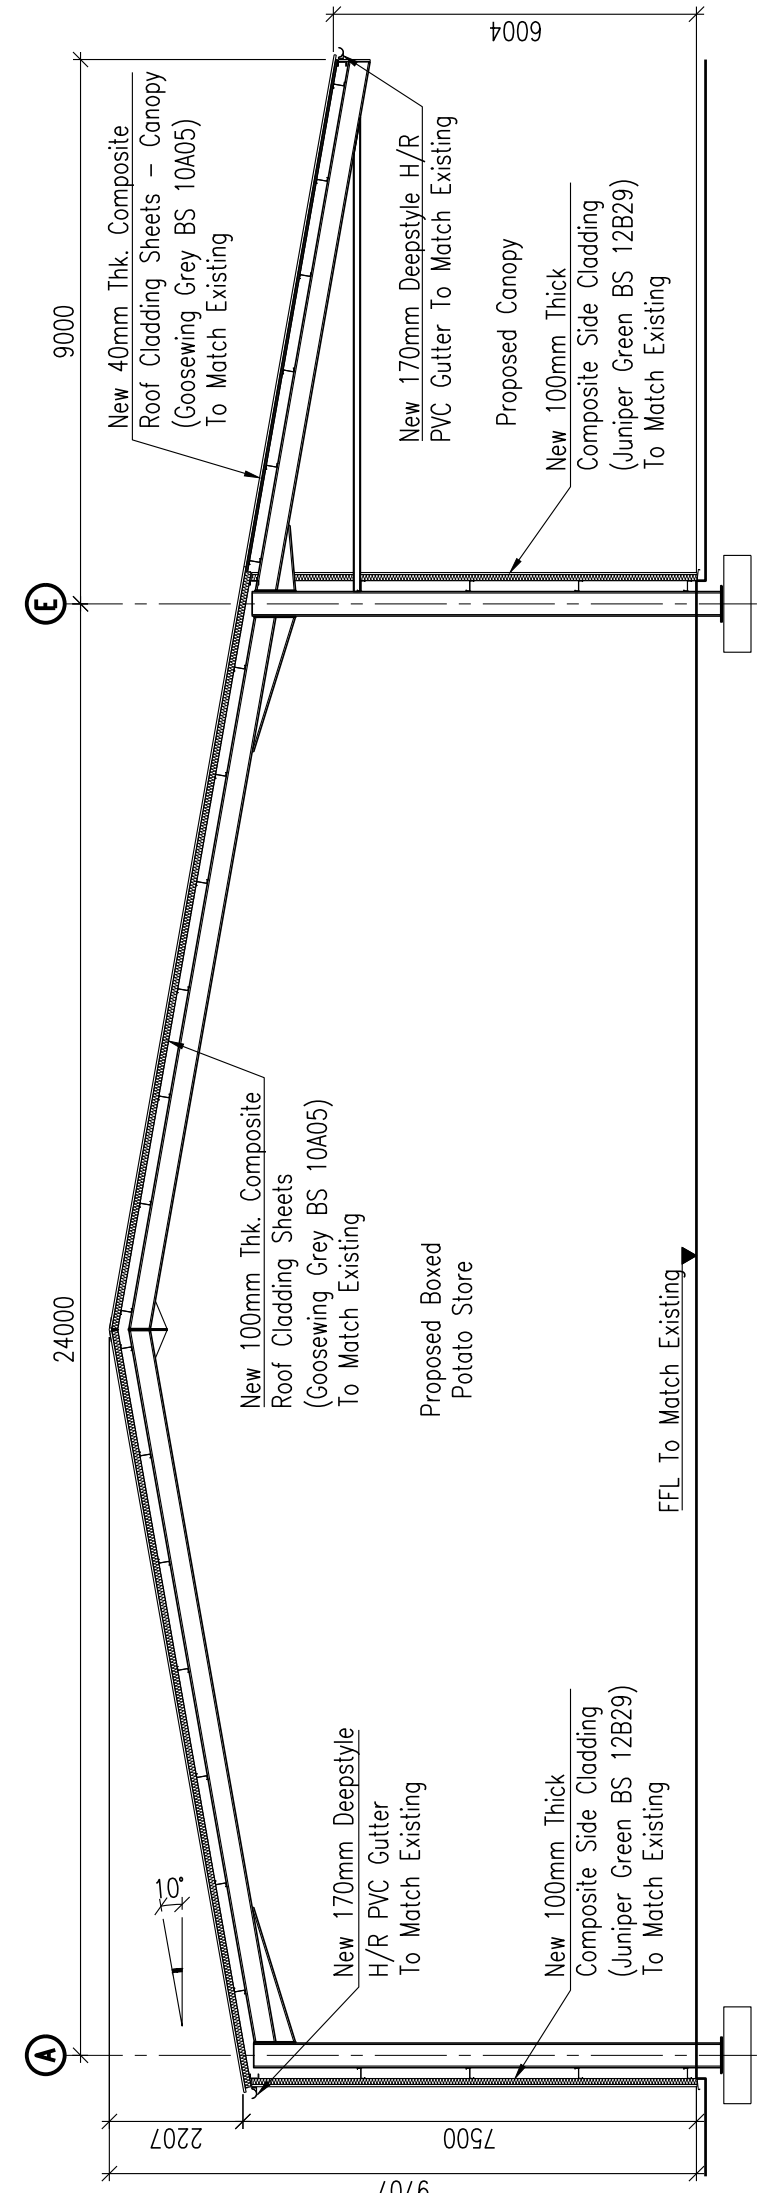

Typical Section Through Proposed Building

Scale 1:125

Rev	Date	Remarks
FOR PLANNING		
Status		
SRC SIDEBOTTOM RICHARDSON CHENG LTD CONSULTING STRUCTURAL AND CIVIL ENGINEERS 15 High Street, Spalding, Lincs. PE11 1TW Tel: 01775 712660 Fax: 01775 712639 www.srcsltd.com		
Project Proposed Boxed Potato Store at North Drove, Quadring Lincs, PE11 4QS For J.B. Robinson & Son		
Title Proposed Internal Layout & Elevations		
Date	Apr. 2020	Scale 1:200 @A1
Drawn	AS	Checked SRC
Design	-	File Name 20020-04
DRG No. 20020/04		Rev -