


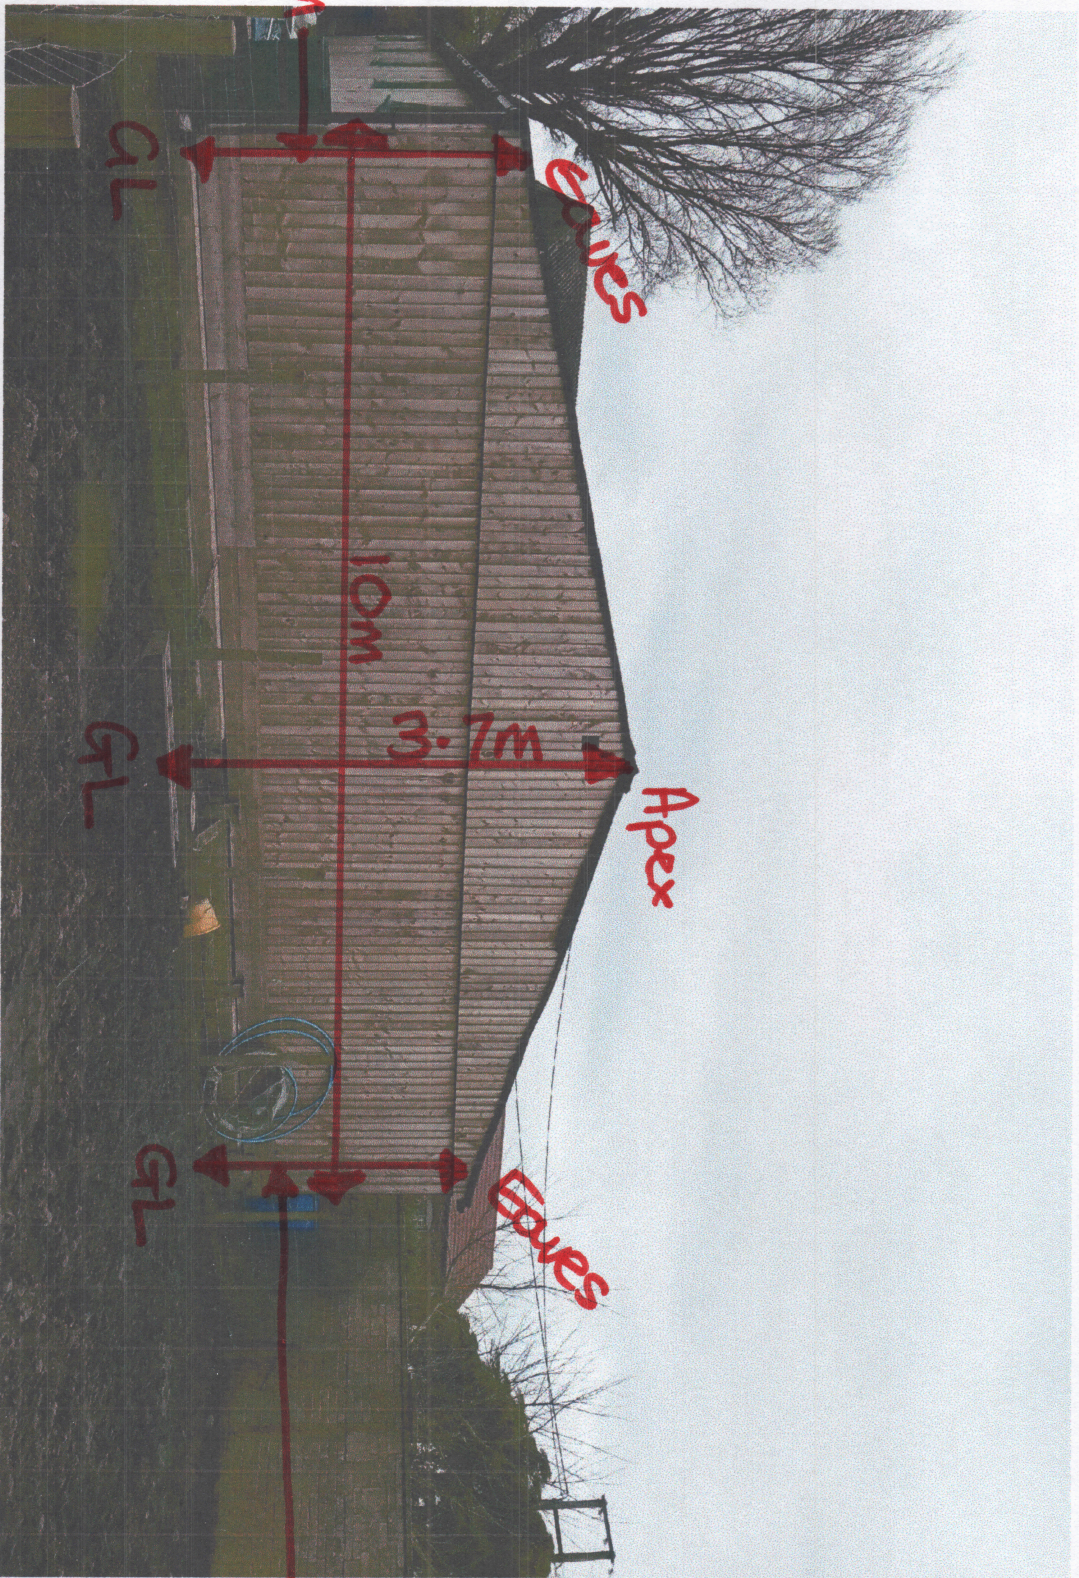

NORTH ELEVATION: