


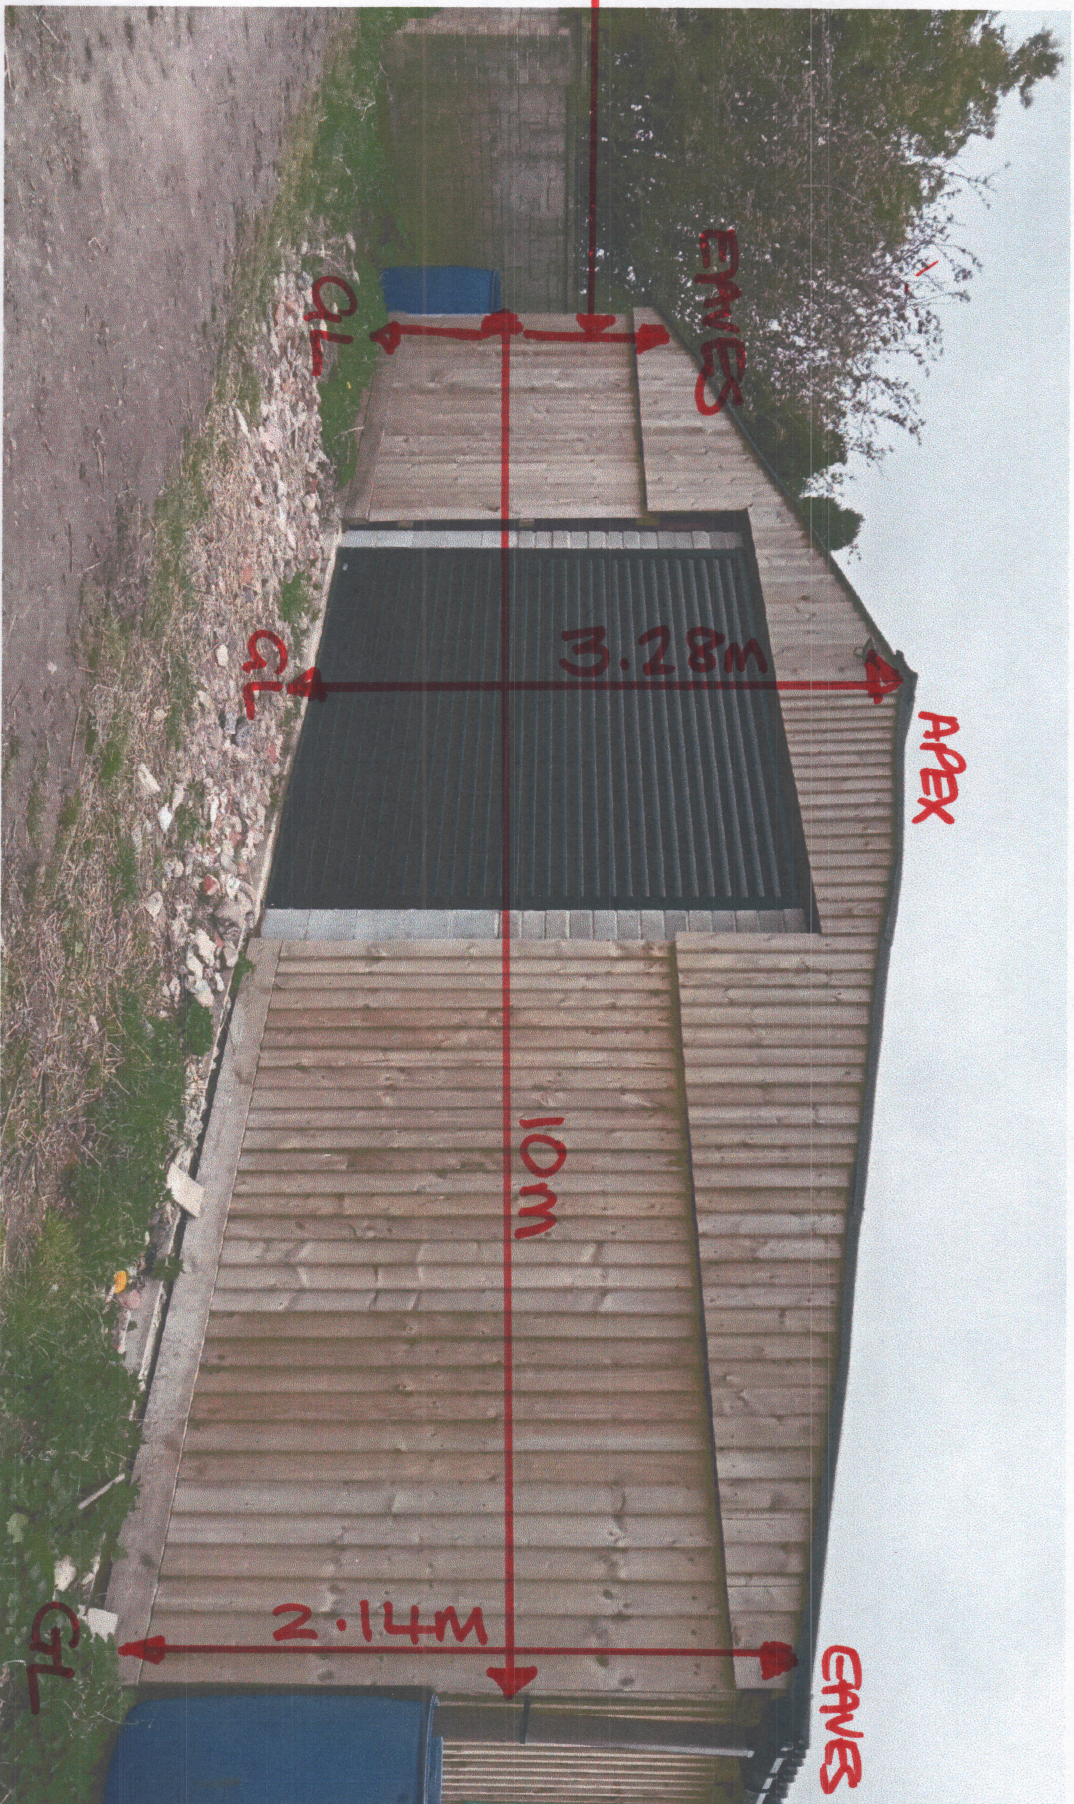

SOUTH ELEVATION: