


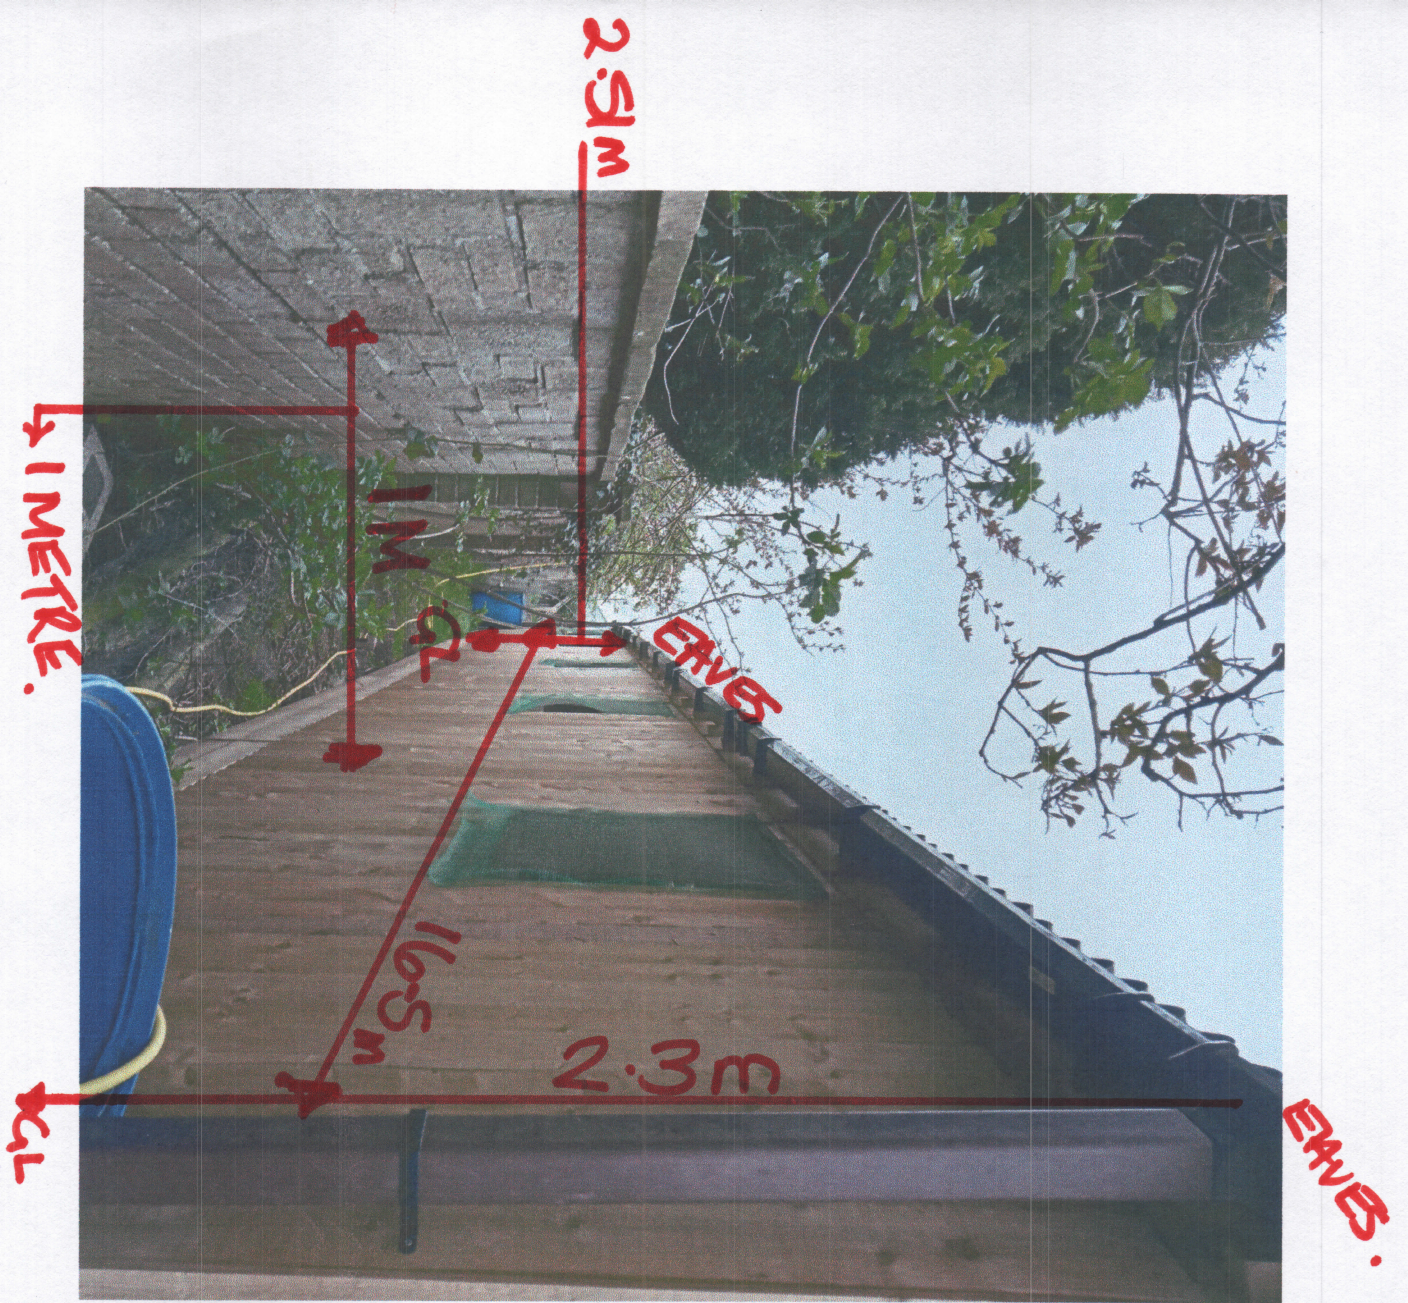

WEST ELEVATION: