

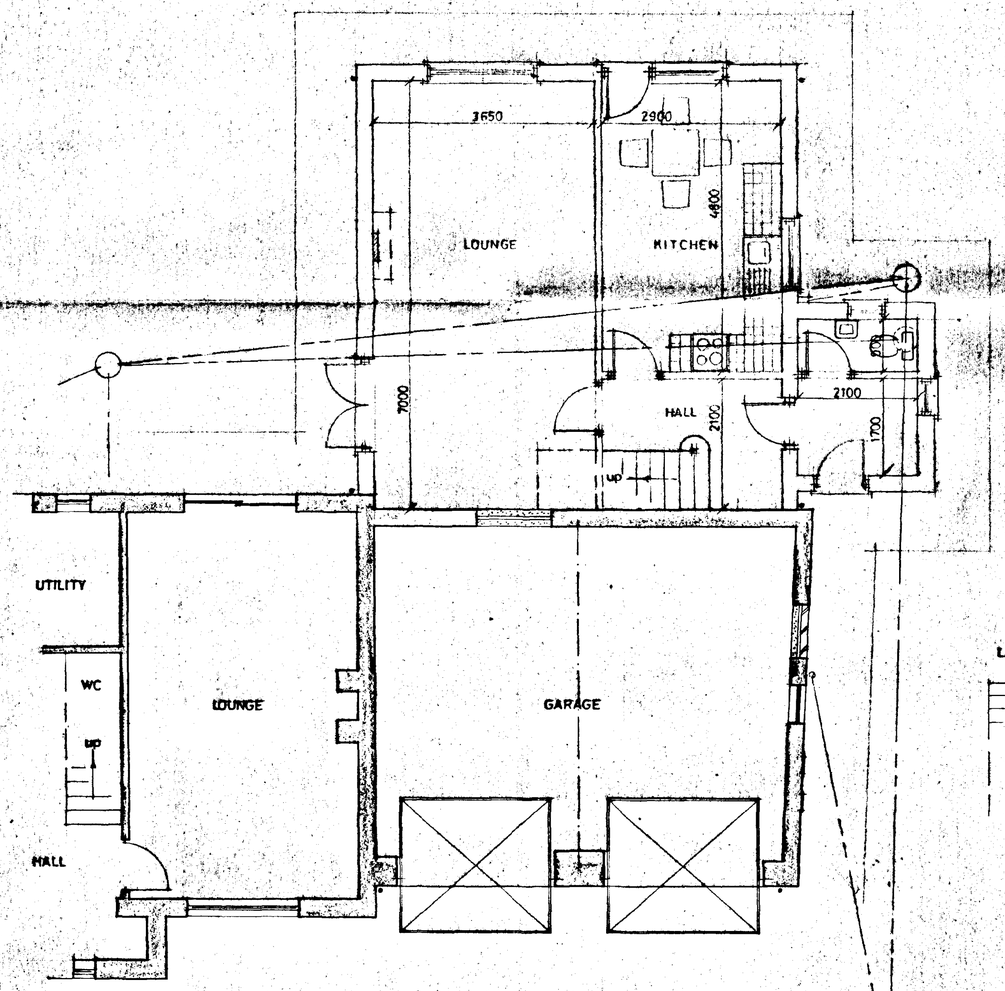

GROUND FLOOR PLAN

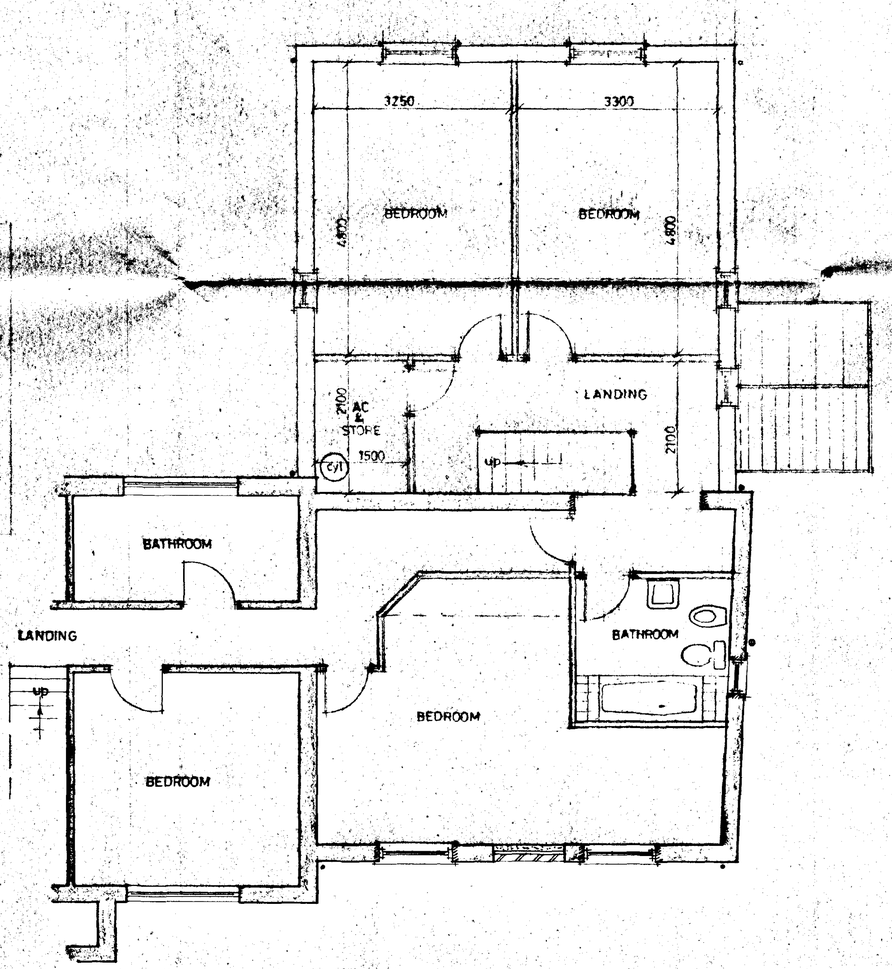

FIRST FLOOR PLAN

DETERMINED PLAN
SOUTH HOLLAND DC HOUSING & PLANNING
30 MAR 1998
Ref: 0349/98.

G. R. MERCHANT
I.ENG AMICE, FIWO,
ARCHITECTURAL, STRUCTURAL & LAND DRAINAGE CONSULTANT
TEL: HOLBEACH (01406) 490800

PROJECT:
GRANNY ANNEXE
65 WATERGATE
QUADRING

CLIENT:
MR & MRS P. ELRIEK

SCALES:	DATE:
1/50 1/100 (UNLESS OTHERWISE STATED)	FEB 1998
G.R.MERCHANT.	DRAWING No.: PE.01

REVISIONS:

DO NOT SCALE FROM THIS DRAWING
This drawing is copyright and may not be altered, traced, photographed or used for any purpose other than that for which it is issued.
The General Contractor is to check all dimensions on site and report discrepancies to the Architect.
All details shown on this drawing including foundations are based upon typical site conditions related to the area. No responsibility can be accepted for abnormal conditions which may be discovered during construction unless reported to the Architect so that design amendments may be considered. Site soil surveys are recommended in respect of foundations to establish specific site conditions before foundation work is undertaken.

SUMMIT 2299 4967

6048-1194T

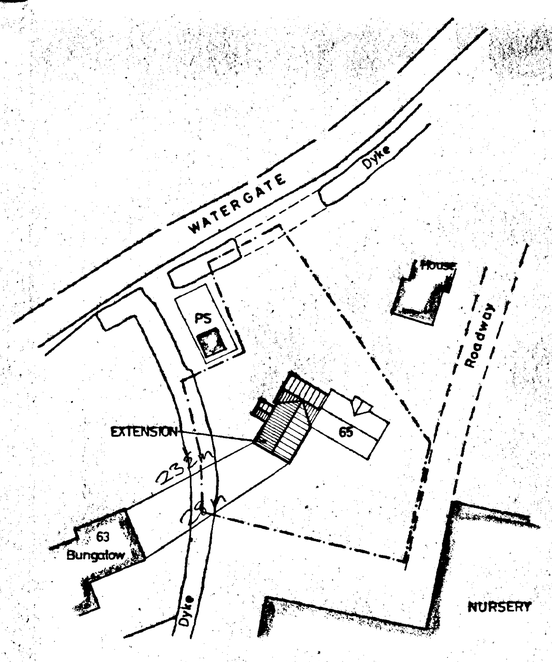

SITE PLAN

1:500

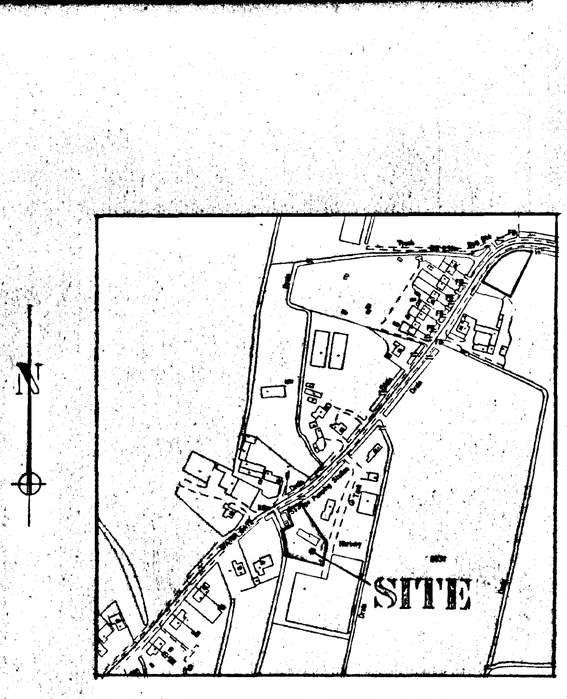

LOCATION PLAN

DETERMINED PLAN
SOUTH HOLLAND DC
HOUSING & PLANNING
30 MAR 1998
Ref. 0319/98.

G. R. MERCHANT
I.ENG AMICE, FIWO,
ARCHITECTURAL, STRUCTURAL
& LAND DRAINAGE CONSULTANT
TEL: HOLBEACH (01406) 490800

PROJECT:

GRANNY ANNEXE
65 WATERGATE
QUADRING

CLIENT:

MR & MRS P. ELRIEK

SCALES:	DATE:
AS INDICATED	*MARCH 1998*
G.R. MERCHANT.	DRAWING No.: *PE.02*

REVISIONS:

DO NOT SCALE FROM THIS DRAWING
This drawing is copyright and may not be altered, traced, photographed or used for any purpose other than that for which it is issued.
The General Contractor is to check all dimensions on site and report discrepancies to the Architect.
All details shown on this drawing including foundations are based upon typical site conditions related to the area. No responsibility can be accepted for abnormal conditions which may be discovered during construction unless reported to the Architect so that design amendments may be considered. Site soil surveys are recommended in respect of foundations to establish specific site conditions before foundation work is undertaken.

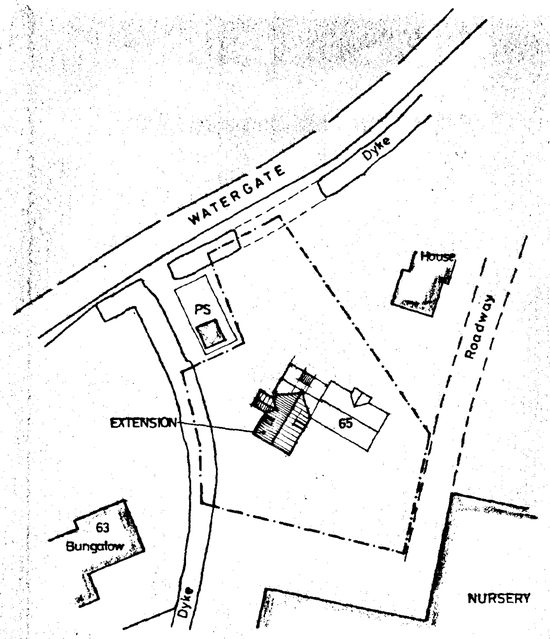

SITE PLAN

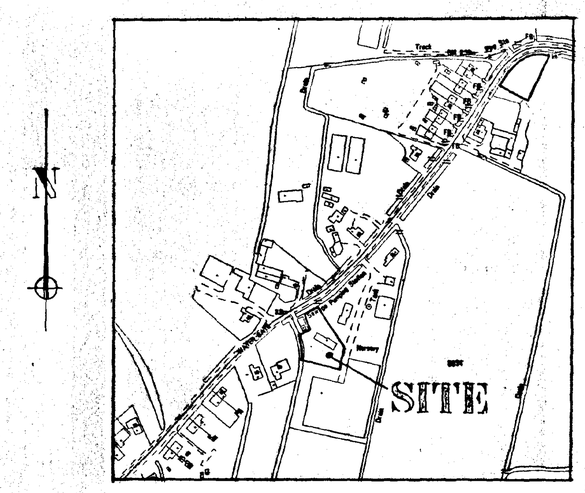

LOCATION PLAN

DO NOT SCALE FROM THIS DRAWING

This drawing is copyright and may not be altered, traced, photographed or used for any purpose other than that for which it is issued.

The General Contractor is to check all dimensions on site and report discrepancies to the Architect.

All details shown on this drawing including foundations are based upon typical site conditions related to the area. No responsibility can be accepted for abnormal conditions which may be discovered during construction unless reported to the Architect so that design amendments may be considered. Site soil surveys are recommended in respect of foundations to establish specific site conditions before foundation work is undertaken.

SOUTH HOLLAND DC
HOUSING & PLANNING
20 JUL 1998
Ref: 349/98

AMENDED PLAN
Ref. A/1

A. 15.7.98. AMEND ROOF CONFIGURATION.

G. R. MERCHANT
I.ENG AMICE, FIWO,
ARCHITECTURAL, STRUCTURAL
& LAND DRAINAGE CONSULTANT
TEL: HOLBEACH (01406) 490800

PROJECT:
GRANNY ANNEXE
65 WATERGATE
QUADRING

CLIENT:
MR & MRS P. ELRIEK

SCALES:	DATE:
AS INDICATED	*MARCH 1998*
G.R. MERCHANT.	DRAWING No.: *PE.02 A.*

REVISIONS:
A.

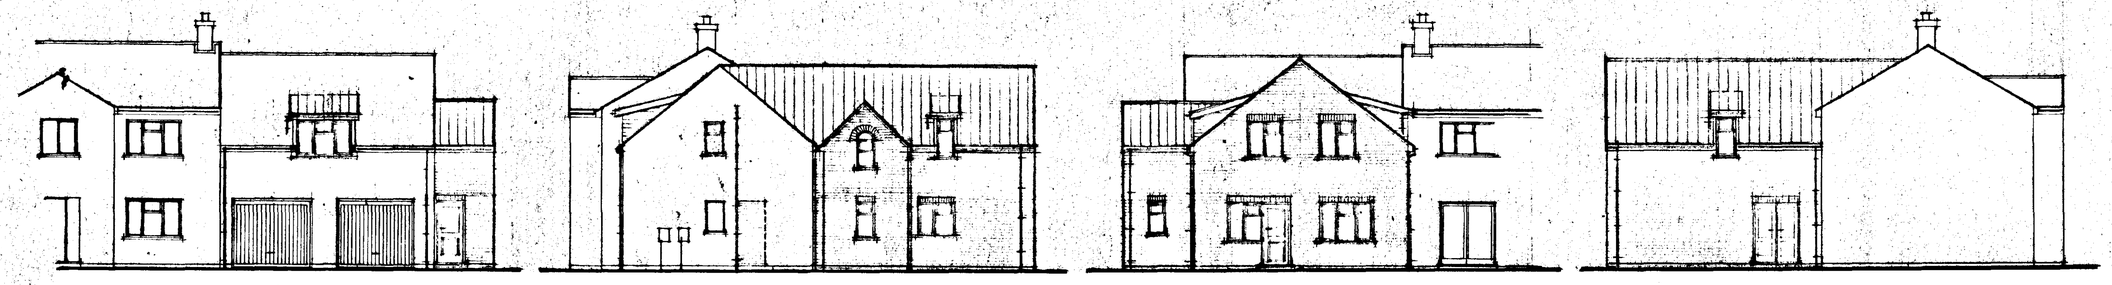

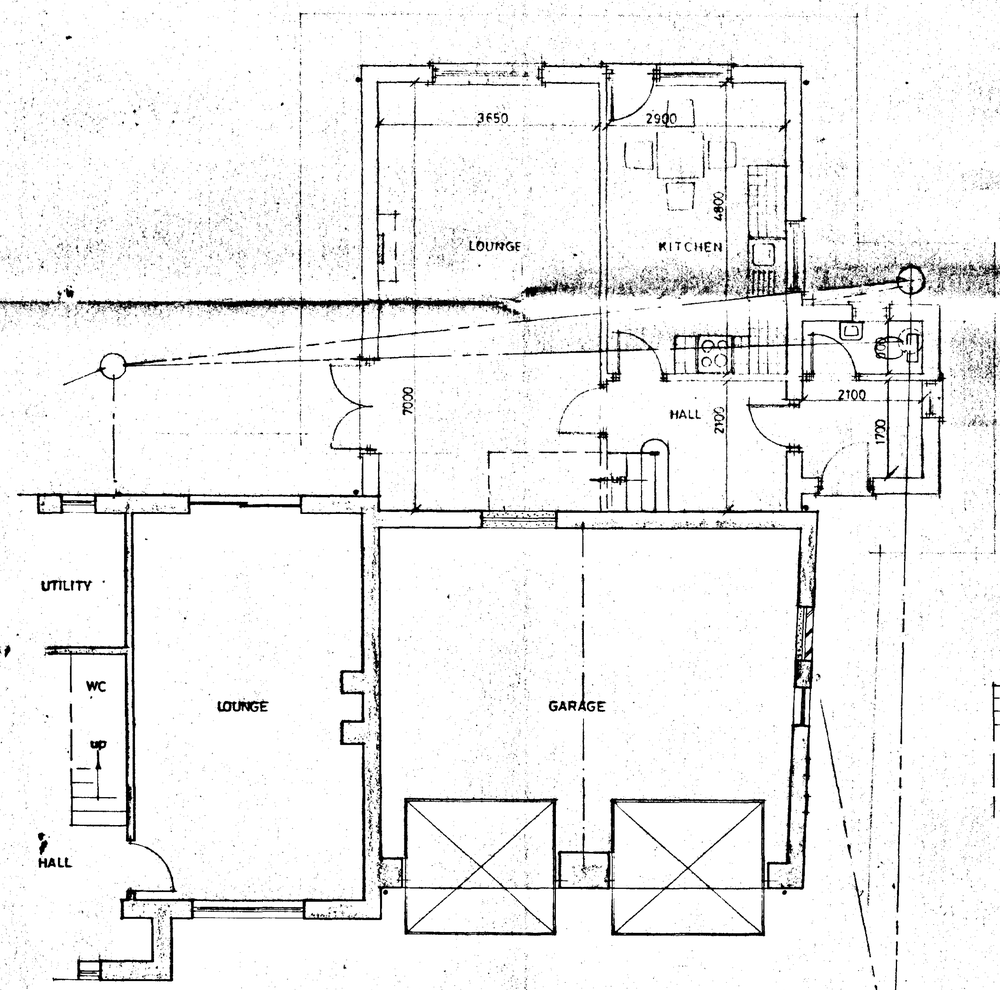

GROUND FLOOR PLAN

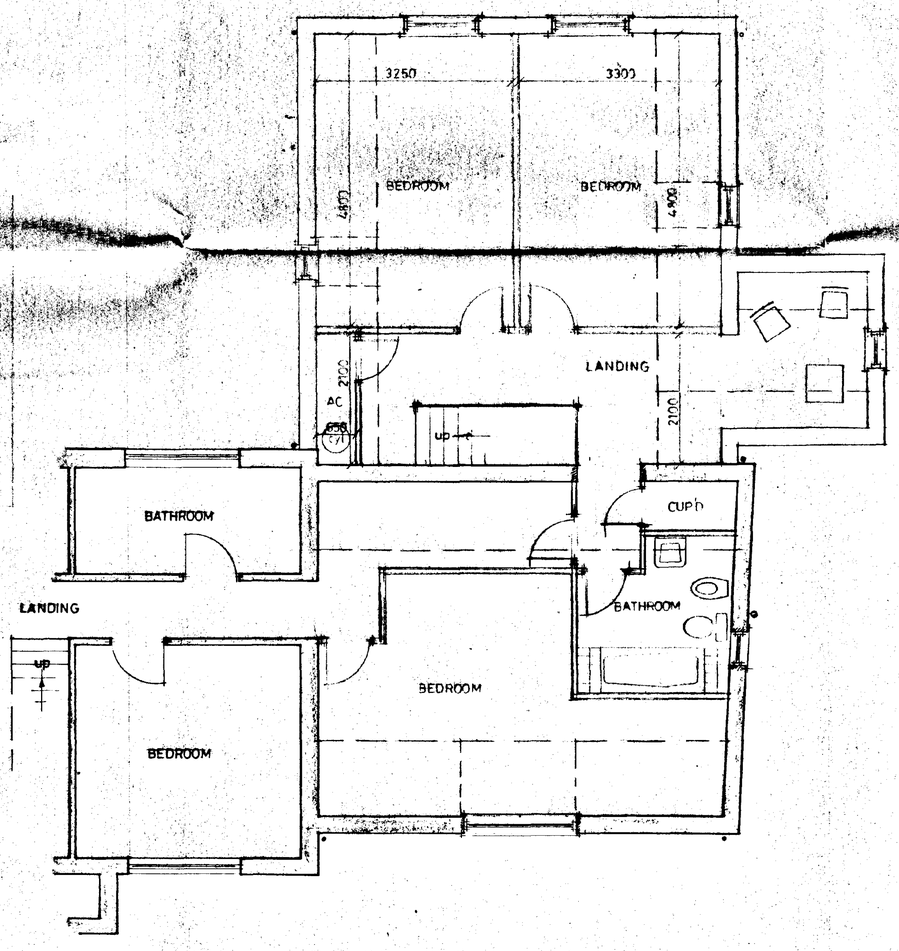

FIRST FLOOR PLAN

DO NOT SCALE FROM THIS DRAWING

This drawing is copyright and may not be altered, traced, photographed or used for any purpose other than that for which it is issued.

The General Contractor is to check all dimensions on site and report discrepancies to the Architect

All details shown on this drawing including foundations are based upon typical site conditions related to the area. No responsibility can be accepted for abnormal conditions which may be discovered during construction unless reported to the Architect so that design amendments may be considered. Site soil surveys are recommended in respect of foundations to establish specific site conditions before foundation work is undertaken.

SOUTH HOLLAND DC
HOUSING & PLANNING
20 JUL 1998
Ref: 369/98

AMENDED PLAN
Ref. A/1

A. 13.7.98. Amend Roof Configuration.

G. R. MERCHANT
I.ENG AMICE, FIWO,
ARCHITECTURAL, STRUCTURAL
& LAND DRAINAGE CONSULTANT
TEL: HOLBEACH (01406) 490800

PROJECT:
GRANNY ANNEXE
65 WATERGATE
QUADRING

CLIENT:
MR & MRS P. ELRIEK

SCALES:	DATE:
1/50 1/100 (UNLESS OTHERWISE STATED)	FEB 1998
G.R.MERCHANT.	DRAWING No.: PE.01 A

REVISIONS:
A.