
DETAILS ON THIS DRAWING ARE COPYRIGHT OF SIDEBOTTOM RICHARDSON CHENG LIMITED.THIS IS A CONFIDENTIAL DOCUMENT AND MUST NOT BE COPIED, USED OR DIVULGED IN ANY WAY WITHOUT PRIOR WRITTEN CONSENT

PLEASE DO NOT SCALE FROM THIS DRAWING

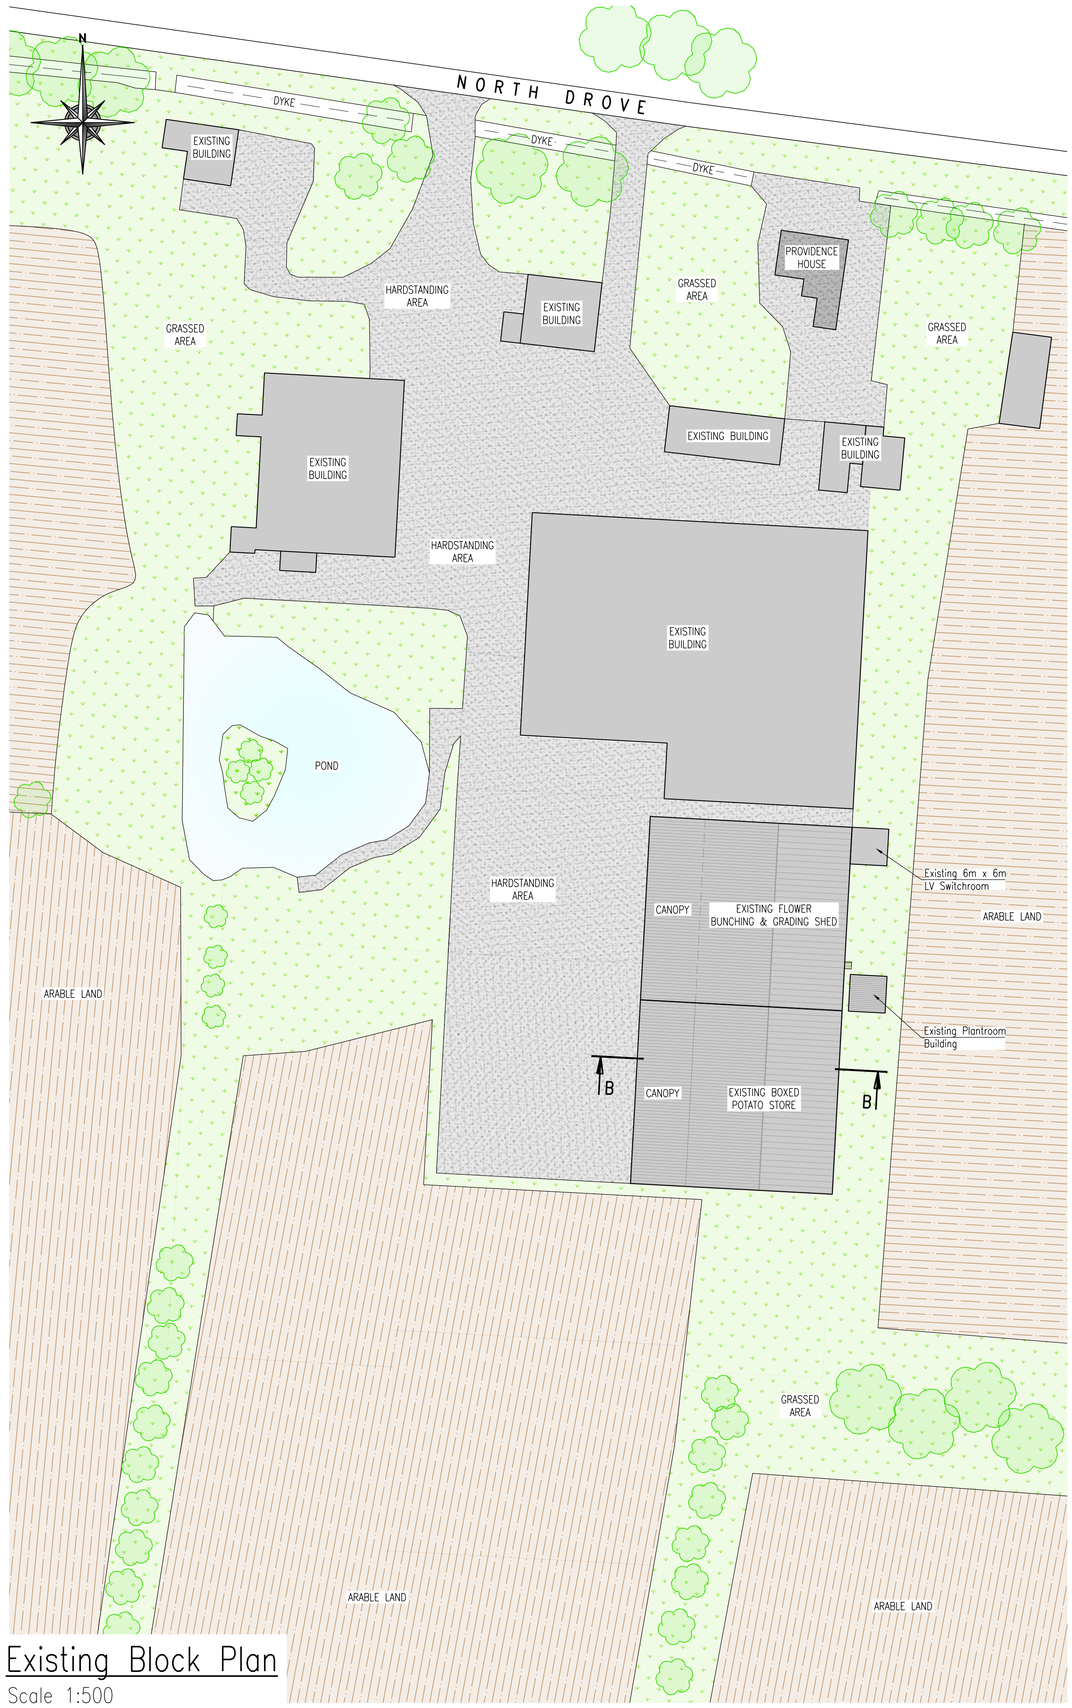

Existing Block Plan

Scale 1:500



FOR SECTION A-A & B-B PLEASE REFER TO SRC DRAWING 43521/02

Proposed Site Layout

Scale 1:500

Rev	Date	Remarks
B	25.01.22	Additional Hardstanding Area To The South Of The Site Added.
A	07.01.22	Size Of Proposed Buildings Updated.

Status: FOR PLANNING

SIDEBOTTOM RICHARDSON CHENG LTD
CONSULTING STRUCTURAL AND CIVIL ENGINEERS
15 High Street, Spalding, Lincs. PE11 1TW
Tel: 01775 712660
Fax: 01775 712635
www.srcltd.com

Project: Proposed Grain Store at North Drove, Quadring Lincs, PE11 4QS For J.B. Robinson & Son

Title: Existing & Proposed Site Layouts

Date	Oct. 2021	Scale	1:500 @A1
Drawn	AS	Checked	SRC
Design	-	File Name	43521-01

DRG No. 43521/01 Rev B

DETAILS ON THIS DRAWING ARE COPYRIGHT OF SIDEBOTTOM RICHARDSON CHENG LIMITED.THIS IS A CONFIDENTIAL DOCUMENT AND MUST NOT BE COPIED, USED OR DIVULGED IN ANY WAY WITHOUT PRIOR WRITTEN CONSENT