

DETAILS ON THIS DRAWING ARE COPYRIGHT OF SIDEBOTTOM RICHARDSON CHENG LIMITED.THIS IS A CONFIDENTIAL DOCUMENT AND MUST NOT BE COPIED, USED OR DIVULGED IN ANY WAY WITHOUT PRIOR WRITTEN CONSENT

PLEASE DO NOT SCALE FROM THIS DRAWING

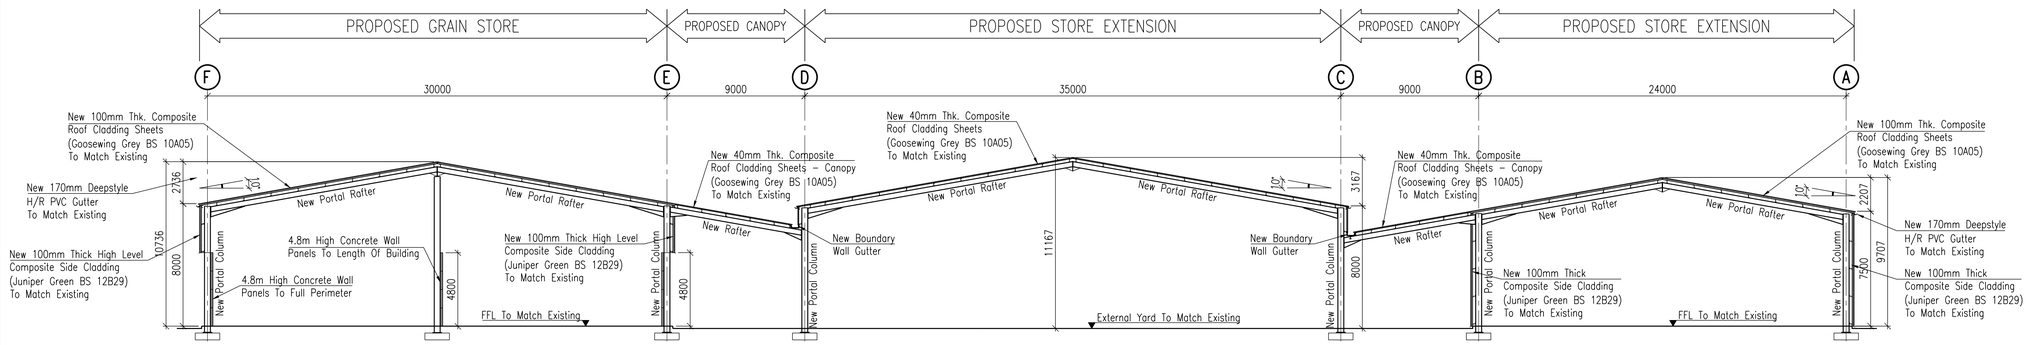

Section A-A Through Proposed Buildings

Scale 1:200

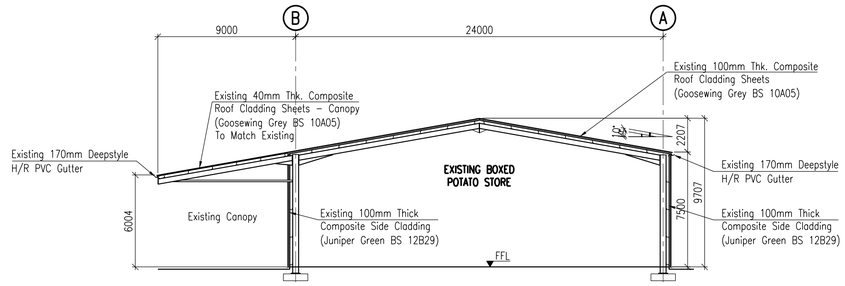

Section B-B Through Existing Building

Scale 1:200

0 2 4 6 8 12 16 20m
1:200

Rev	Date	Remarks
B	25.01.22	Proposed Section Through Updated & Existing Sections Added.
A	07.01.22	Size Of Proposed Buildings Updated.

Status: FOR PLANNING

SRC SIDEBOTTOM RICHARDSON CHENG LTD
CONSULTING STRUCTURAL AND CIVIL ENGINEERS
15 High Street, Spalding, Lincs. PE11 1TW
Tel: 01775 712660
Fax: 01775 712635
www.srcltd.com

Project: Proposed Grain Store at North Drove, Quadring Lincs, PE11 4QS For J.B. Robinson & Son

Title: Proposed Section Through

Date	Oct. 2021	Scale	1:200 @A1
Drawn	AS	Checked	SRC
Design	-	File Name	43521-02

DRG No. 43521/02 Rev B

DETAILS ON THIS DRAWING ARE COPYRIGHT OF SIDEBOTTOM RICHARDSON CHENG LIMITED.THIS IS A CONFIDENTIAL DOCUMENT AND MUST NOT BE COPIED, USED OR DIVULGED IN ANY WAY WITHOUT PRIOR WRITTEN CONSENT