

DETAILS ON THIS DRAWING ARE COPYRIGHT OF SIDEBOTTOM RICHARDSON CHENG LIMITED.THIS IS A CONFIDENTIAL DOCUMENT AND MUST NOT BE COPIED, USED OR DIVULGED IN ANY WAY WITHOUT PRIOR WRITTEN CONSENT


PLEASE DO NOT SCALE FROM THIS DRAWING

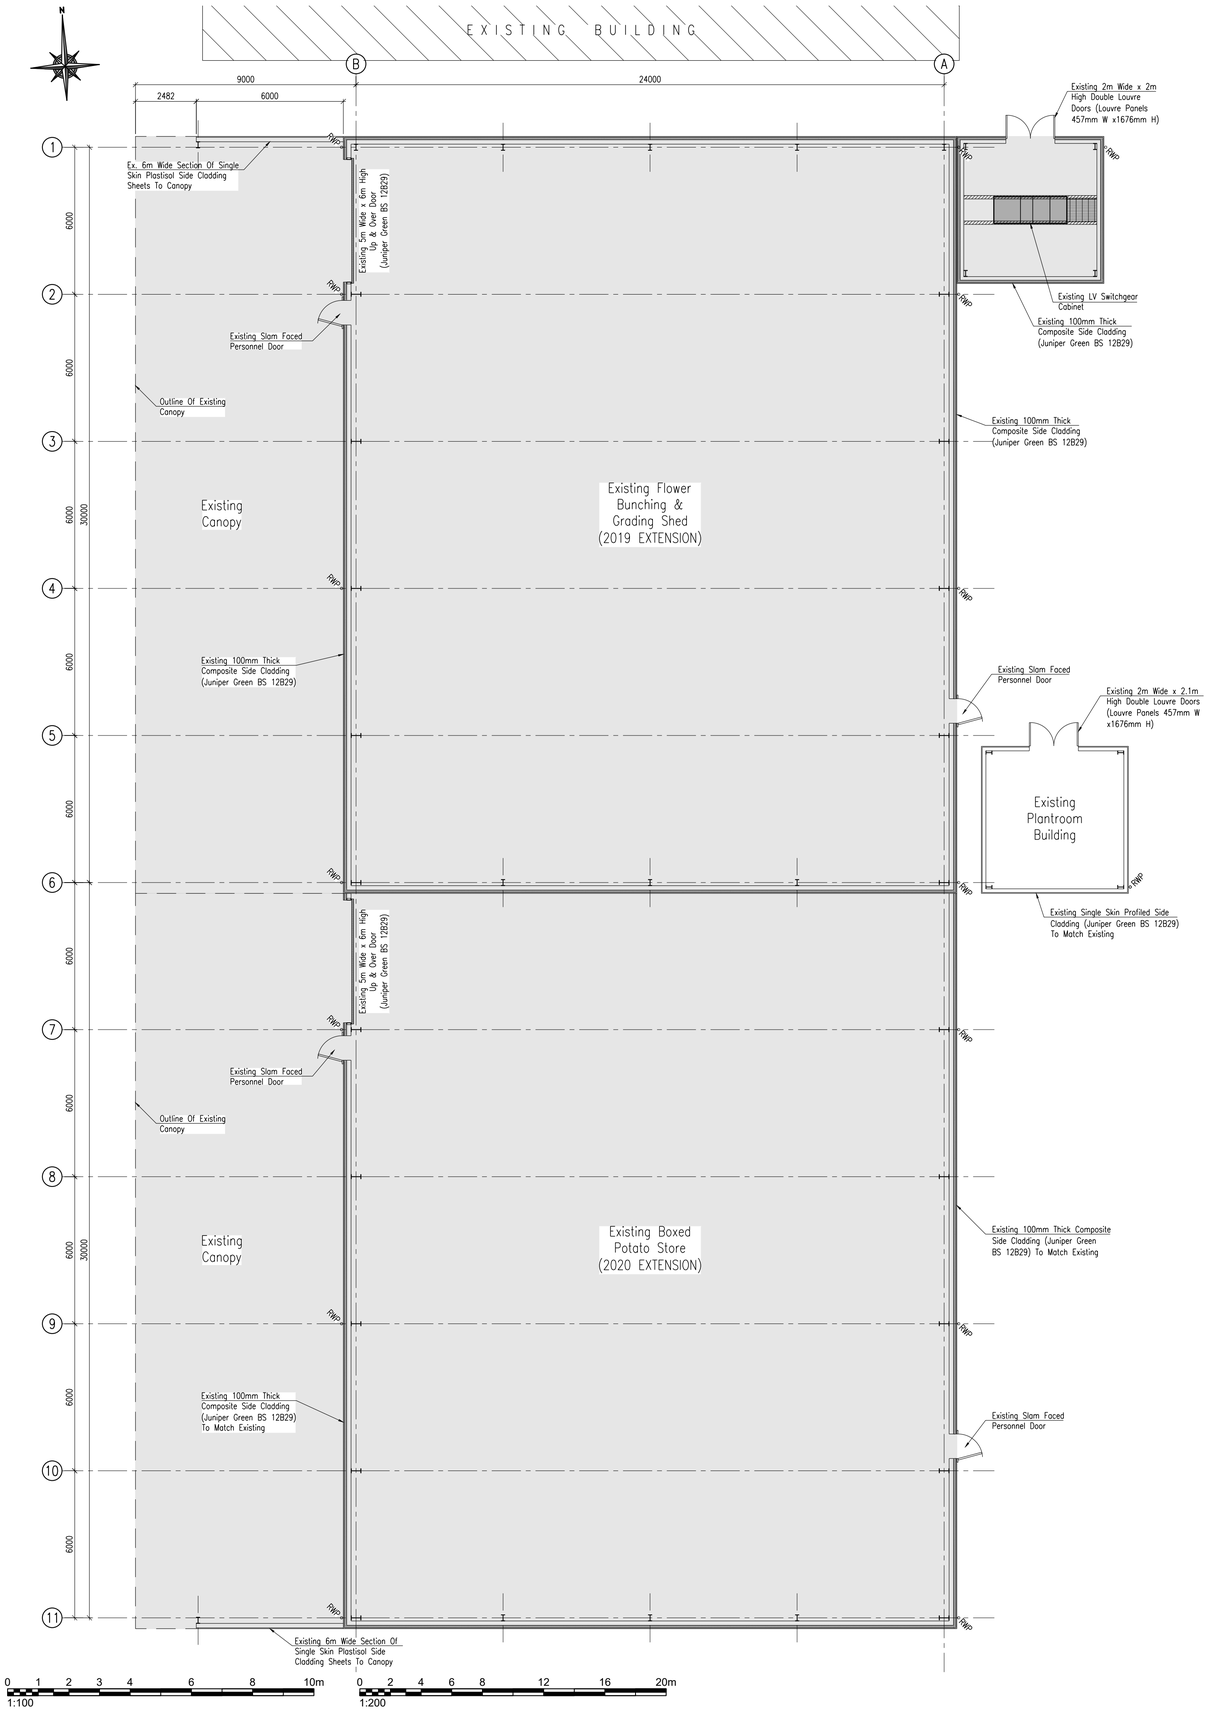

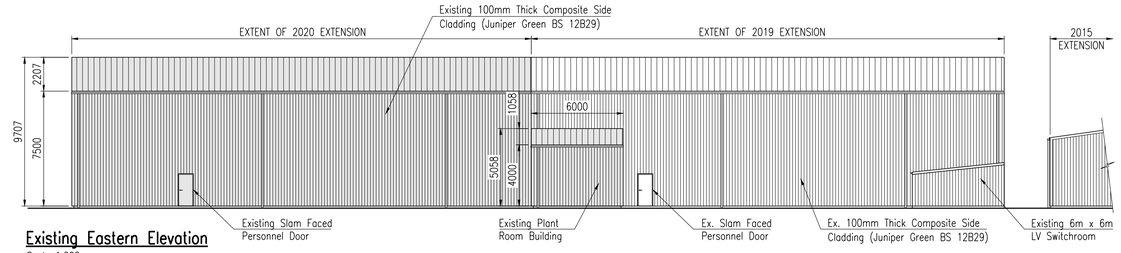


Existing Eastern Elevation

Scale 1:200

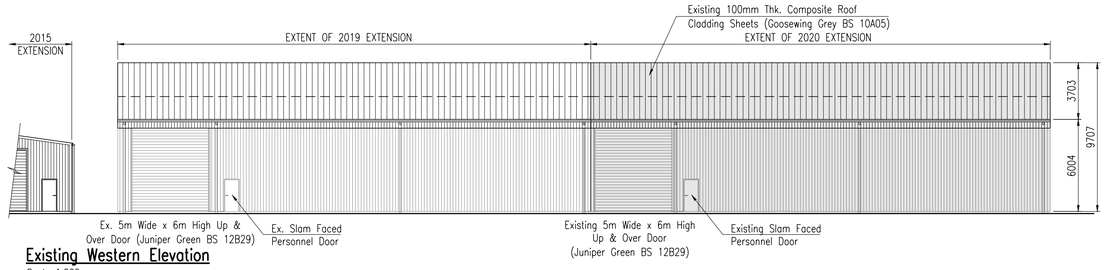


Existing Western Elevation

Scale 1:200

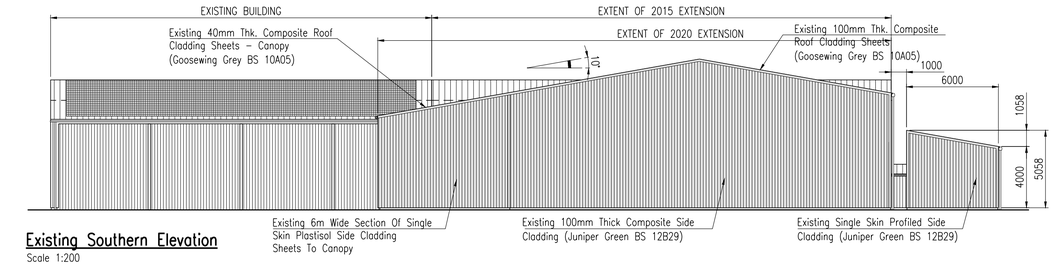

Existing Southern Elevation

Scale 1:200

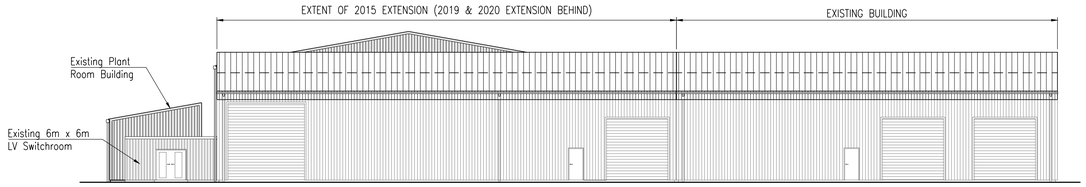

Existing Northern Elevation

Scale 1:200

Rev	Date	Remarks

Status: FOR PLANNING

SIDEBOTTOM RICHARDSON CHENG LTD
CONSULTING STRUCTURAL AND CIVIL ENGINEERS
15 High Street, Spalding, Lincs. PE11 1TW
Tel: 01775 712660
Fax: 01775 712635
www.srcltd.com

Project

Proposed Grain Store at North Drove, Quadring Lincs, PE11 4QS For J.B. Robinson & Son

Title

Existing Internal Layout & Elevations

Date	Jan. 2022	Scale	1:100, 1:200 @A1
Drawn	AS	Checked	SRC
Design	-	File Name	43521-03

DRG No. 43521/03 — Rev -

DETAILS ON THIS DRAWING ARE COPYRIGHT OF SIDEBOTTOM RICHARDSON CHENG LIMITED.THIS IS A CONFIDENTIAL DOCUMENT AND MUST NOT BE COPIED, USED OR DIVULGED IN ANY WAY WITHOUT PRIOR WRITTEN CONSENT