SOUTH HOLLAND DISTRICT COUNCIL

Terry Huggins
Acting Chief Executive
Andrew Petcher
Acting Director of Customer Services
Bob Atkins
Director of Corporate Services

Our Ref: 1870.15

Your Ref:

Contact: Mr P Udy

Clifford Wood
Southdown
34 Main Road
Quadring
Spalding
Lincolnshire
PE11 4PS

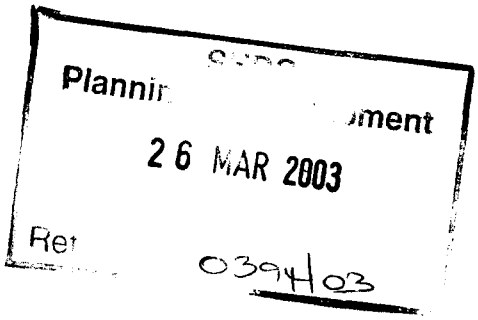

18 March 2003

Dear Mr Wood

Re: Proposed wooden summerhouse at Southdown, 34 Main Road, Quadring.

I am writing in response to your enquiry which was received on 11 March 2003.

From the information you have provided it would appear that planning permission will be required for the above proposal. This is because it comes closer to the road than the existing dwelling.

I enclose the necessary planning application forms for you to complete and return should you wish to proceed with the application. Also required are:

- Four copies of 1:2500 / 1:1250 site location plans.
- Four copies of 1:500 / 1:200 block plans
- Four copies of 1:100 / 1:50 elevation plans
- £110 fee.

Yours sincerely

Peter Udy

Peter Udy
Planning Officer

* PLEASE NOTE THIS IS A "FLAT PACK" BUILD YOURSELF SUMMERHOUSE.
WE HAVE NO PLANS JUST MEASUREMENTS.

Council Offices
Priory Road
Spalding
Lincolnshire
PE11 2XE
Telephone: (01775) 761161
Fax: (01775) 711253
Email: info@sholland.gov.uk

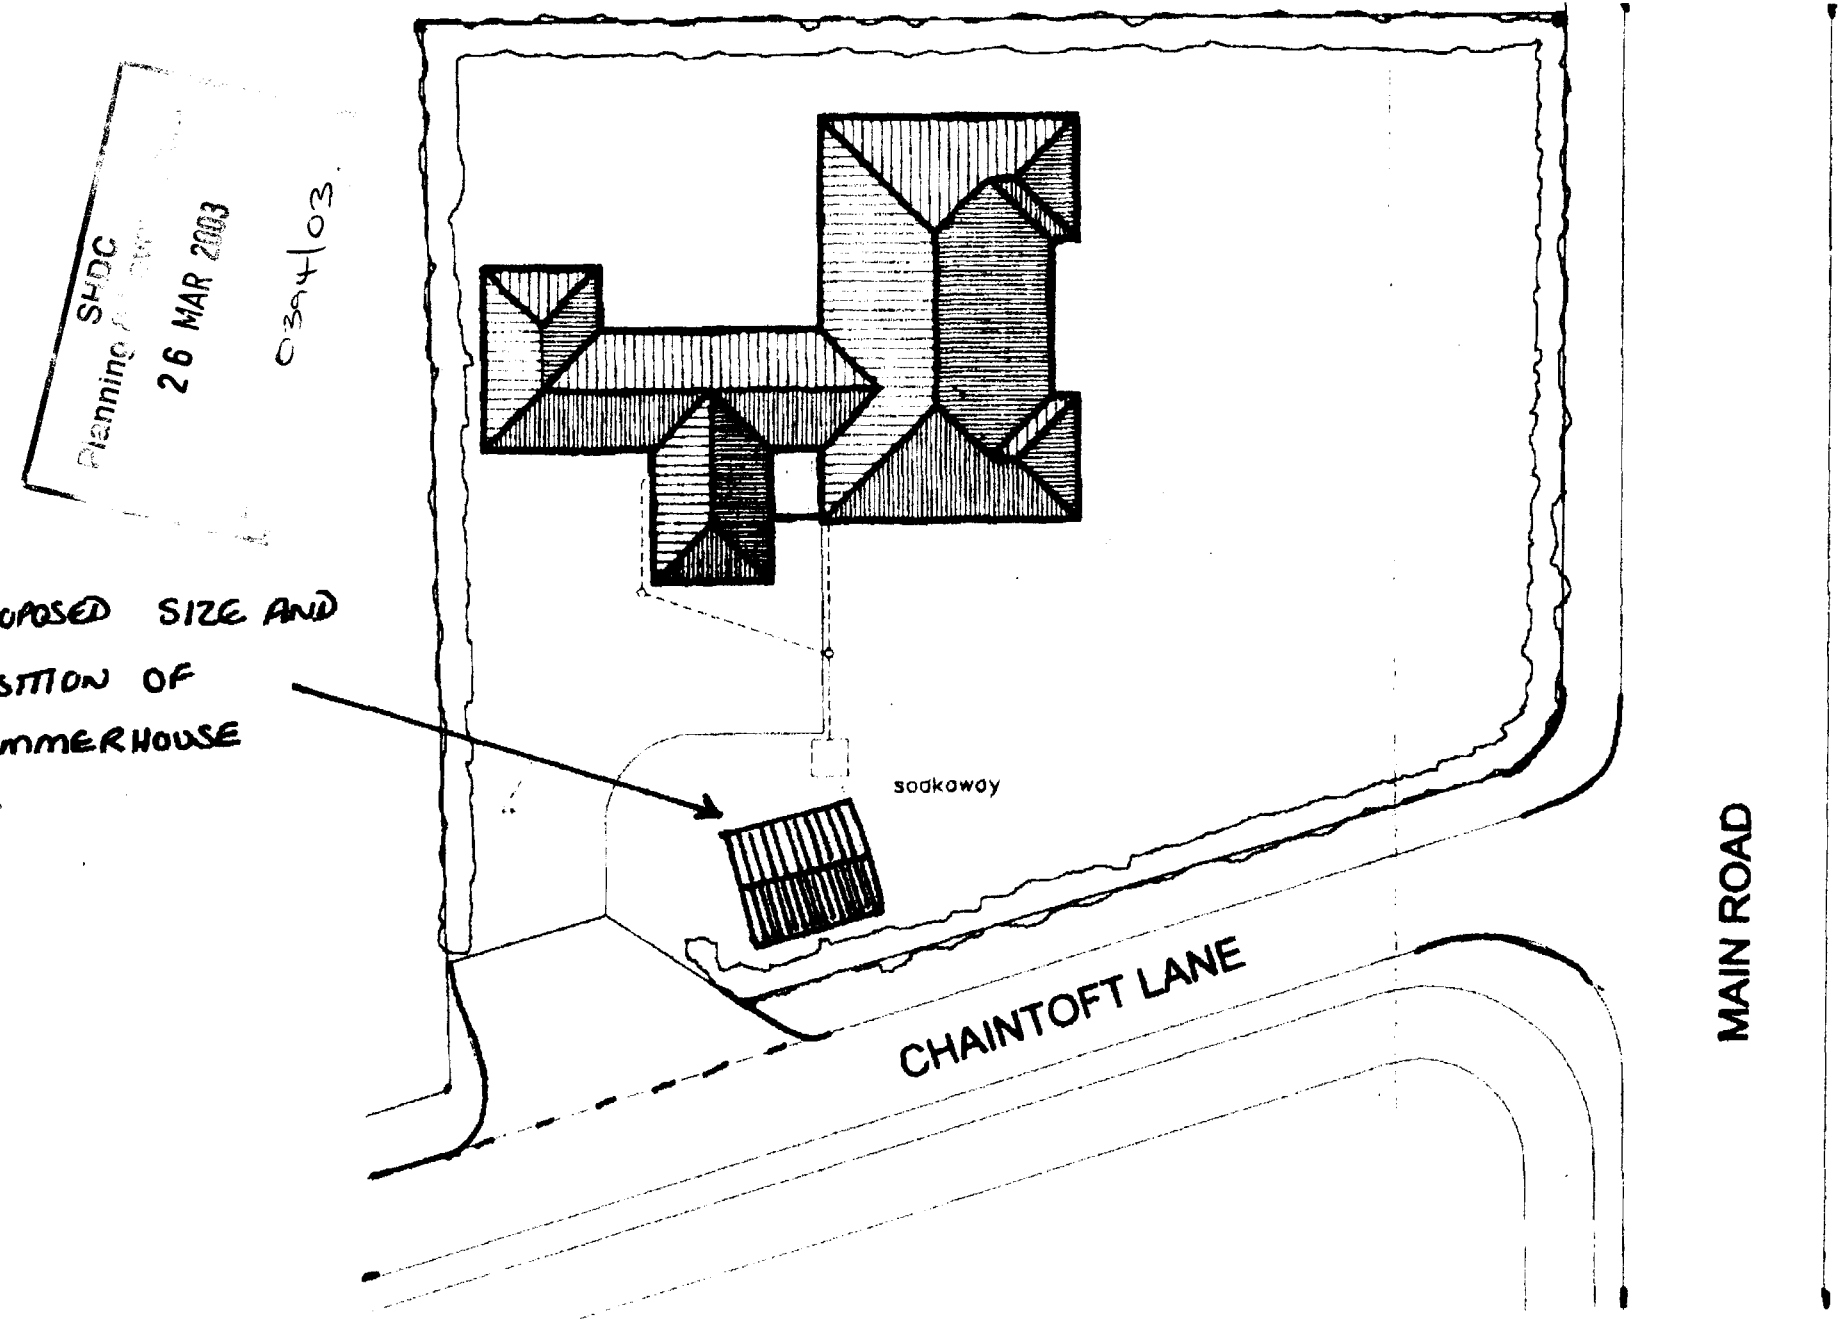

BLOCK PLAN

Scale 1:250

LOVISA /with terrace

Floor plan and wall symbols

45mm

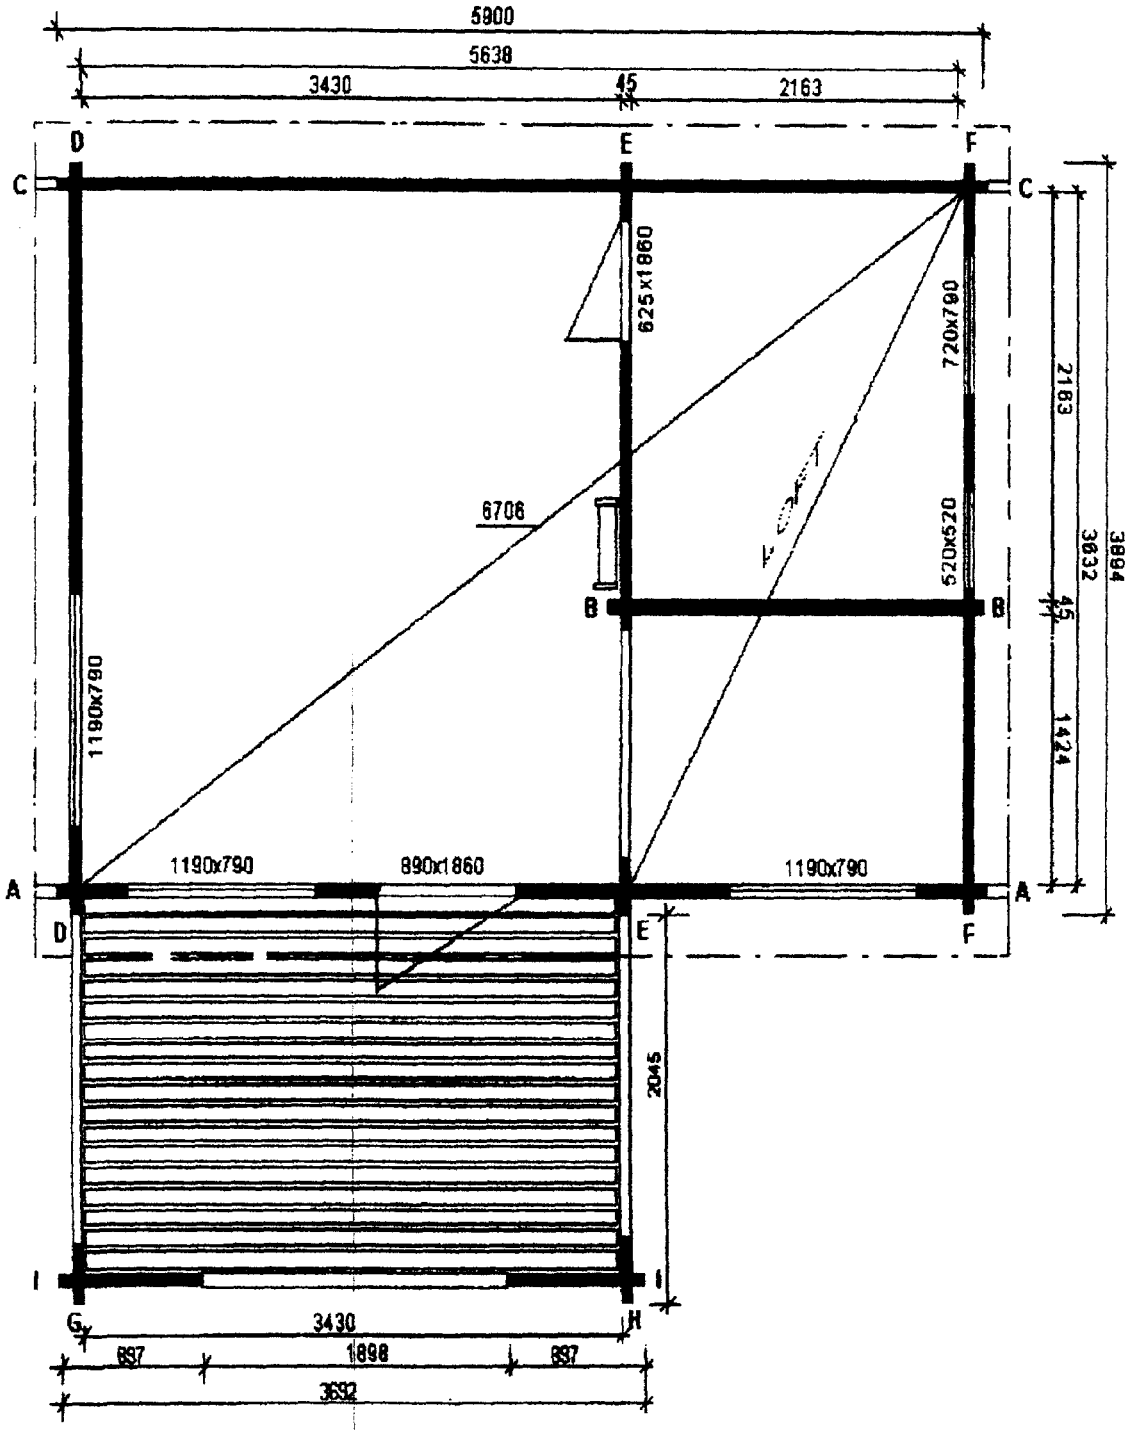

Ref 394/03



Ref 394/03

Lillevilla 100

LILLEVILLA 100	
Floor plan (inside)	22m²
Terrace	6.74m²
Door sizes	1 @ 895 x 1820mm, 1 @ 950 x 1755mm (internal)
Window sizes	3 @ 1190 x 867mm, 1 @ 985 x 1720mm, 1 @ 640mm x 640mm (first floor)
Maximum height	3.39m giving 1.34m roof space on first floor

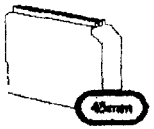

Optional extras include a roof extension package

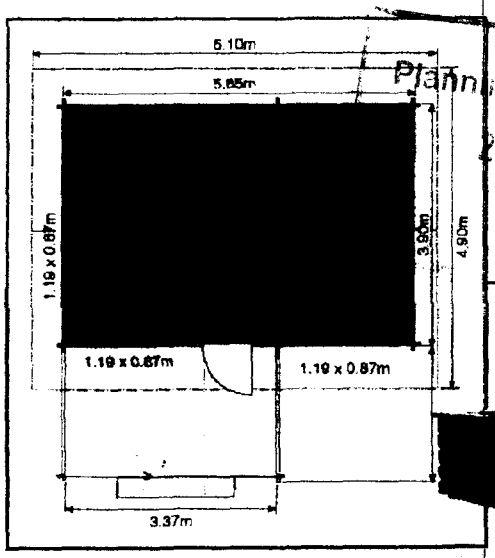

Plann ment
26 MAR 2003
03941/03

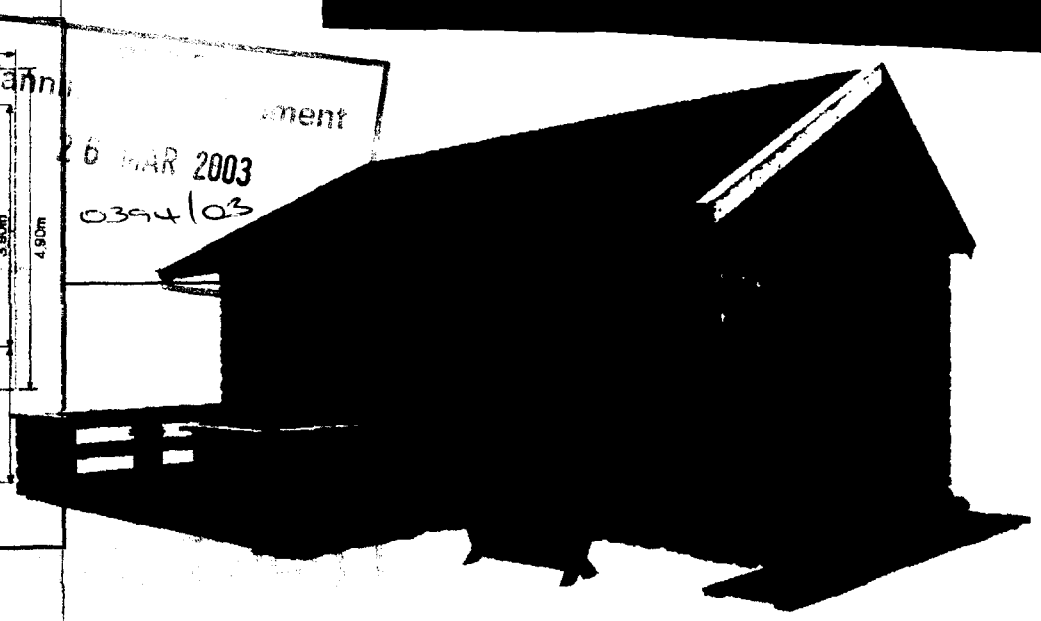

Finnforest