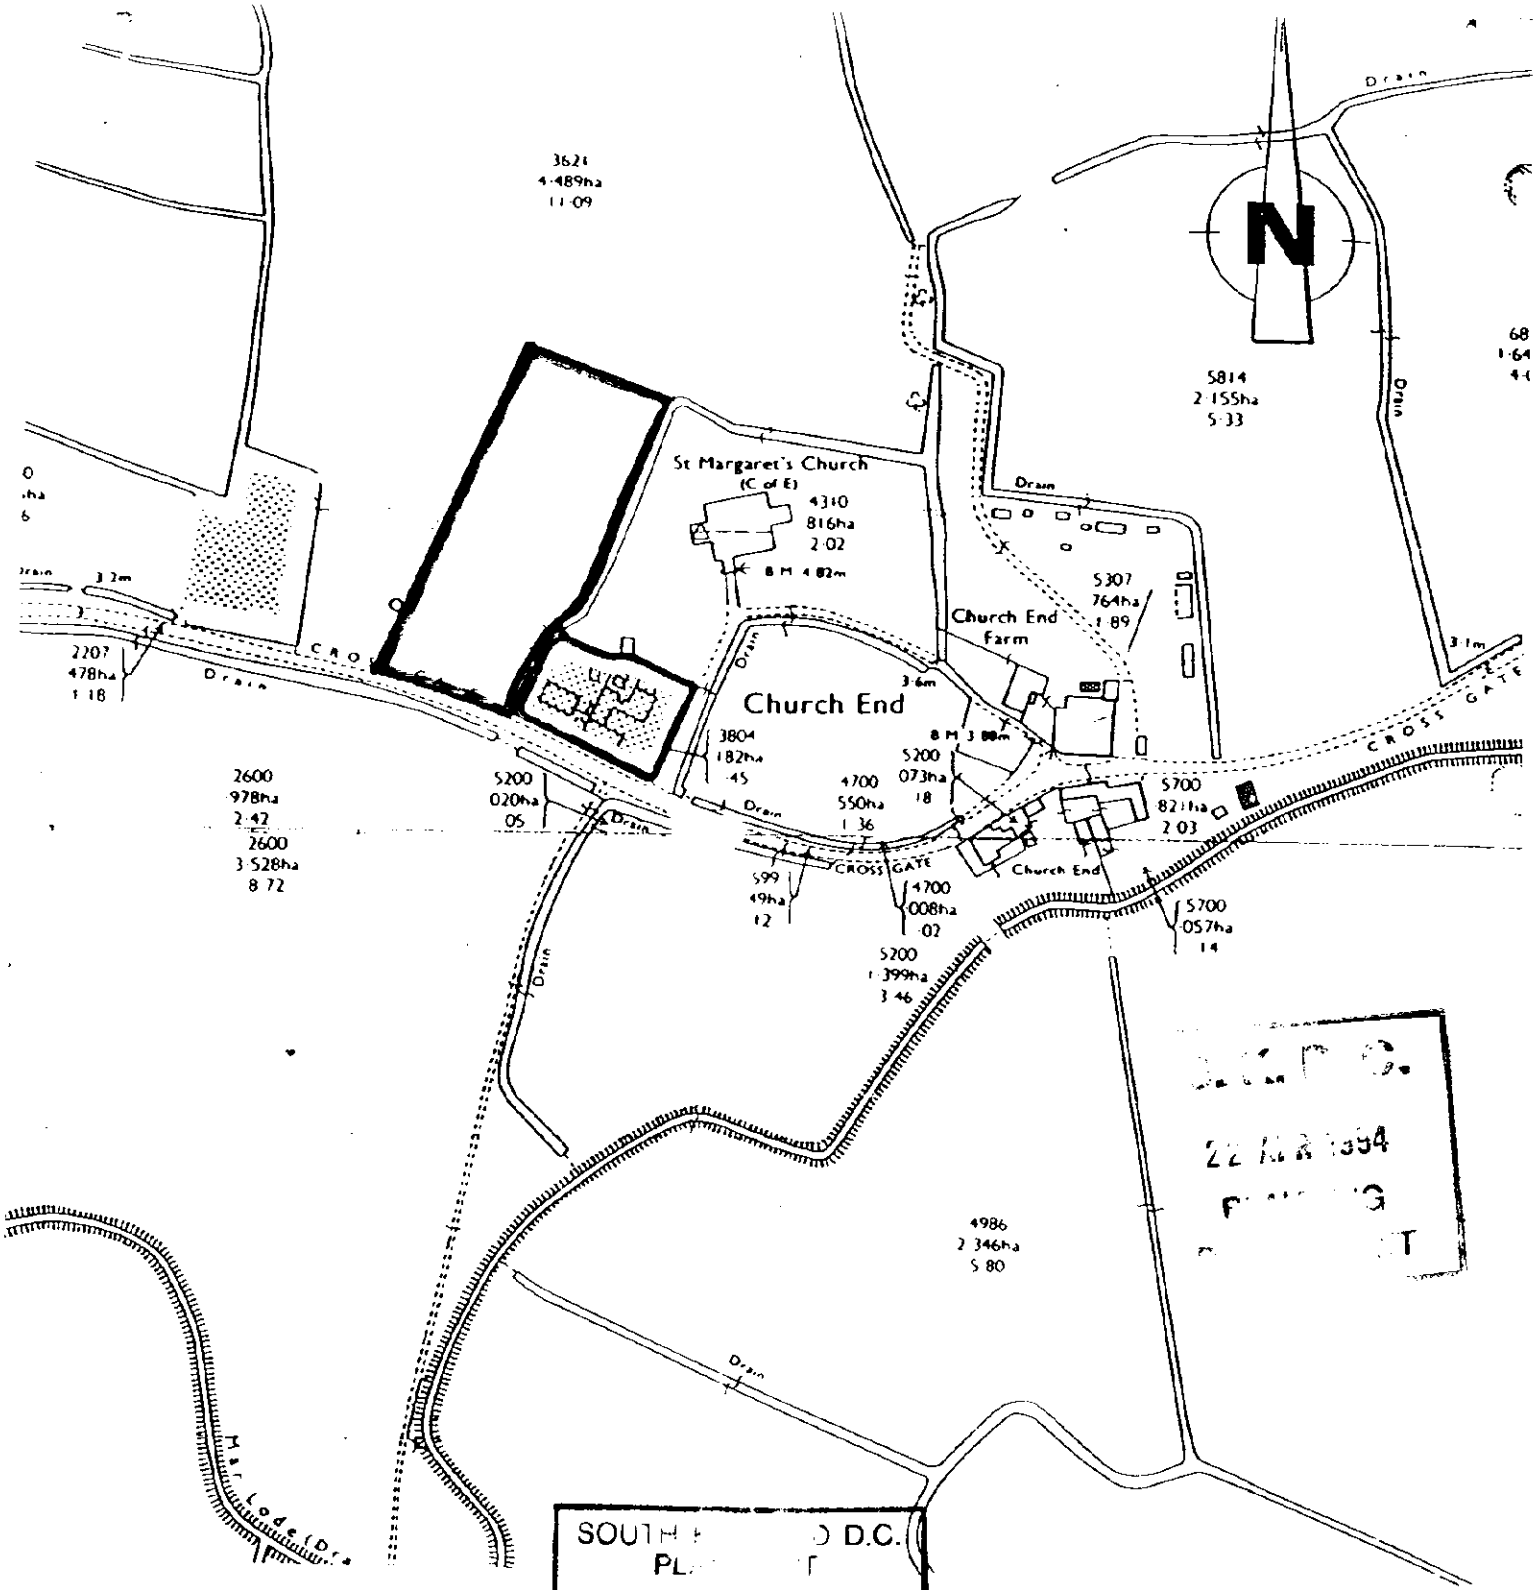

SOUTH ... D.C.
PL... T
25 APR 1994
REF 0398/94.

QUADRING Cowley and Brown's Charity Primary School

18 ... 1994

Γ 50m extension of frontage

LINCOLNSHIRE COUNTY COUNCIL
County Offices Lincoln
Reproduced from/based upon the O.S Map with the permission of the controller of H.M. Stationery Office.
CROWN COPYRIGHT RESERVED
Date .....

Lincolnshire

Scale 1:2500
Date 30/12/86

all dimensions in

A4/1361/2