

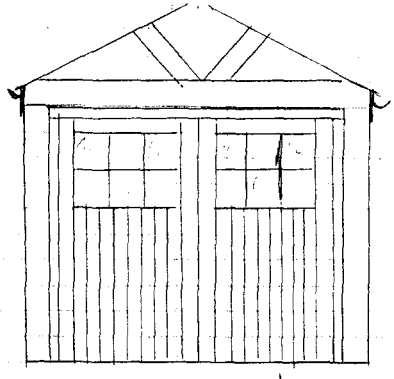


SIDE ELEVATION

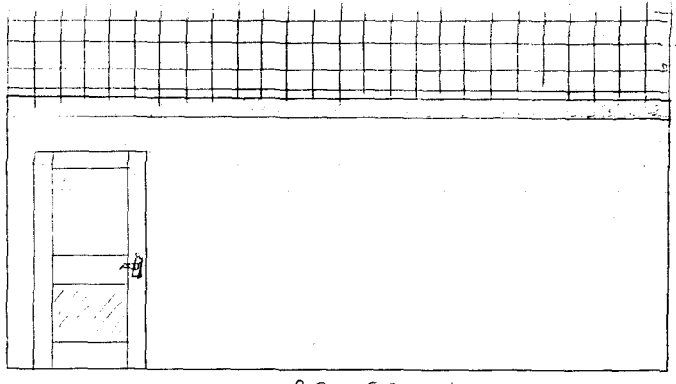


REAR ELEVATION

PROPOSED GARAGE AT 70 TOWNN DROVE, QUADRING

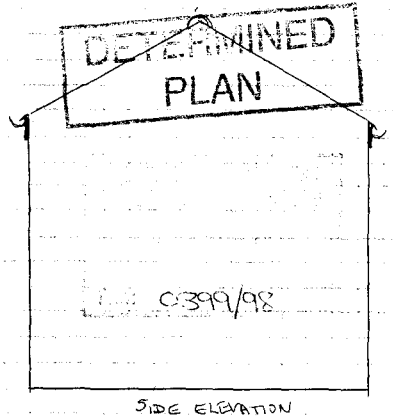



SIDE ELEVATION

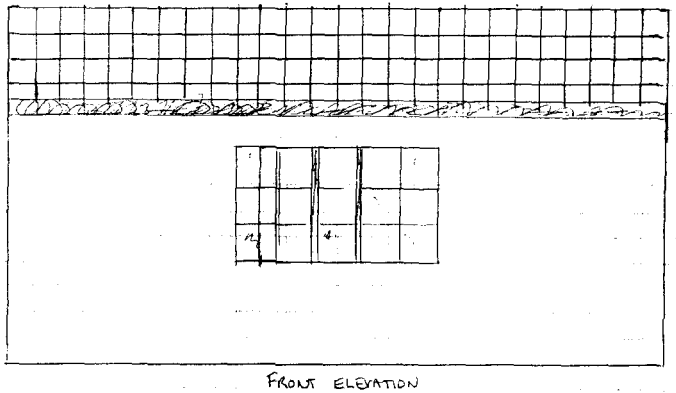


FRONT ELEVATION


PROPOSED GARAGE AT 70 TOWN DROVE, QUADRING.

[redacted] -

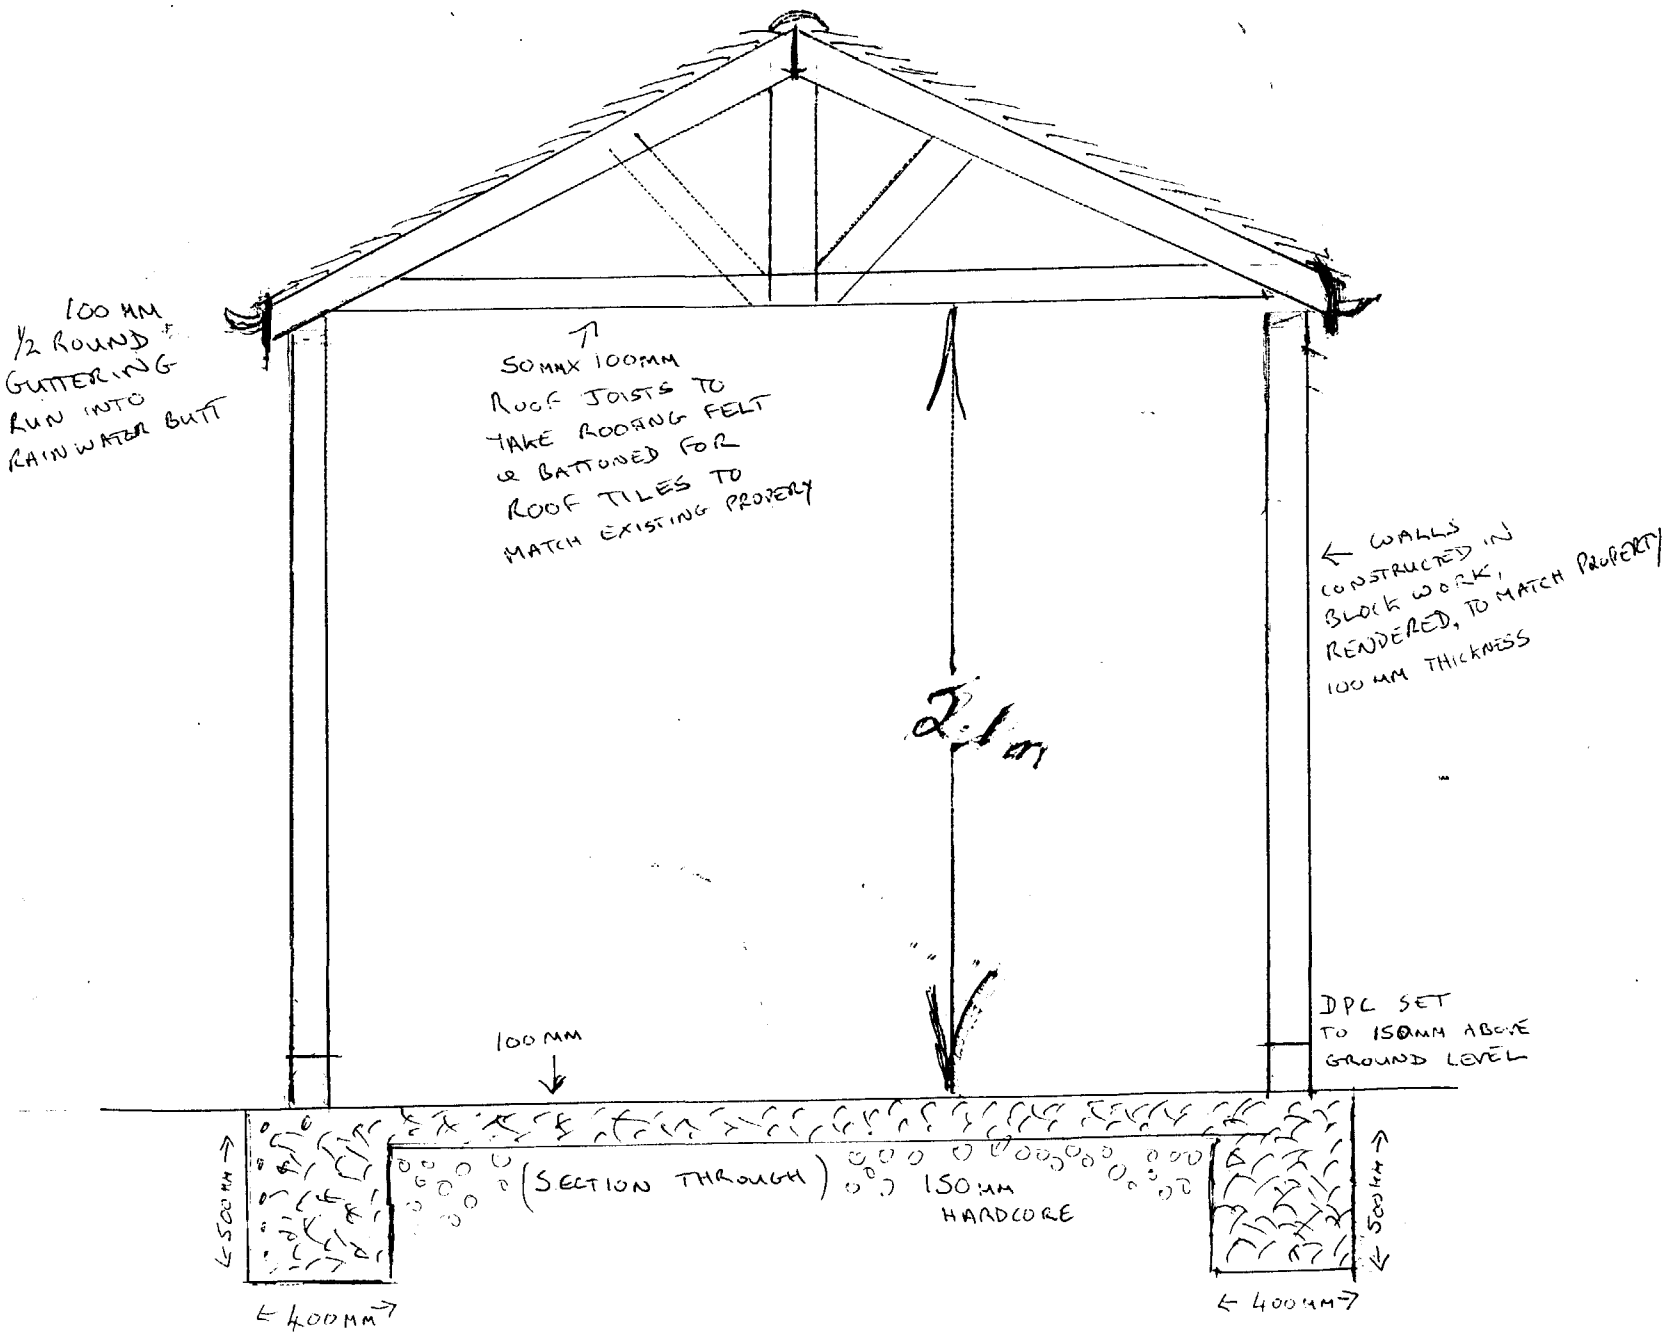

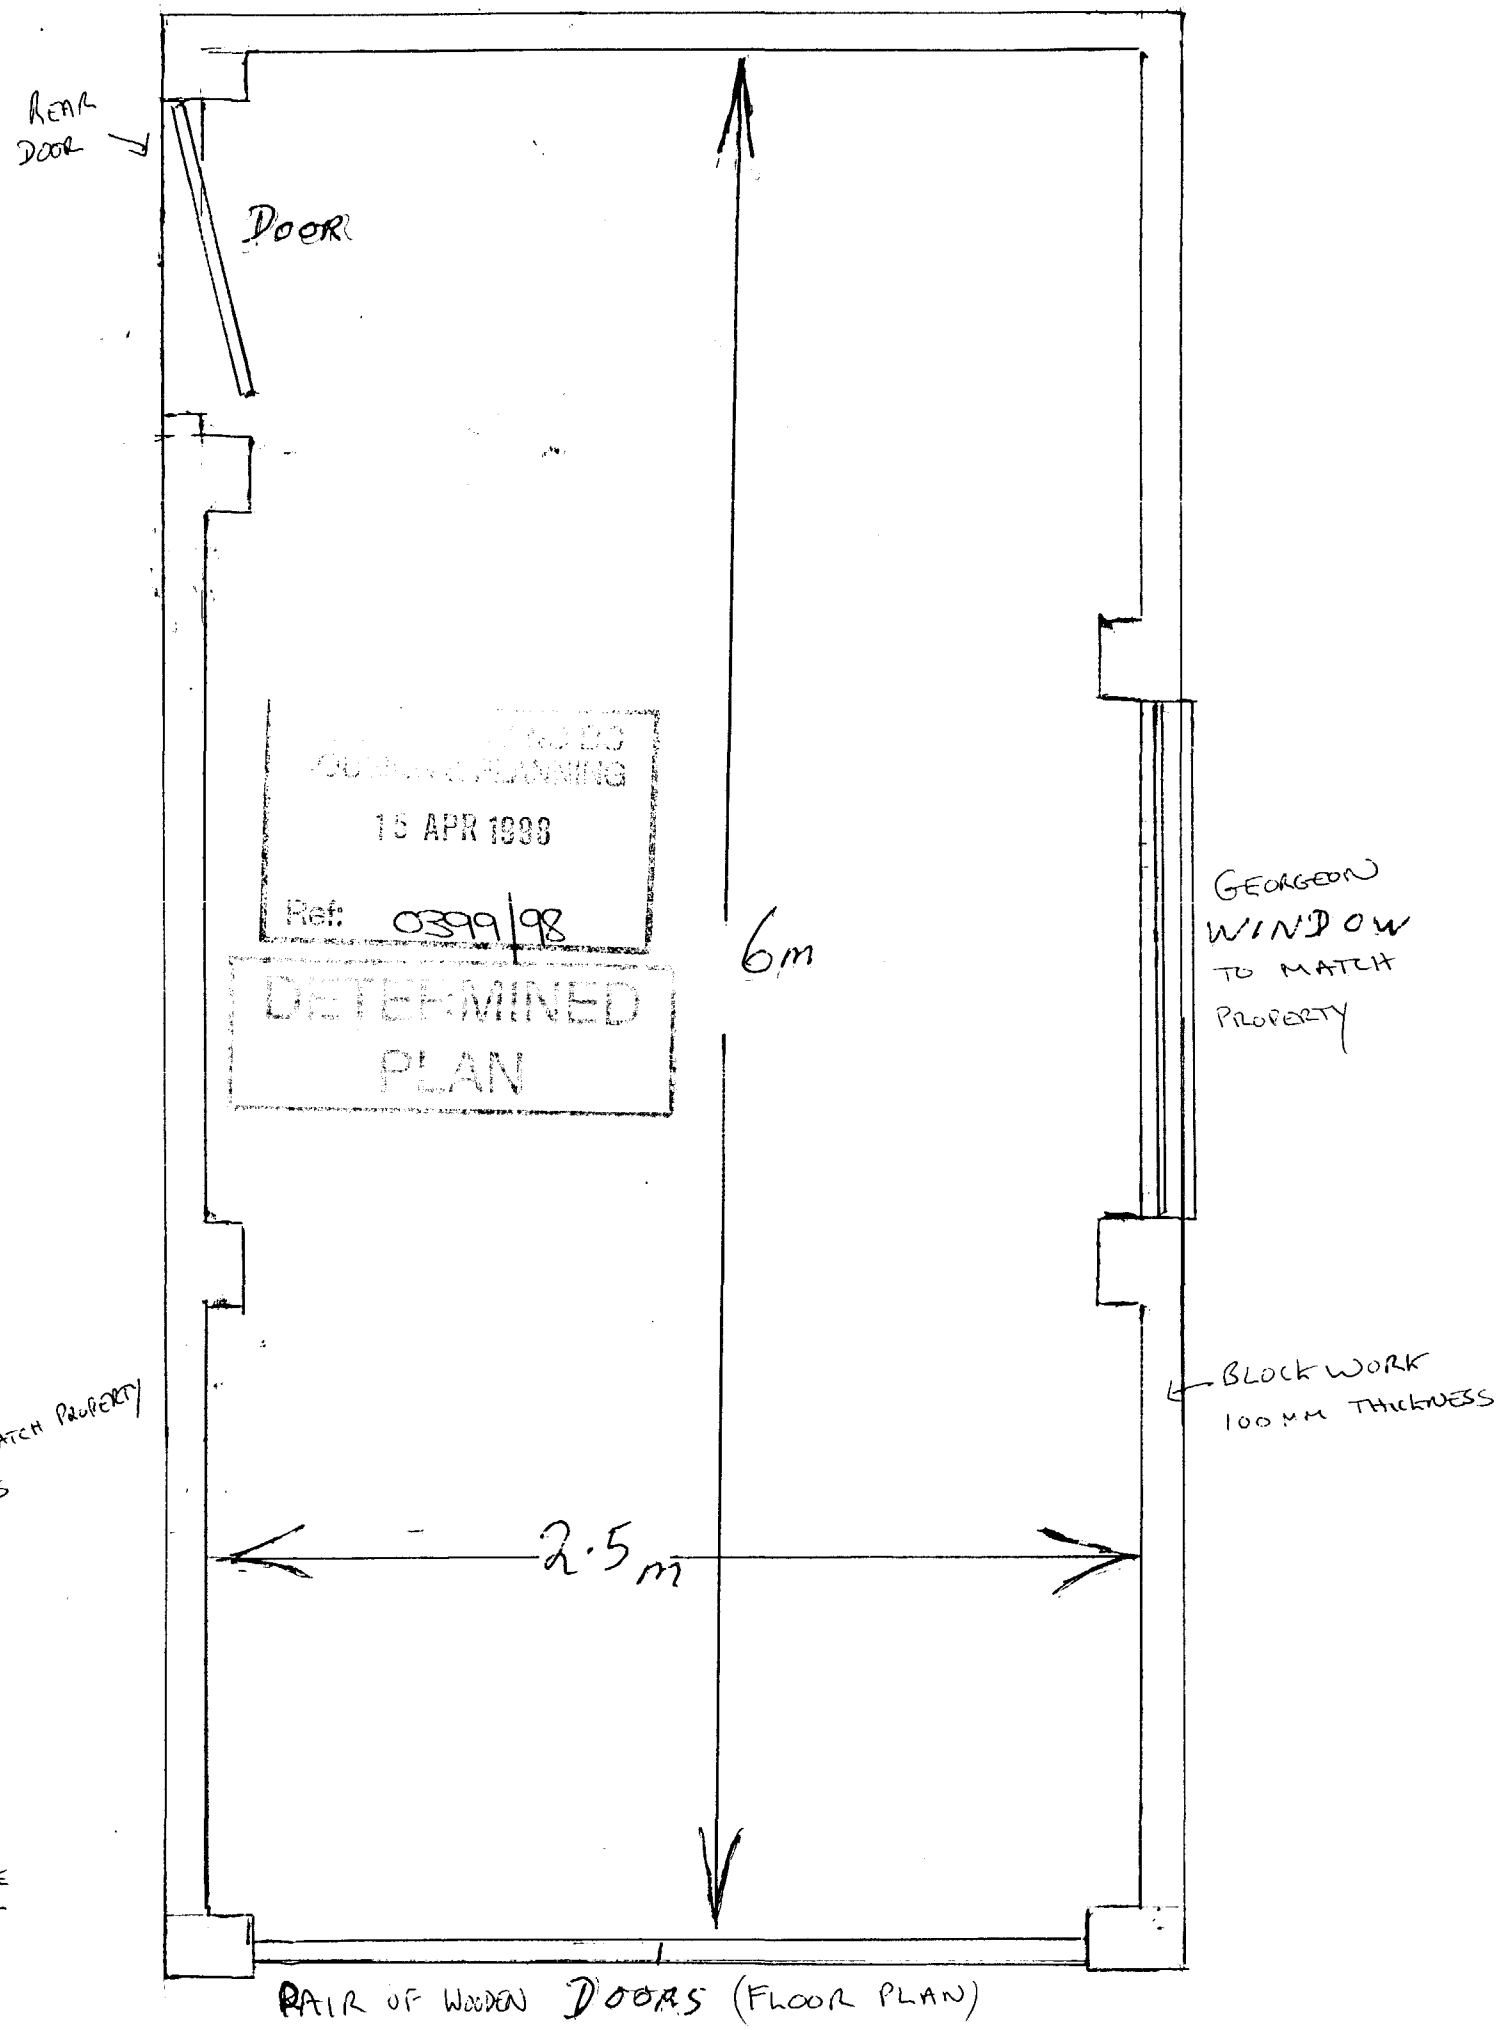
PAIR OF WOODEN DOORS (FLOOR PLAN)

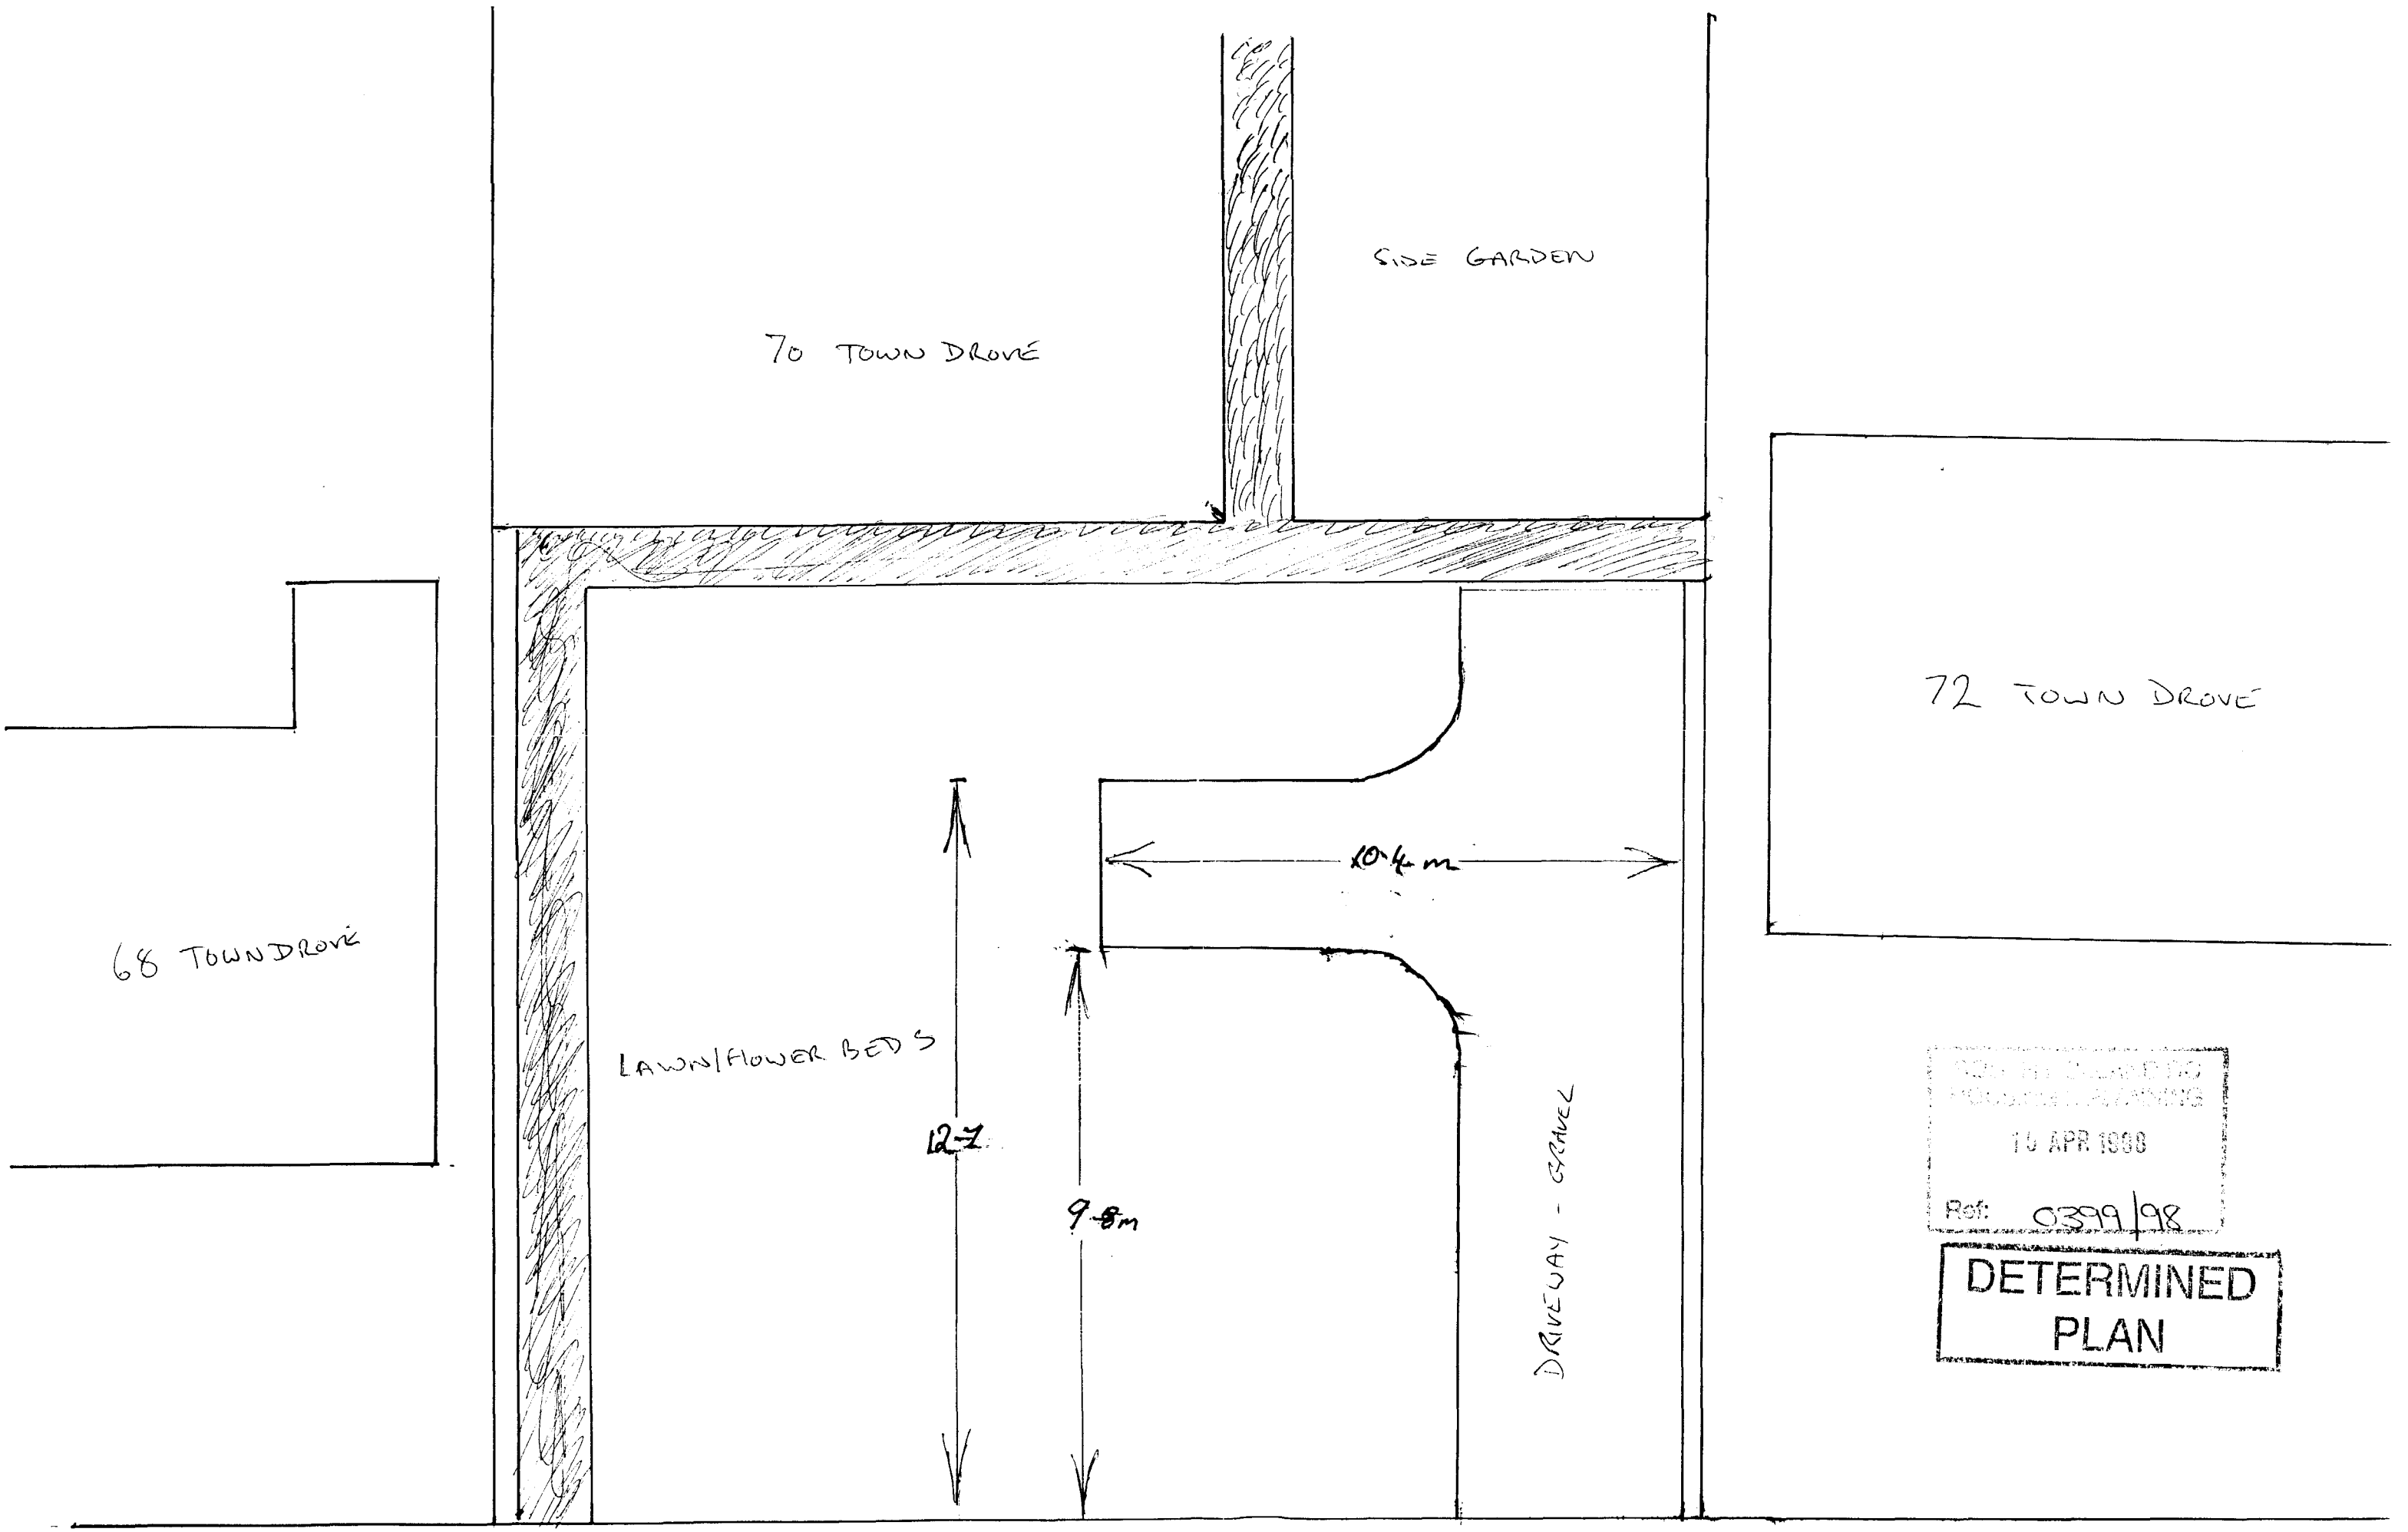


EXISTING LAYOUT OF GARDEN & DRIVEWAY FOR 70 TOWN DROVE

15 APR 1998
Ref: 0399/98
DETERMINED
PLAN

70 TOWN DROVE

SIDE GARDEN

12·6m

PATHWAY

FLOWER BED/LAWN

21·1m

72 TOWN DROVE

68 TOWN DROVE

GRAVEL DRIVE

5·7

GARAGE

17·1m

9·9m

6·2m

FLOWER BED/SHRUBBERY

IN

5m

OUT

4·2m

0399/98

DETERMINED PLAN

PROPOSED ALTERATIONS FOR GARAGE AND DRIVEWAY TO TOWN DROVE, QUADRING