

Do not scale off this drawing - All dimensions and setting out to be verified on site. If in doubt, consult the originator for clarification.
This drawing is the property of GLADWOOD BCS Ltd. Copyright is reserved by them and the drawing is issued on the condition that it is not copied, reproduced, retained or disclosed to any unauthorised person, either wholly or in part without the consent in writing of GLADWOOD.


5206 68m

Ordnance Survey®



OS Sitemap®

5210 92m

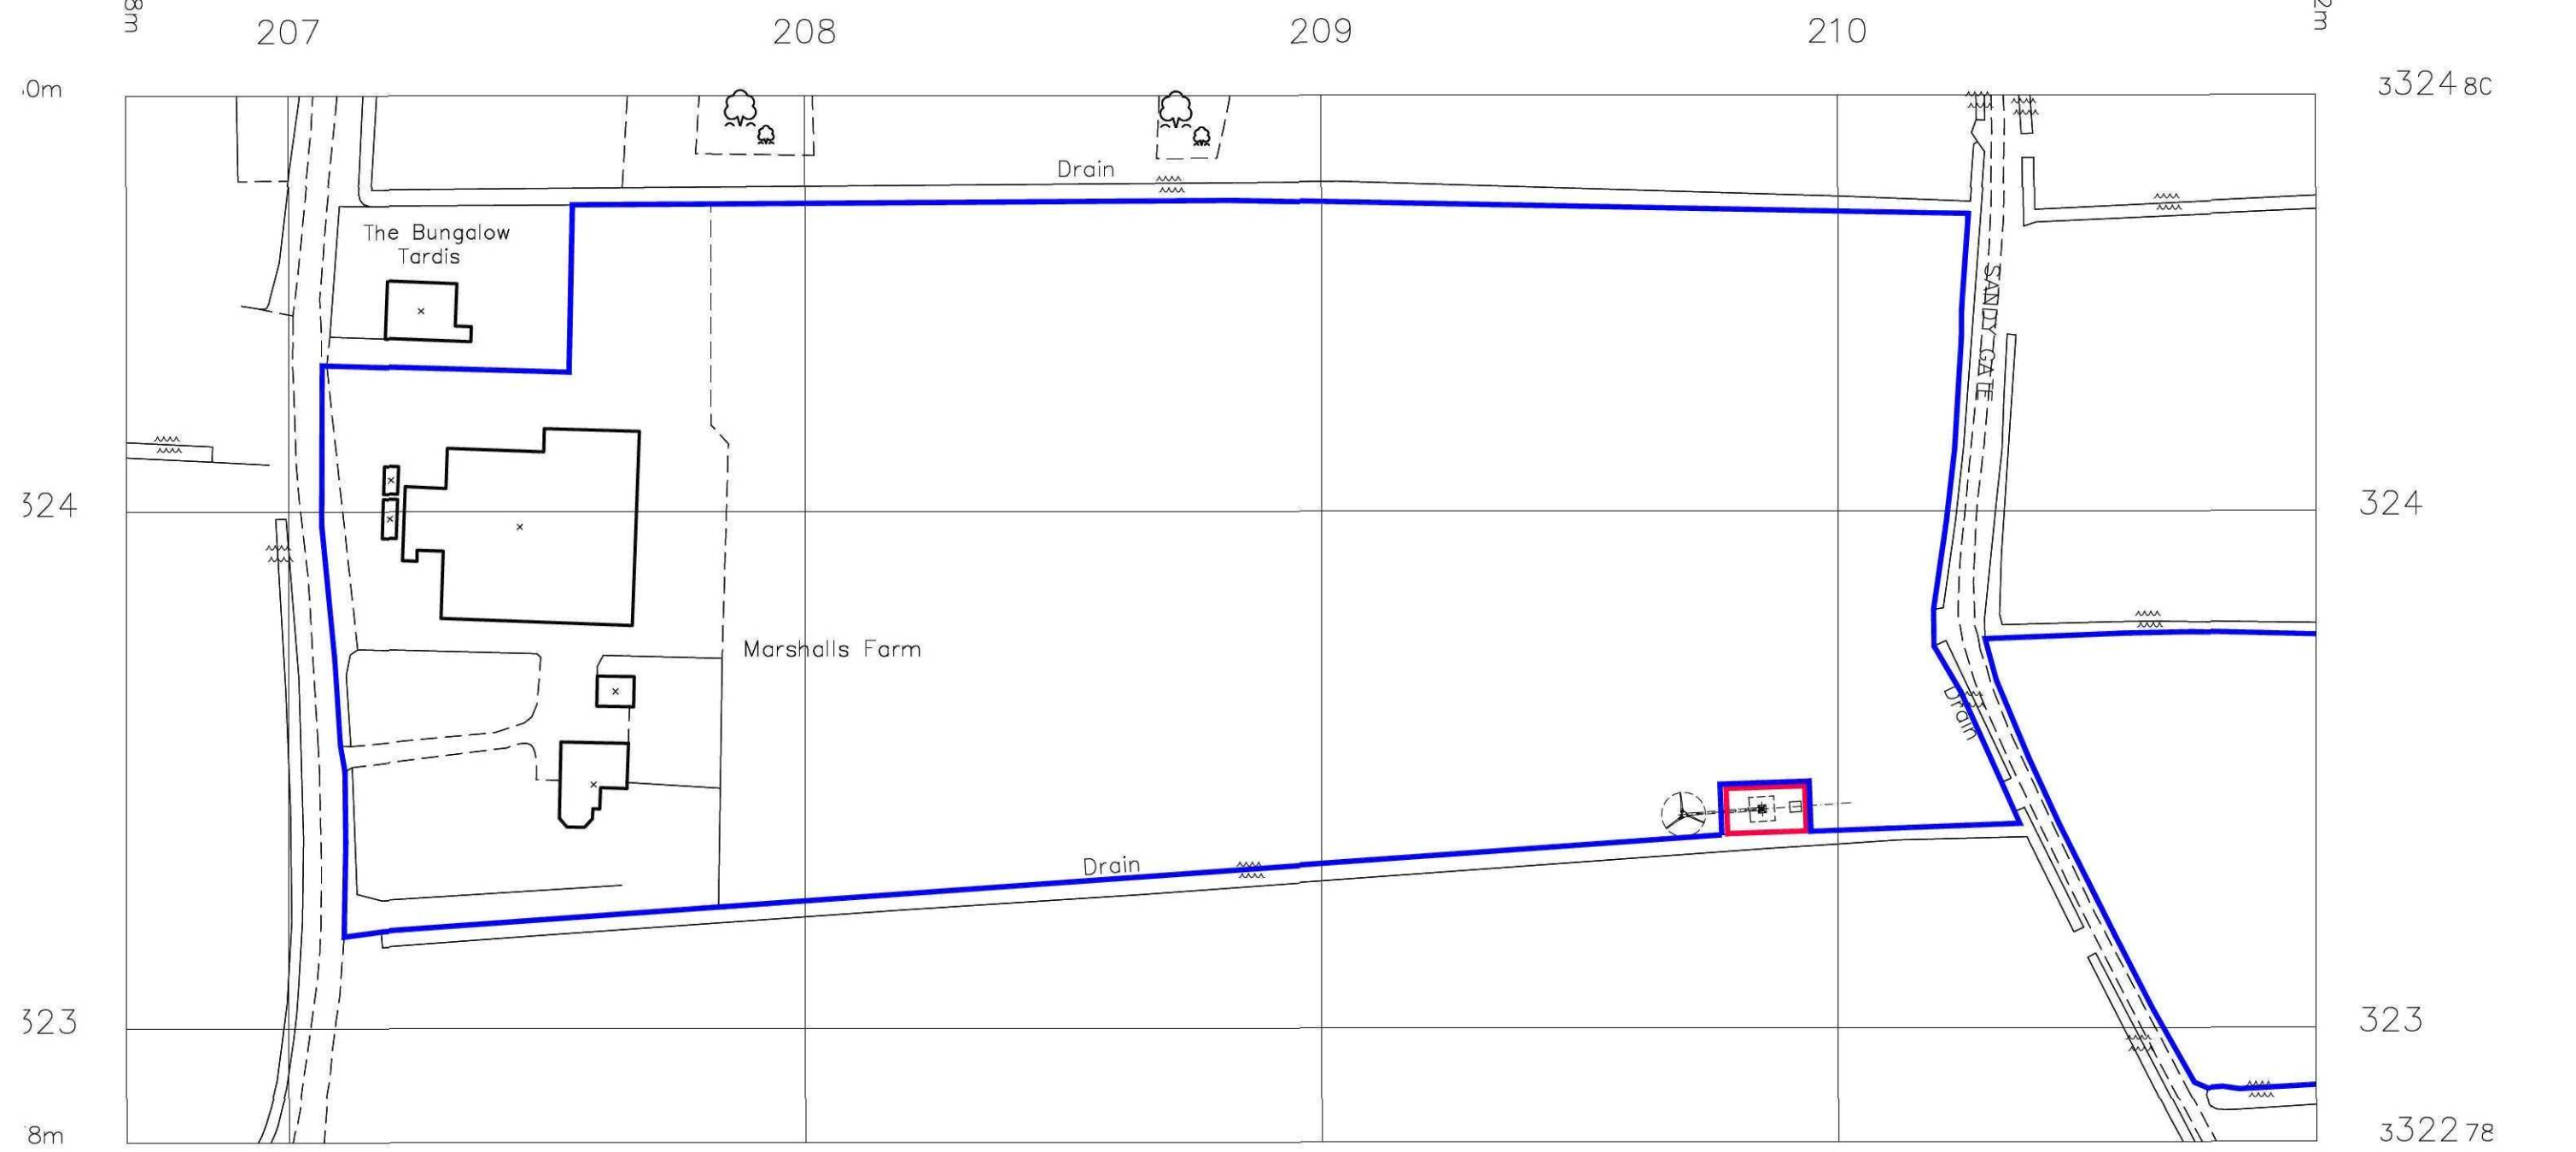


324
323
8m

3324 8c
324
323
3322 78

5206 68m

© Crown Copyright 2011
Reproduction in whole or in part is prohibited
without the prior permission of Ordnance Survey.

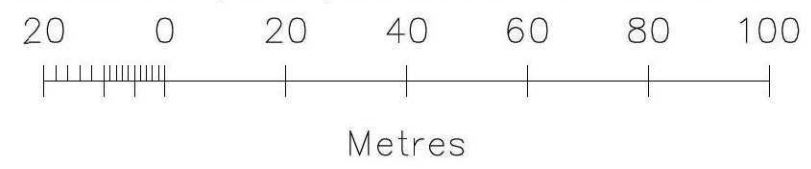

5210 92m

REV	REVISION NOTE	DATE	DRAWN BY
	MARSHALLS DONINGTON LTD. NEW MICROWIND TURBINE, BANK FARM, QUADRING BANK		
	DRAWN BY PH	CHECKED PH	DATE 24/5/11
	SITE LOCATION PLAN		SCALE 1:1250
		DWG NO. 001	REV. -