


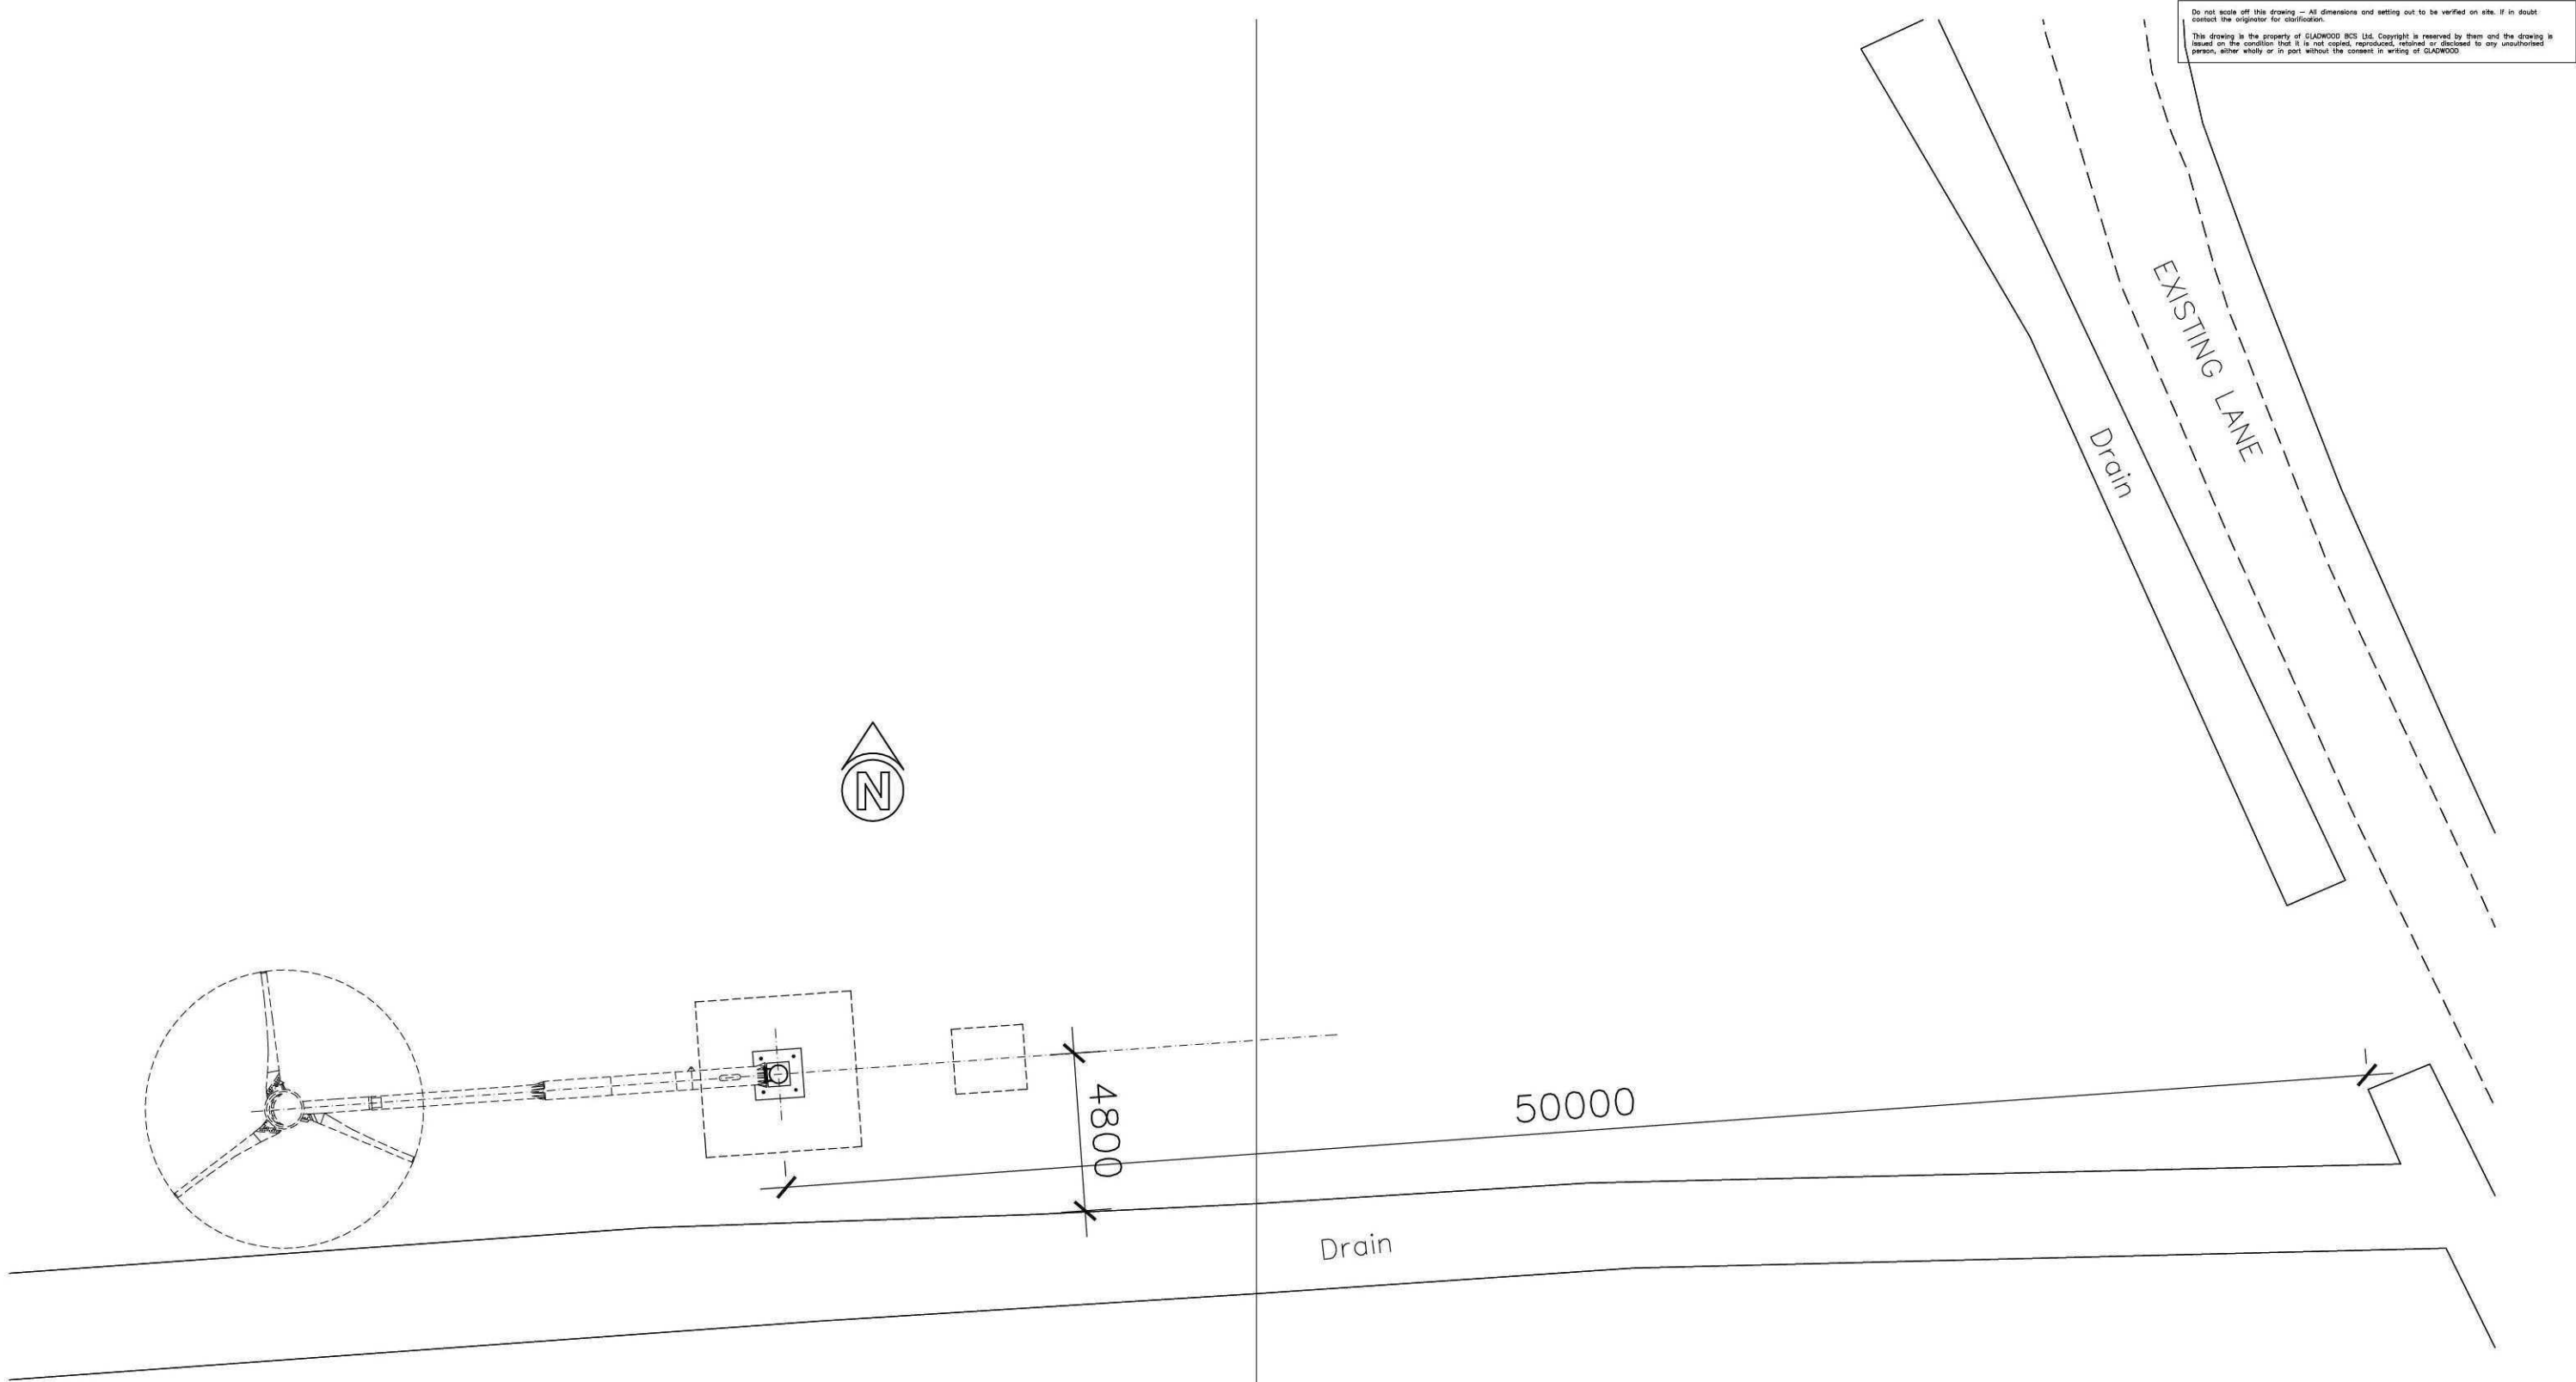

Do not scale off this drawing - All dimensions and setting out to be verified on site. If in doubt contact the originator for clarification.

This drawing is the property of GLADWOOD BCS Ltd. Copyright is reserved by them and the drawing is issued on the condition that it is not copied, reproduced, retained or disclosed to any unauthorised person, either wholly or in part without the consent in writing of GLADWOOD.

REV	REVISION NOTE			DATE	DRAWN BY
		MARSHALLS DONINGTON LTD. NEW MICROWIND TURBINE, BANK FARM, QUADRING BANK			
		DRAWN BY PH	CHECKED PH	DATE 24/5/11	SCALE 1:200
		BLOCK PLAN		DWG NO. 002	REV. -