
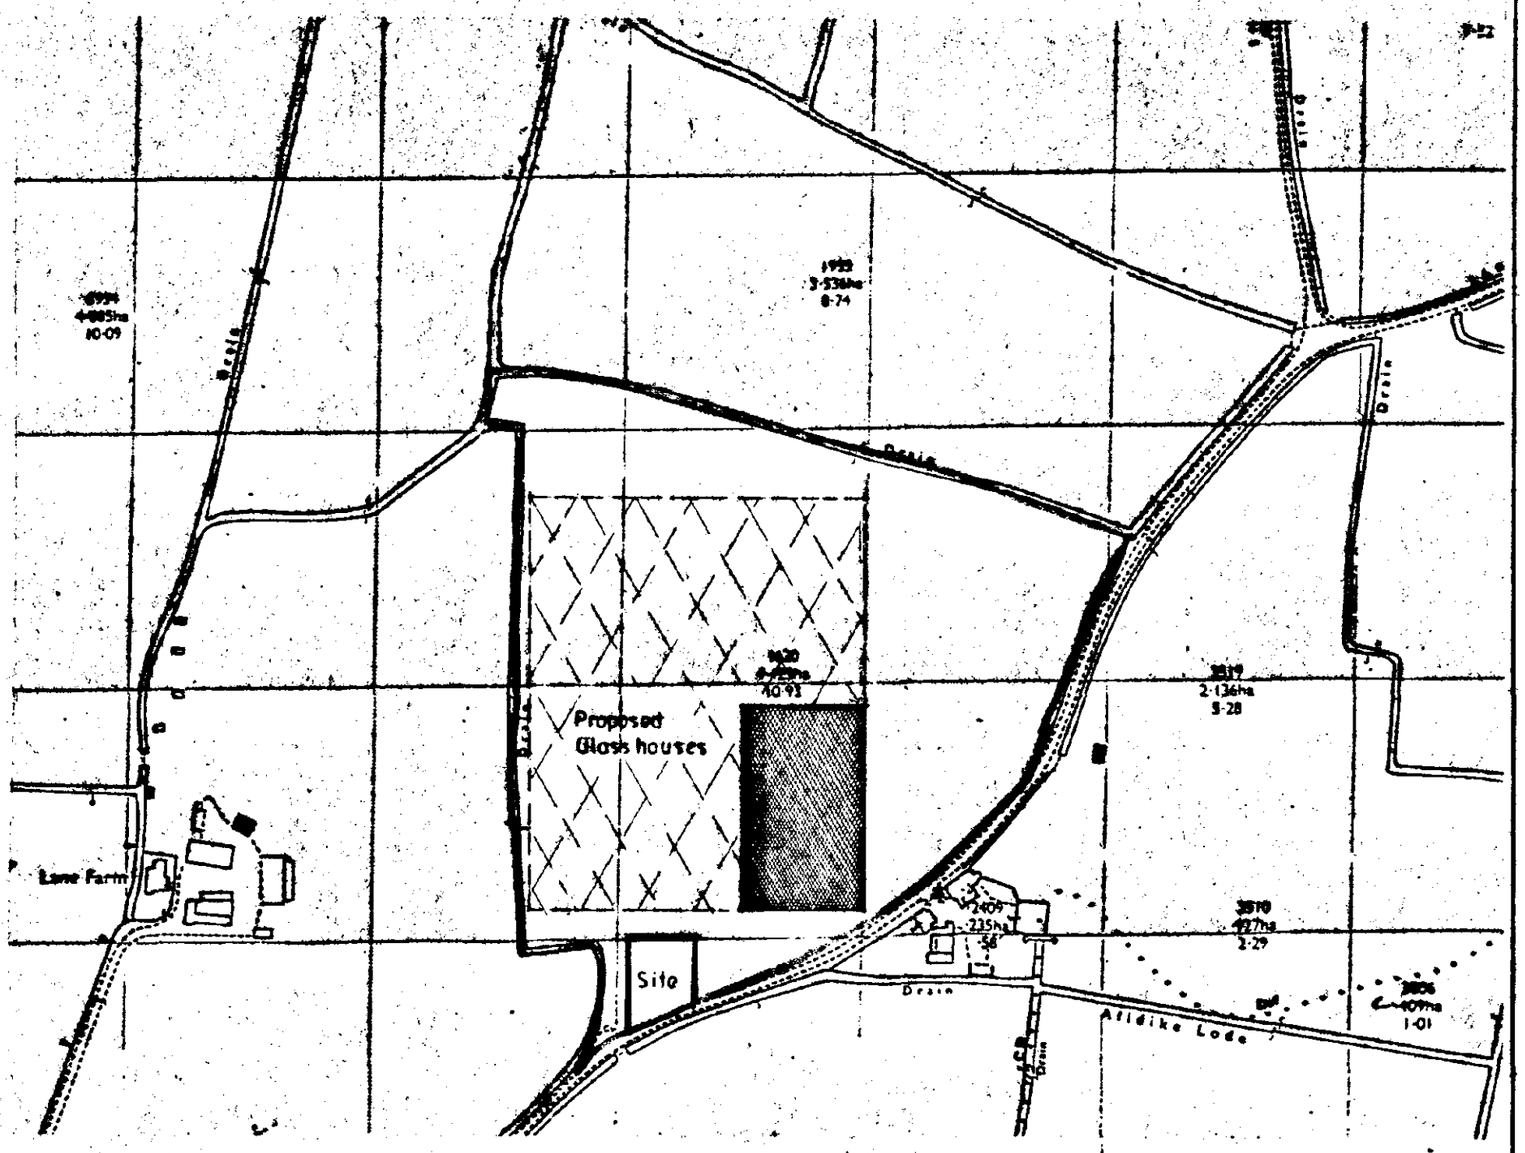


Location Plan 1:2500

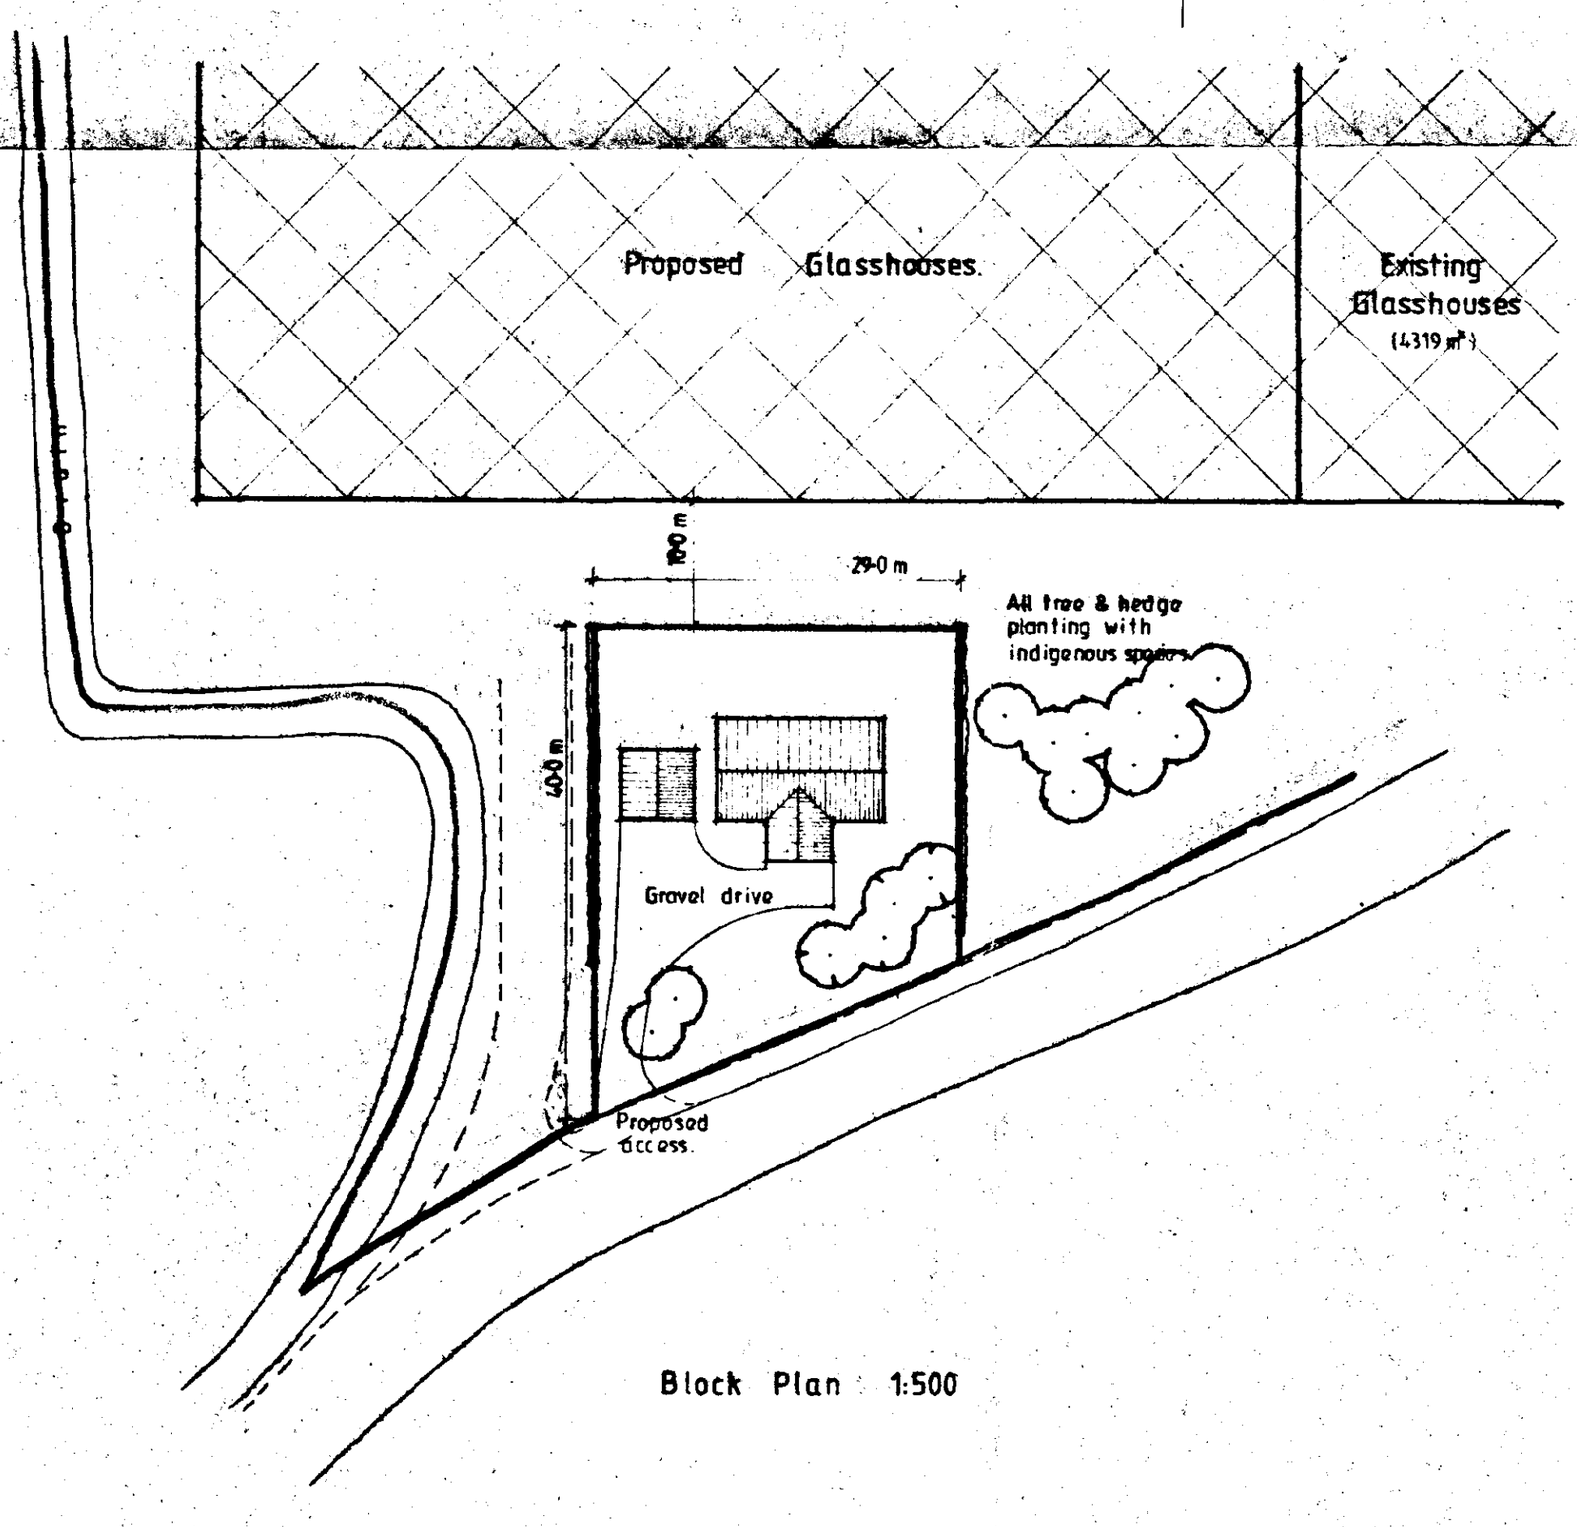

Block Plan 1:500

Notes & Schedules

SOUTH HOLLAND D.C.
PLAN DEPT.
05 MAY 1994
REF ..0434..|94.

CONTRACTOR TO CHECK ALL DIMENSIONS ON SITE BEFORE WORK COMMENCES
COPYRIGHT RESERVED

revision	date	init.	revision details

COOPER ARCHITECTURAL DESIGN
BRONAVON HOCKLESGATE
FLEET SPALDING LINCS PE12 8LF
TEL: 0406 423762

client

project
PROPOSED OUTLINE APPLICATION
DWELLING & GARAGE IN CONNECTION
WITH EXISTING NURSERY.
SARAHGATE
QUADRING.

drawing

scale	drawing no.
	LS 9340 :1
date: APRIL '94	drawn