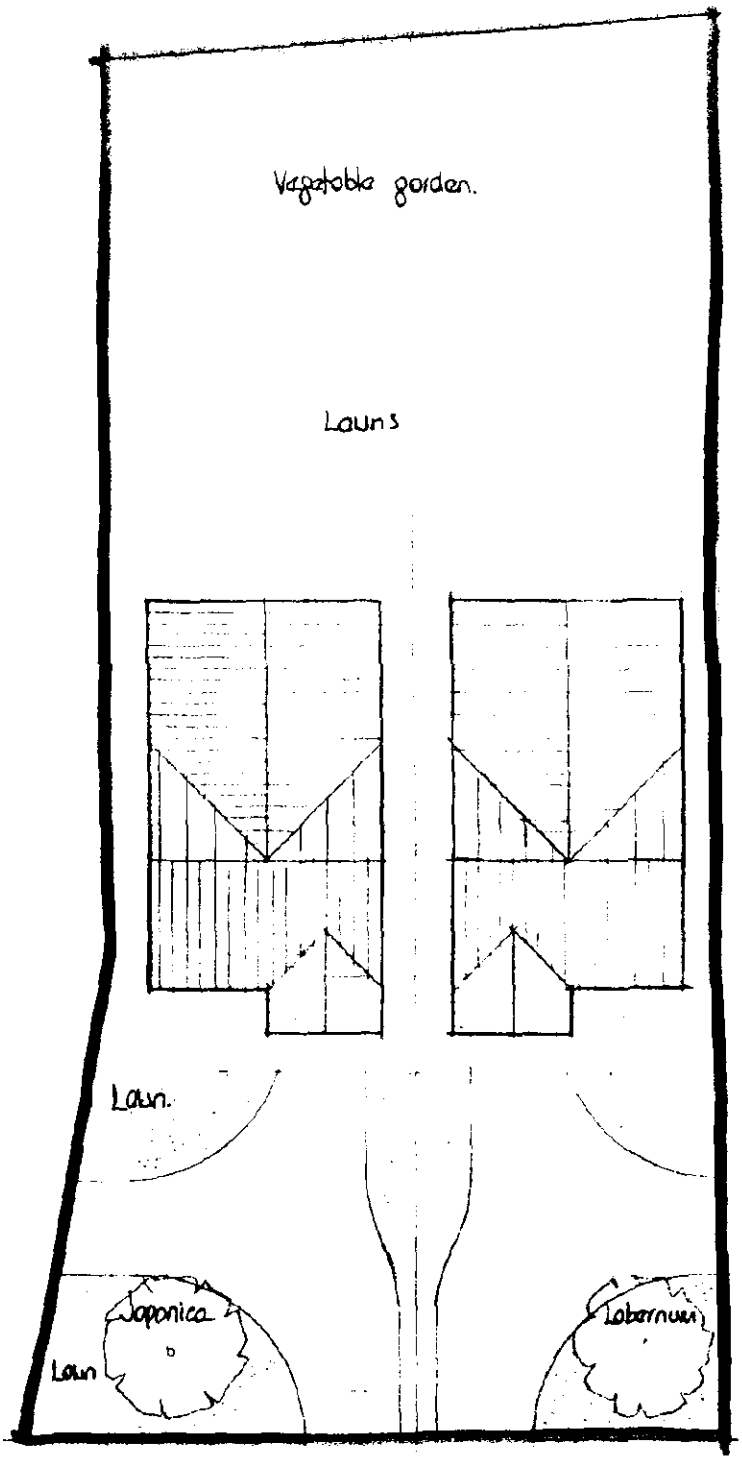


SOUTH ... D.C.
PLAN DEPT.
12 MAY 1994
REF ...0466/94...

TOWN DROVE

RESIDENTIAL DEVELOPMENT (2No 3 BED HOUSES WITH INTEGRAL GARAGES)
AT 19 & 21 TOWN DROVE, QUADRING for
MR. J. DENNIS.
88/149/01. NOV. '88. 1:200