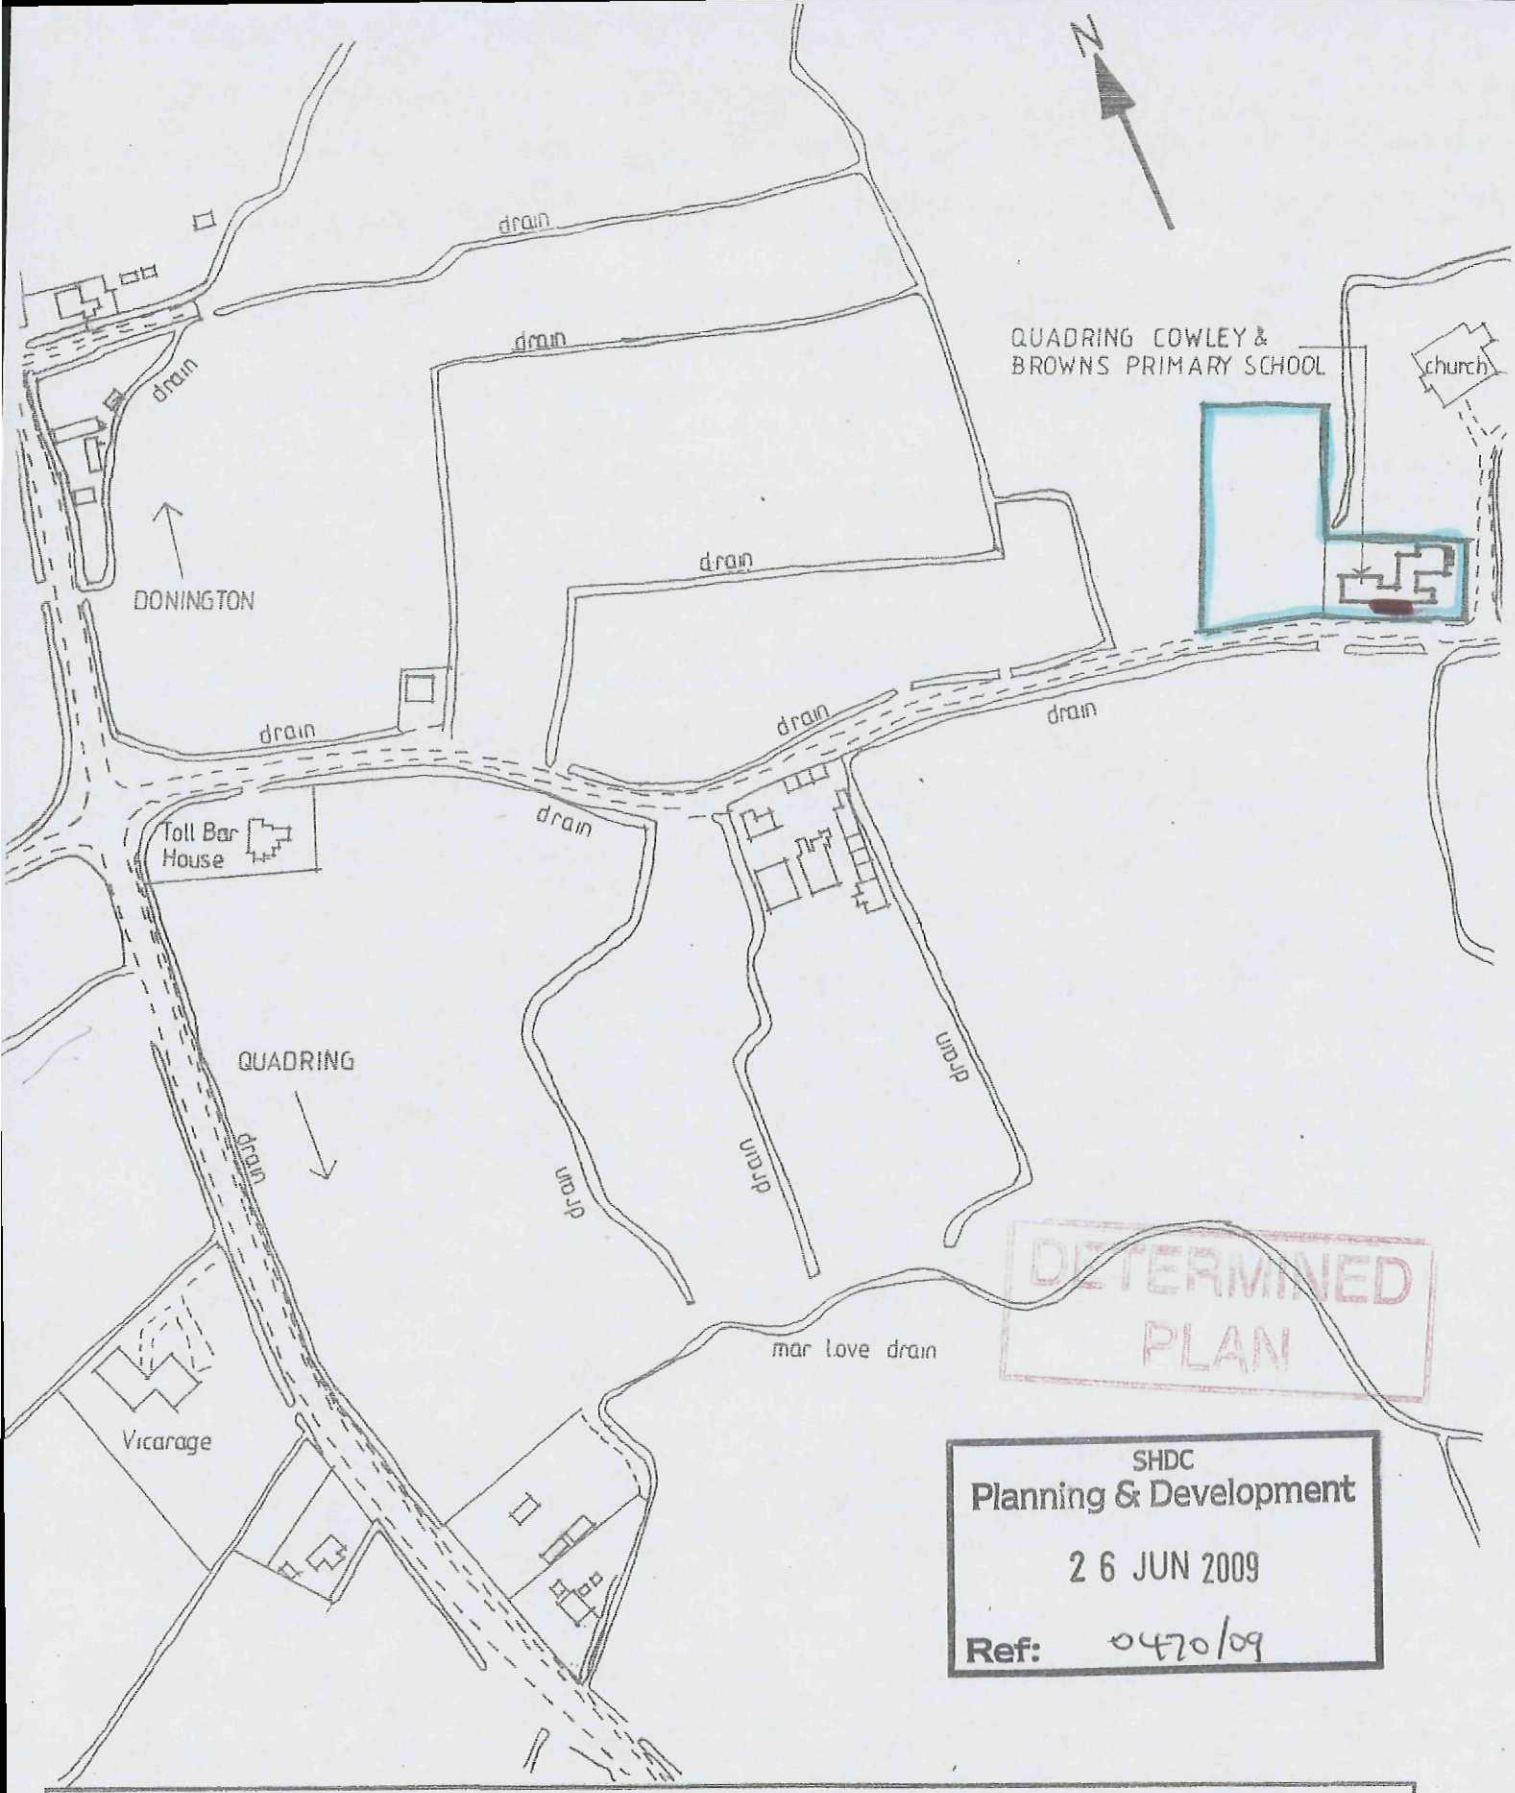


DETERMINED PLAN

SHDC
Planning & Development
26 JUN 2009
Ref: 0470/09

QUADRING COWLEY & BROWN P.S., LOCATION PLAN 1:2500

D.B.LAWRENCE&ASSOCIATES

Architects + Surveyors, 30 Handley Street, Sleaford NG34 7TQ tel. 01529 302541

Q4 / 02

UDO LEEDS 300