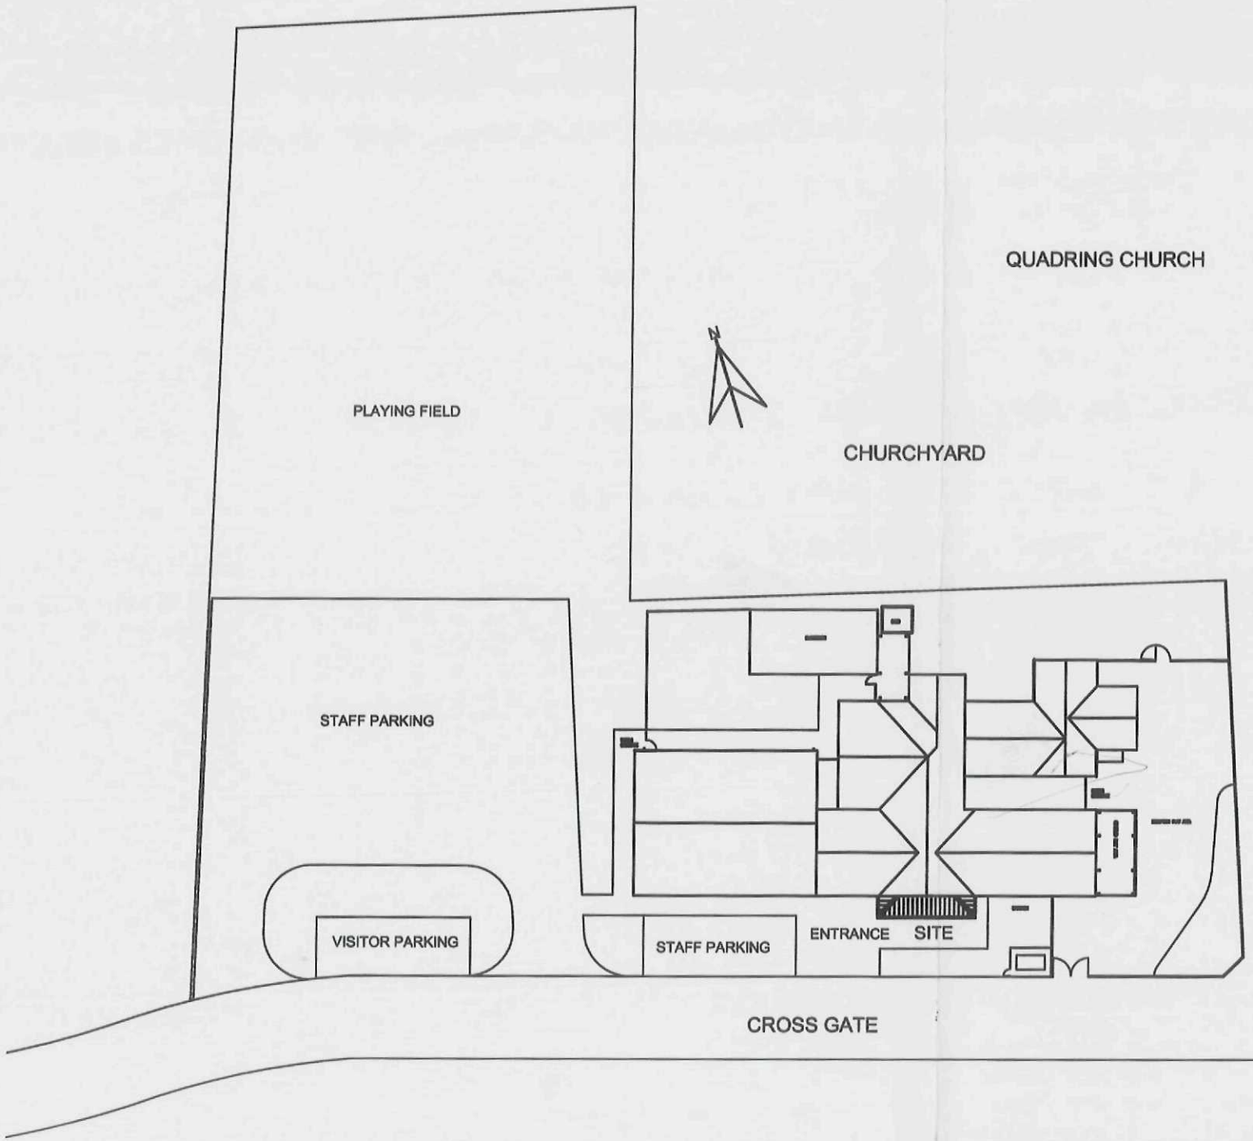


DETERMINED PLAN
SHDC
Planning & Development
26 JUN 2009
Ref: 0470/09

Revisions.
A 09.06.09 Setting out and construction information added.

The copyright of this drawing is retained by the architectural designers, it is not to be reproduced without permission

All levels and dimensions to be checked on site by General Contractor before work is put in hand.

D B LAWRENCE & ASSOCIATES LIMITED
architectural designers & planning consultants

30 Handley Street
Sleaford
Lincs NG34 7TQ

Tel: 01529 302541
Fax: 01529 413960
email: office@dblawrence.co.uk

client Quadring Cowley and Brown's Primary School

date June 2009

project Extensions to Office, Staffroom and Head Teacher's Office

scale 1:500

site location Church End, Donington, Spalding PE11 4SQ

drawing Block Plan

drawn IJT checked M. Curt drawing number Q4-110 rev -