


Agricultural
Field

2.0m high hedge

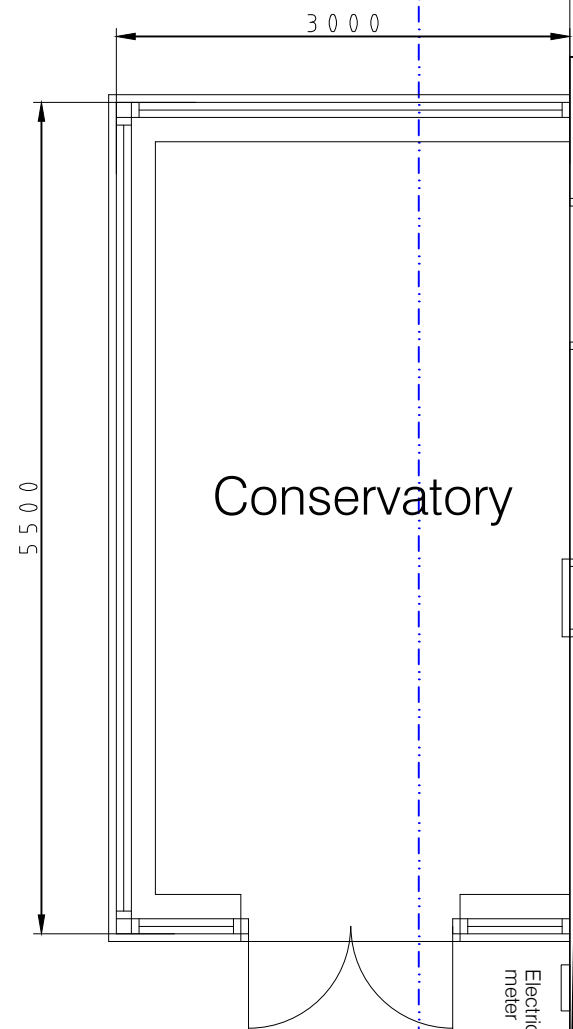


No 16

No 15

Driveway

Footpath

Beck Bank

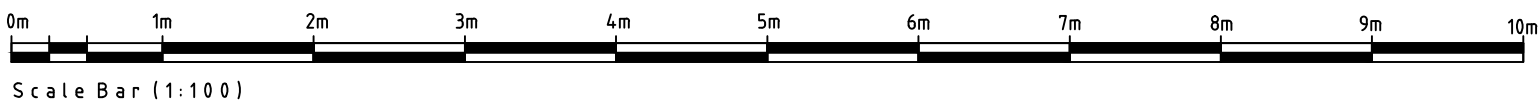

Scale Bar (1:100)

Notes

All dimensions must be checked on site and not scaled from this drawing, any discrepancies to be reported the office below.

The Contractor shall make a survey of the site and shall be responsible for obtaining all dimensions and levels necessary for the proper construction of works as indicated.

Client

THEROLD

Job Title

PROPOSED CONSERVATORY
16 BECK BANK
QUADRING FEN
SPALDING
PE11 4QY

Drawing Title

PROPOSED BLOCK PLAN

©Copyright

ELEVATION

ELEVATION DESIGN LTD

DESIGN - CONSTRUCTION
PROJECT MANAGEMENT

16 Wright Street Hull HU2 8JU

Telephone 01482 221155
Fax 01482 221105
Email Josh@elevationdesign.org.uk

Revisions	Date	Description	DR	CH
-----------	------	-------------	----	----

Status

EXISTING SCHEME

Scale	A3- 1:100	Date	23/05/24
-------	-----------	------	----------

Drawn By	RB	Checked	Approved
----------	----	---------	----------

Drawing No.	Rev
1001/450/01	