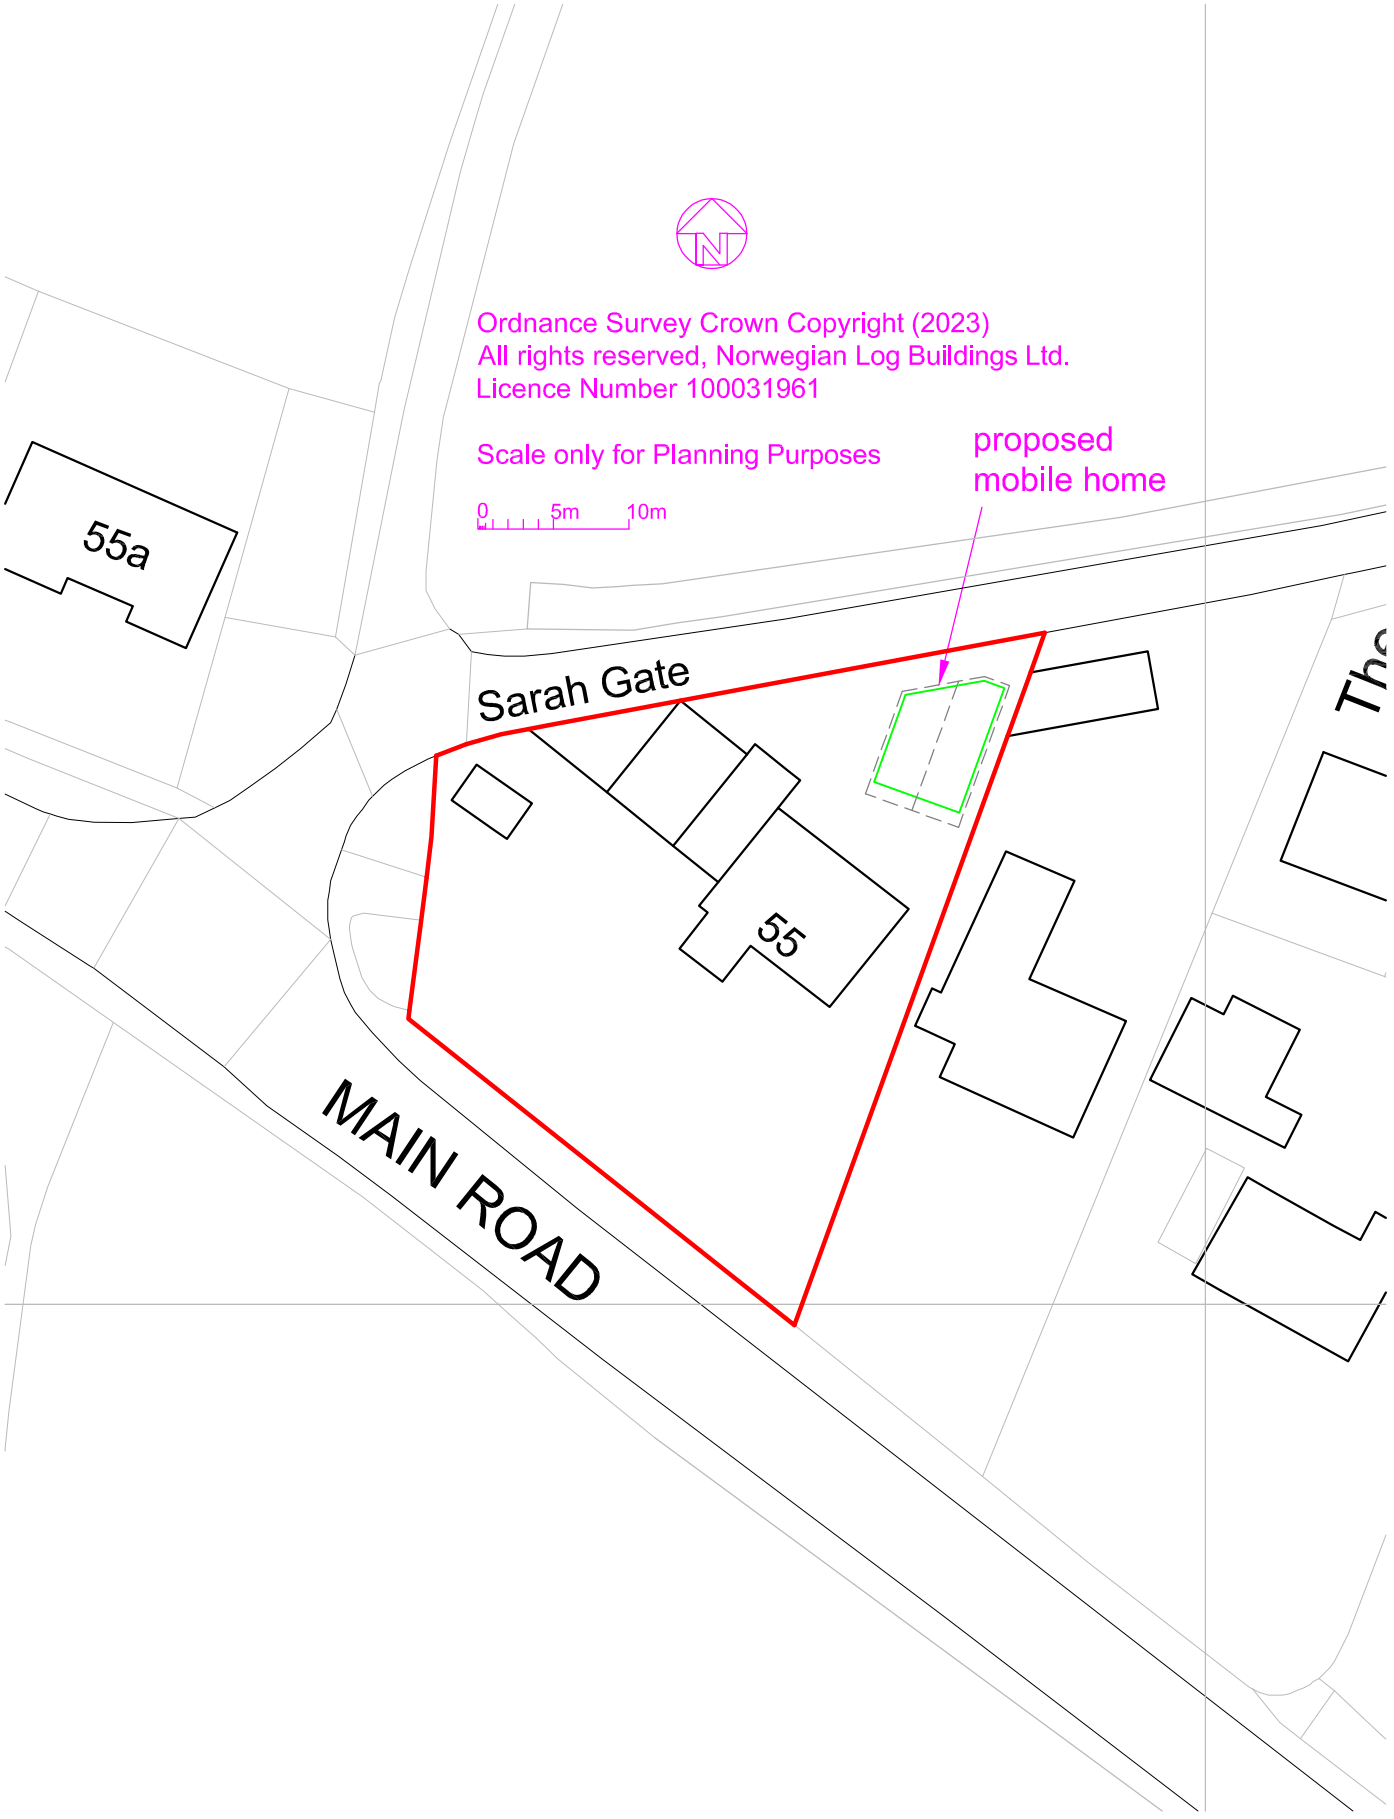


NorwegianLog
BUILDINGS FOR LIFE
Norwegian Log Buildings Limited
230 London Road
Reading RG6 1AH
0118 966 9236
sales@norwegianlog.co.uk
www.norwegianlog.co.uk

Issue	Date	Revision

Scale for Planning purposes only
© Copyright.

Drawing Title
55 Main Road, Quadring, PE11 4PS
Transportable mobile home to BS3632:2015
BLOCK PLAN

Scale	Drawn	Checked	Date
1:500 @ A4	kk		April 2023

Drg. No. 22317-04
Rev.