
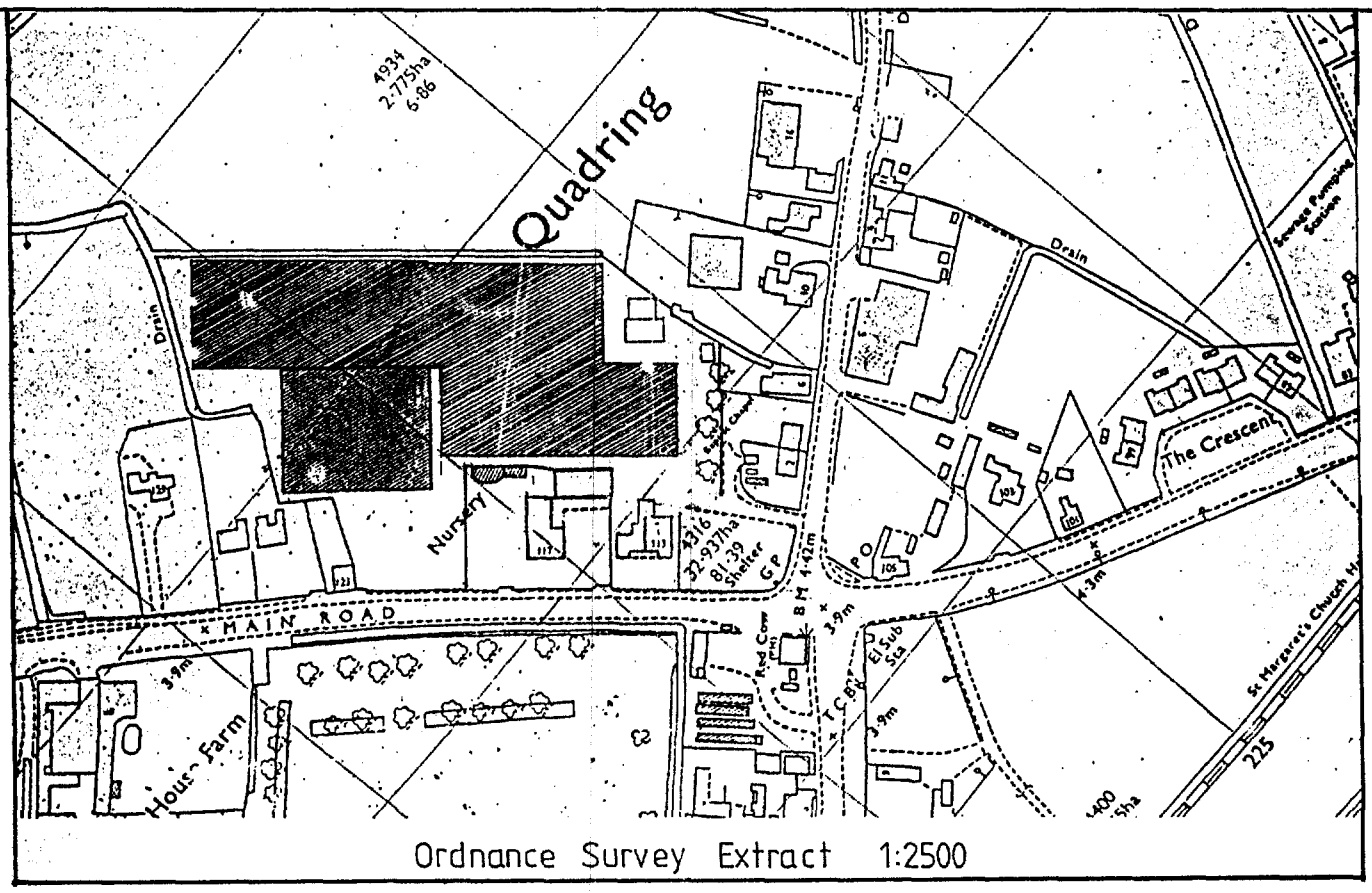


Ordnance Survey Extract 1:2500

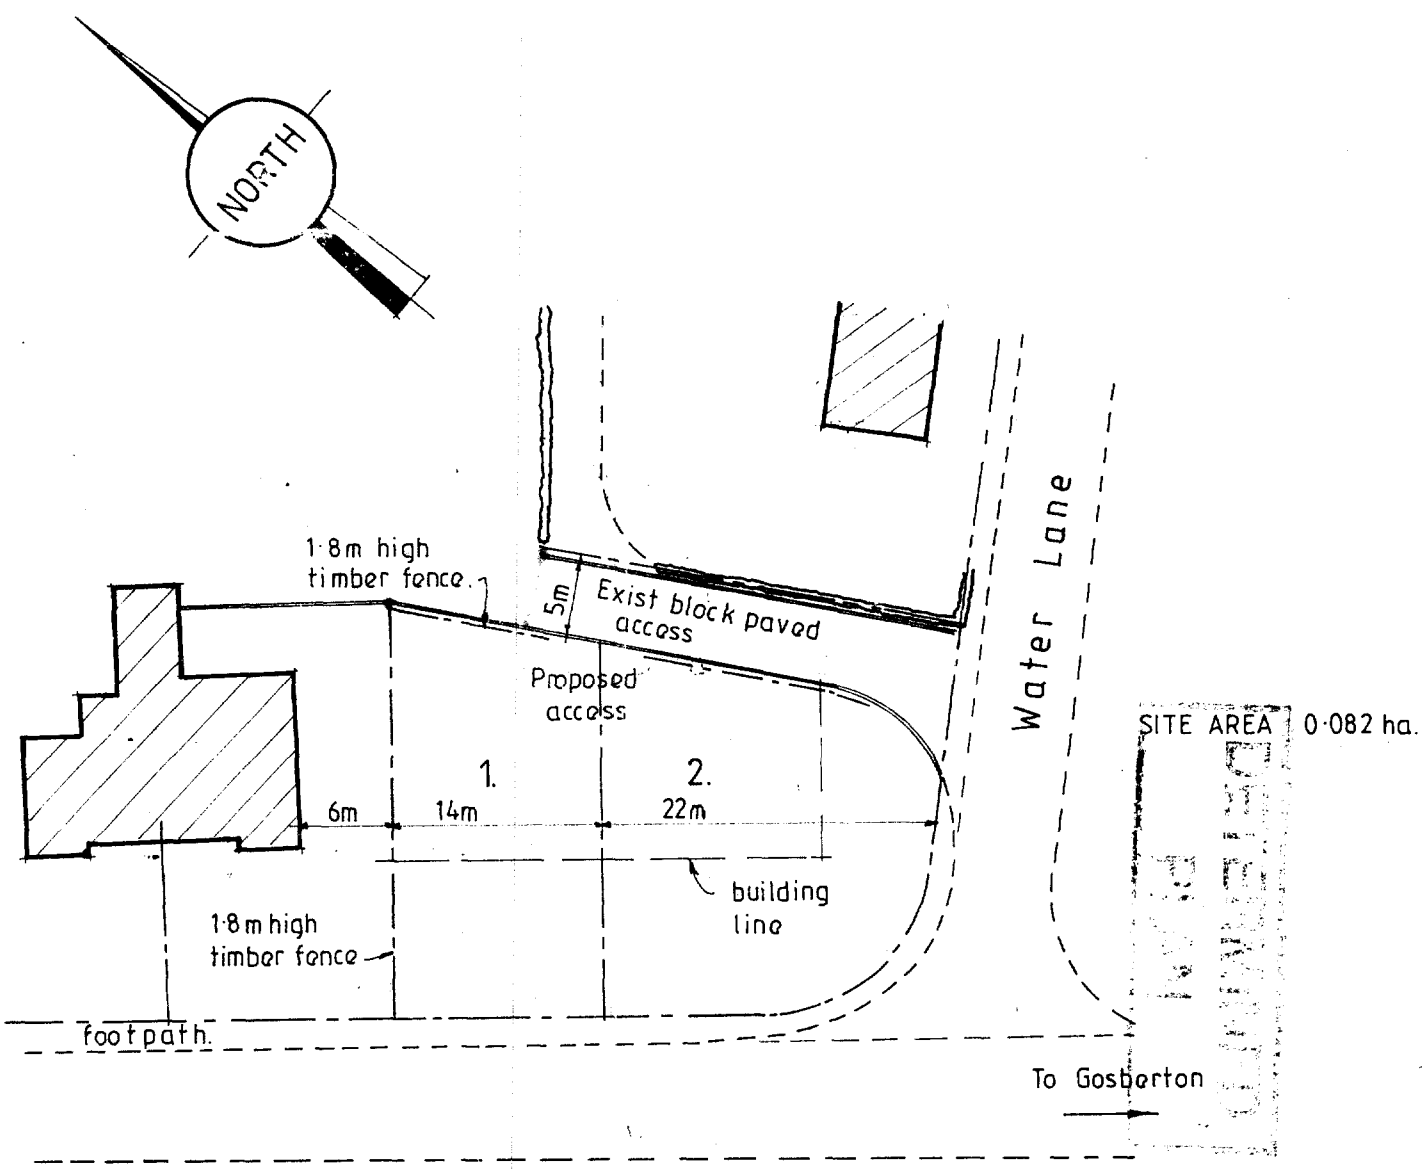

Block Plan 1:500

Site Refered :- MR & MRS R. Bingham.
Main Road, Quadring, Spalding, Linc's.

0513/96