


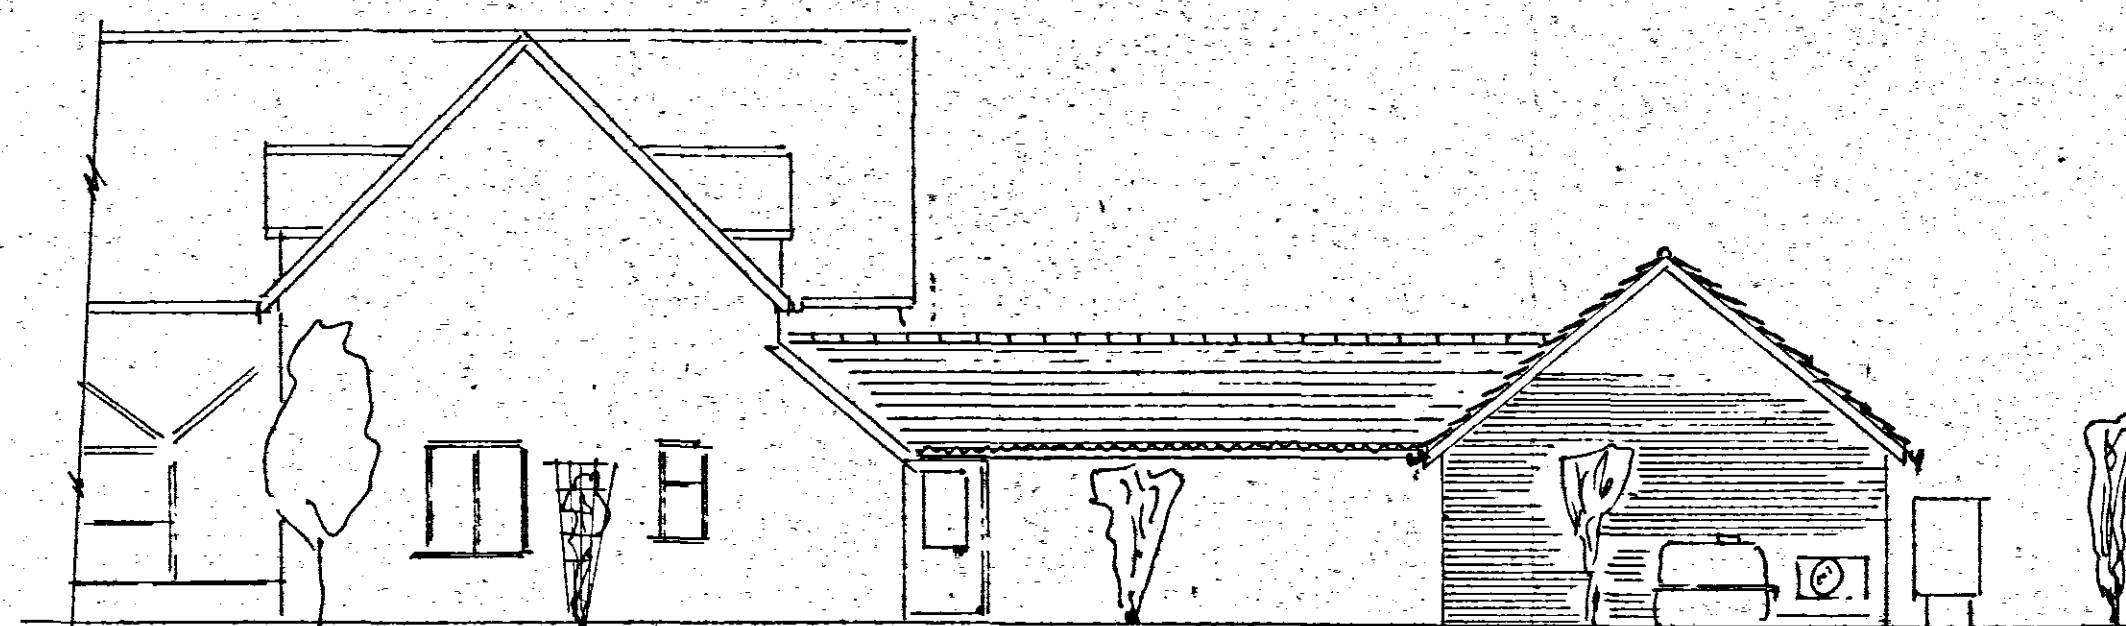


existing view on A




existing view on B


ROOF: CONCRETE DOUBLE PANTILES MARLIN MEMPHIS OR SIMILAR TO MATCH EXISTING.
 WALLS: RED/BROWN FACED BRICKS TO MATCH EXISTING.
 WINDOWS & DOORS: STAINED TIMBER UNITS TO MATCH EXISTING AS FAR AS POSSIBLE.
 ARCHITECTURAL TRIMS: ALL STAINED TIMBER OPEN SOFFITS WITH EXPOSED RAFTER FEET.
 ROOF LIGHTS: VELUX OR SIMILAR OPENING UNITS WITH LINKED FLASHINGS.
 GUTTERS & R.W. GOODS: BROWN UPVC 50 LIME.
 FLAT ROOF: DARK GREY FINE GLASS FINISH.

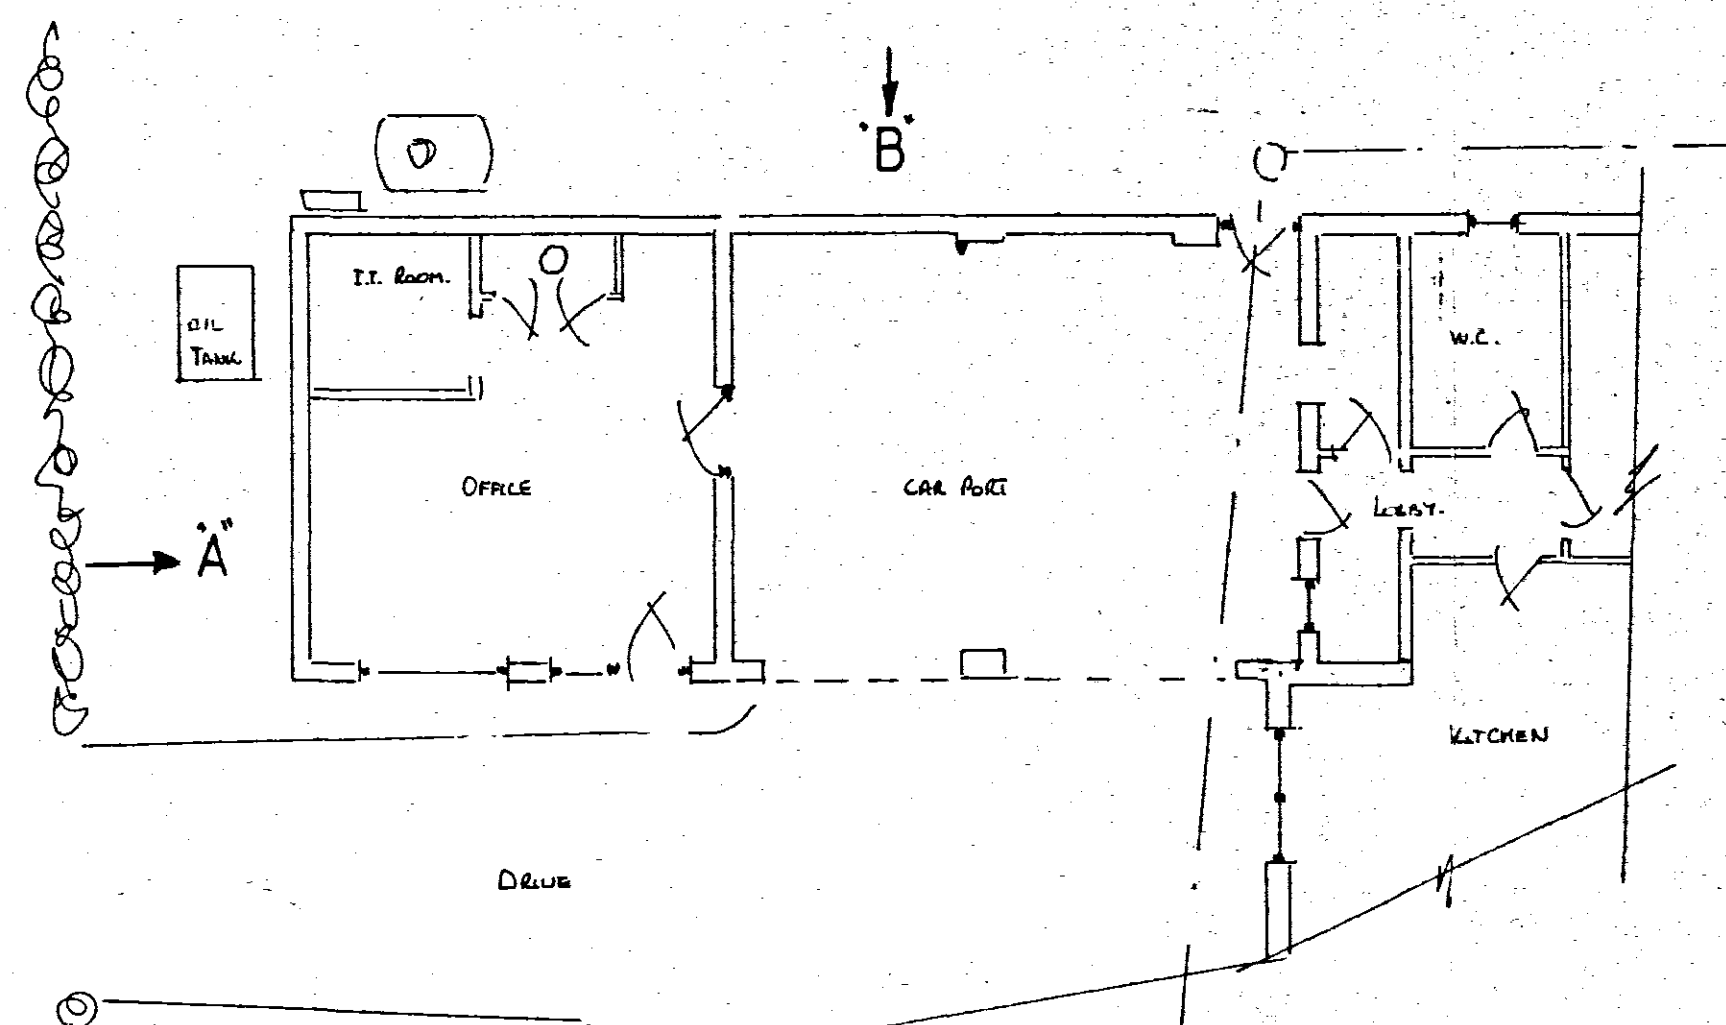


part plan on existing ground floor

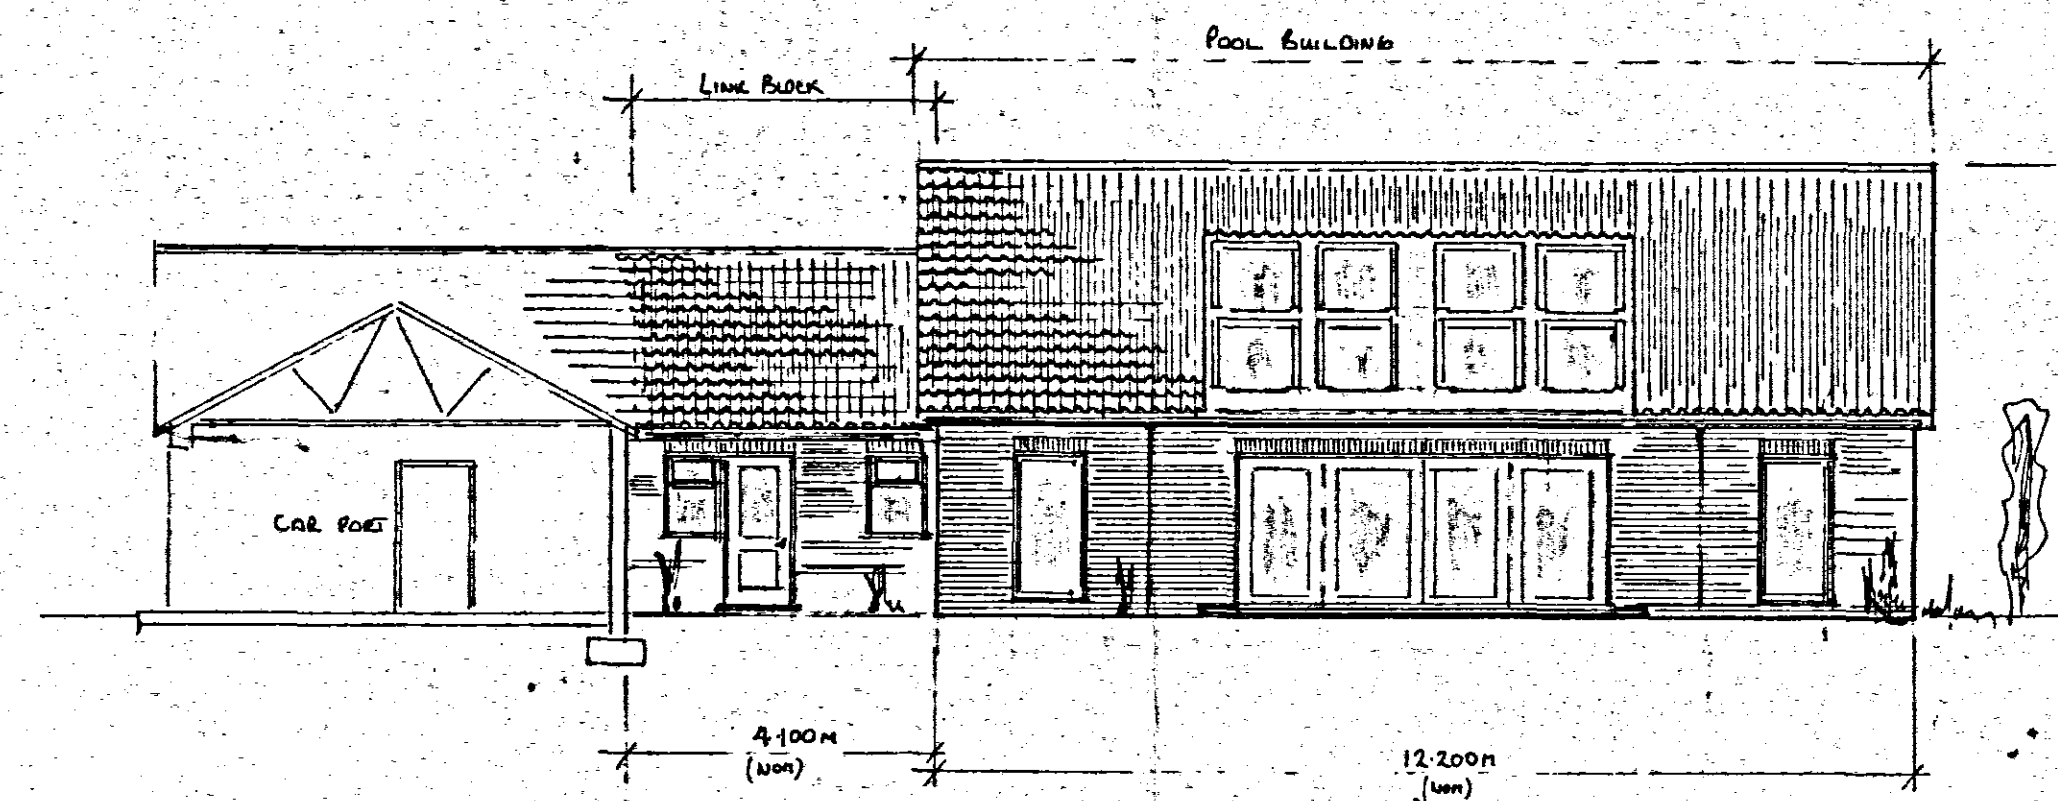


proposed view on C

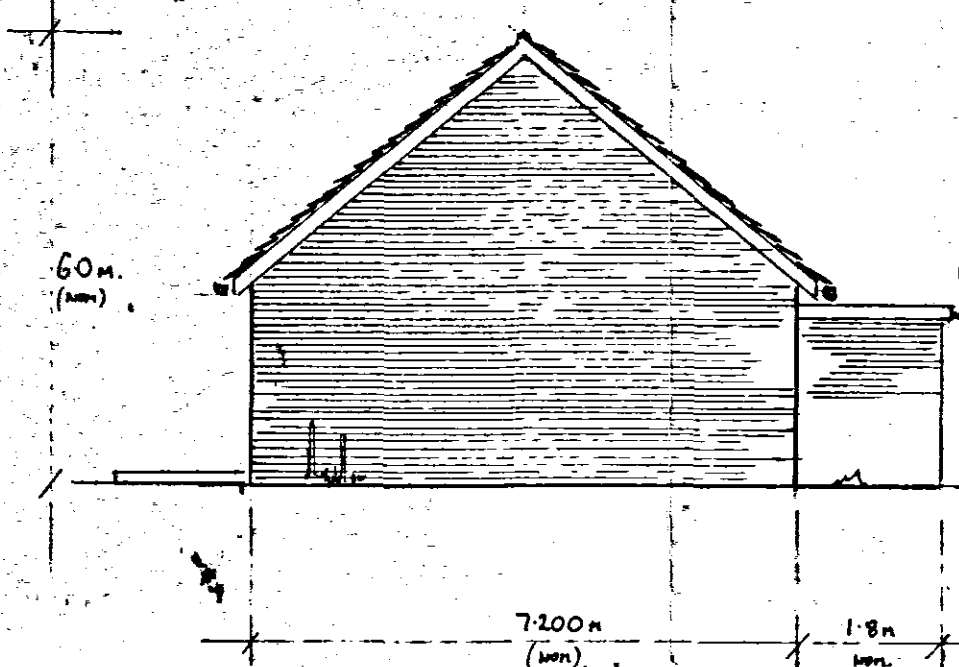


view D

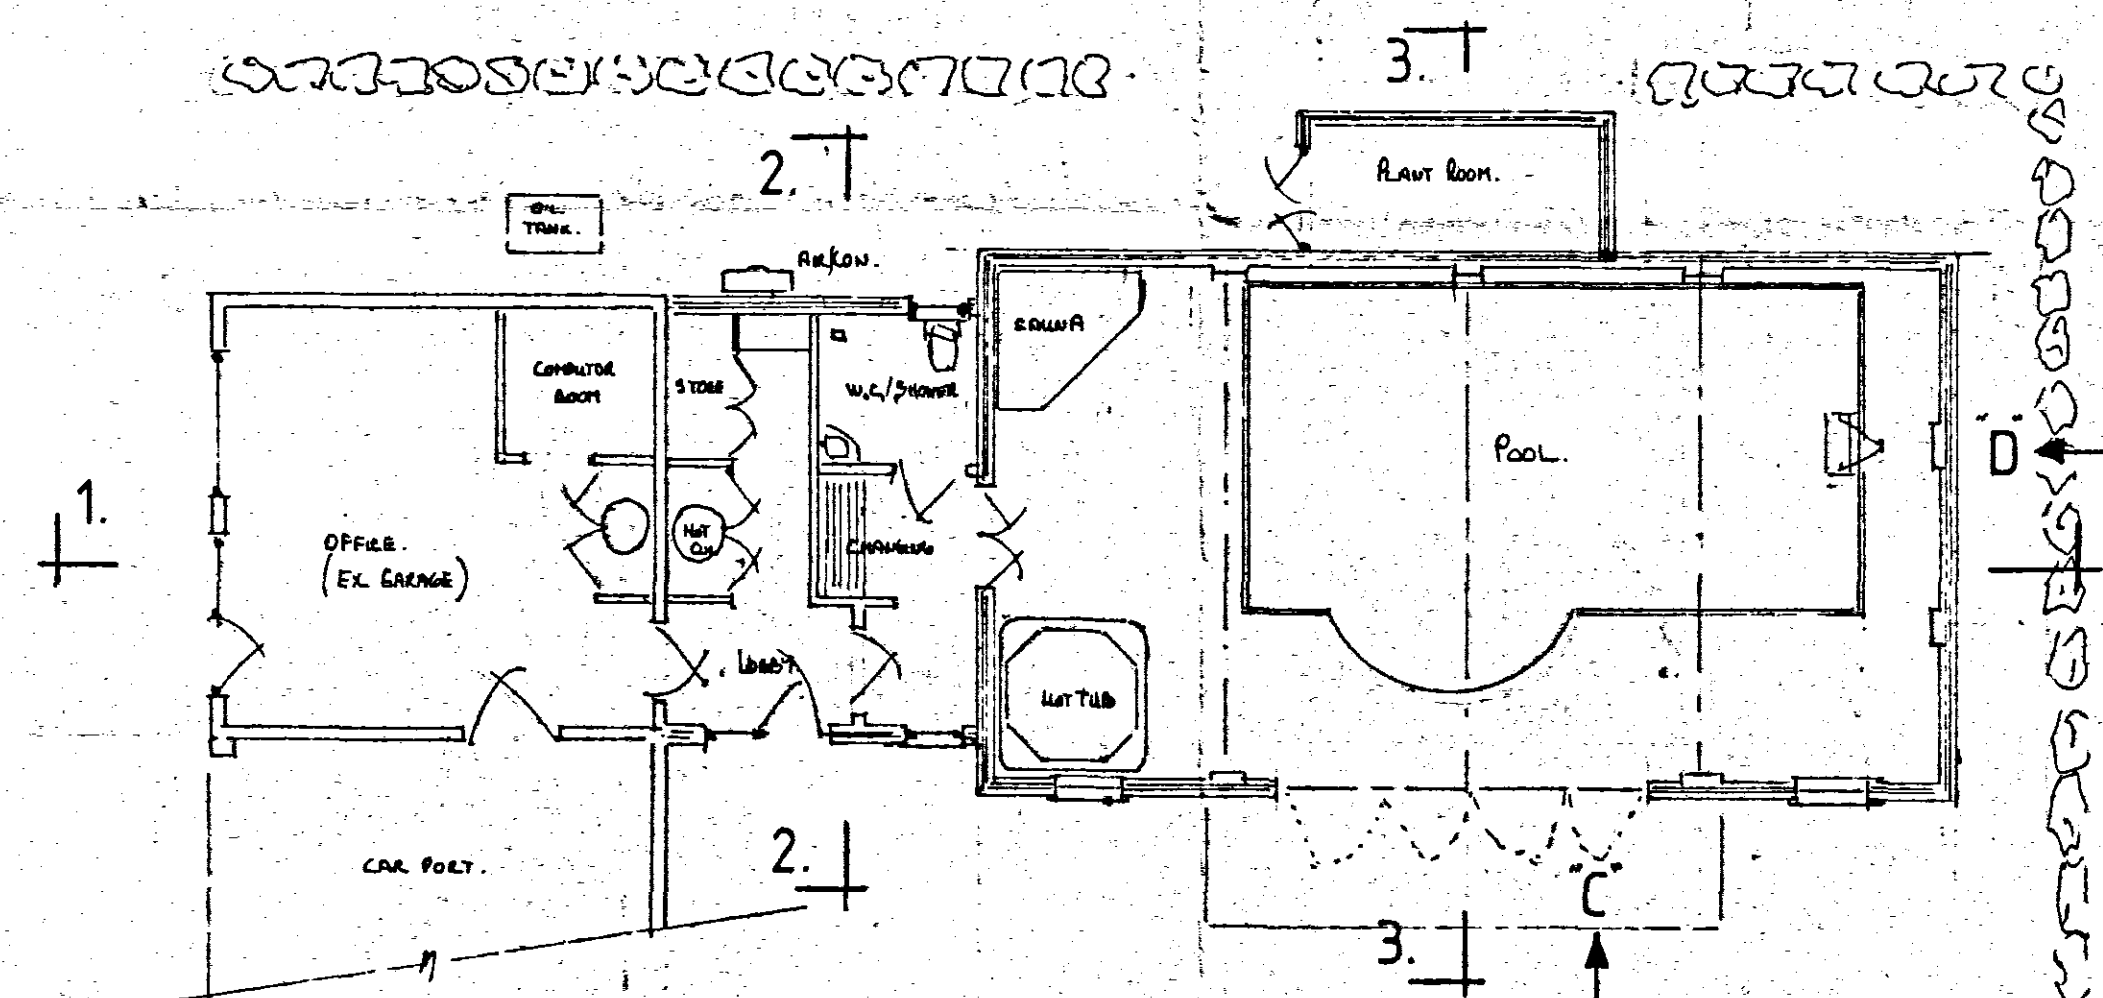


proposed extended ground floor layout.

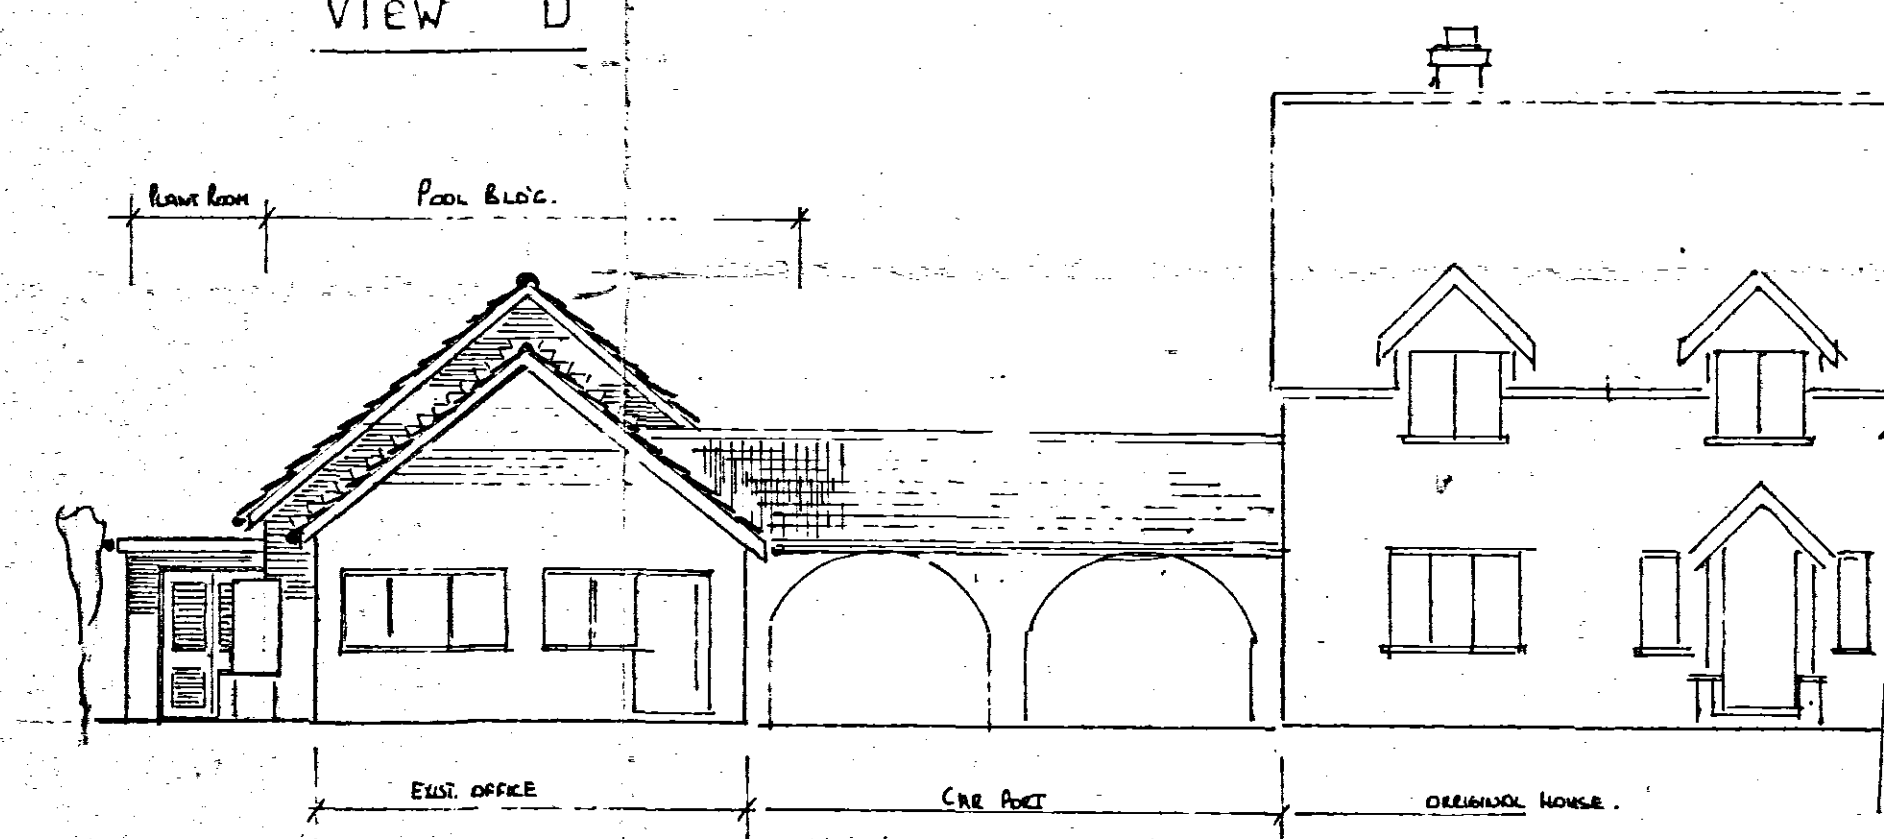


front elevation to Quadring Bank showing new build at rear.

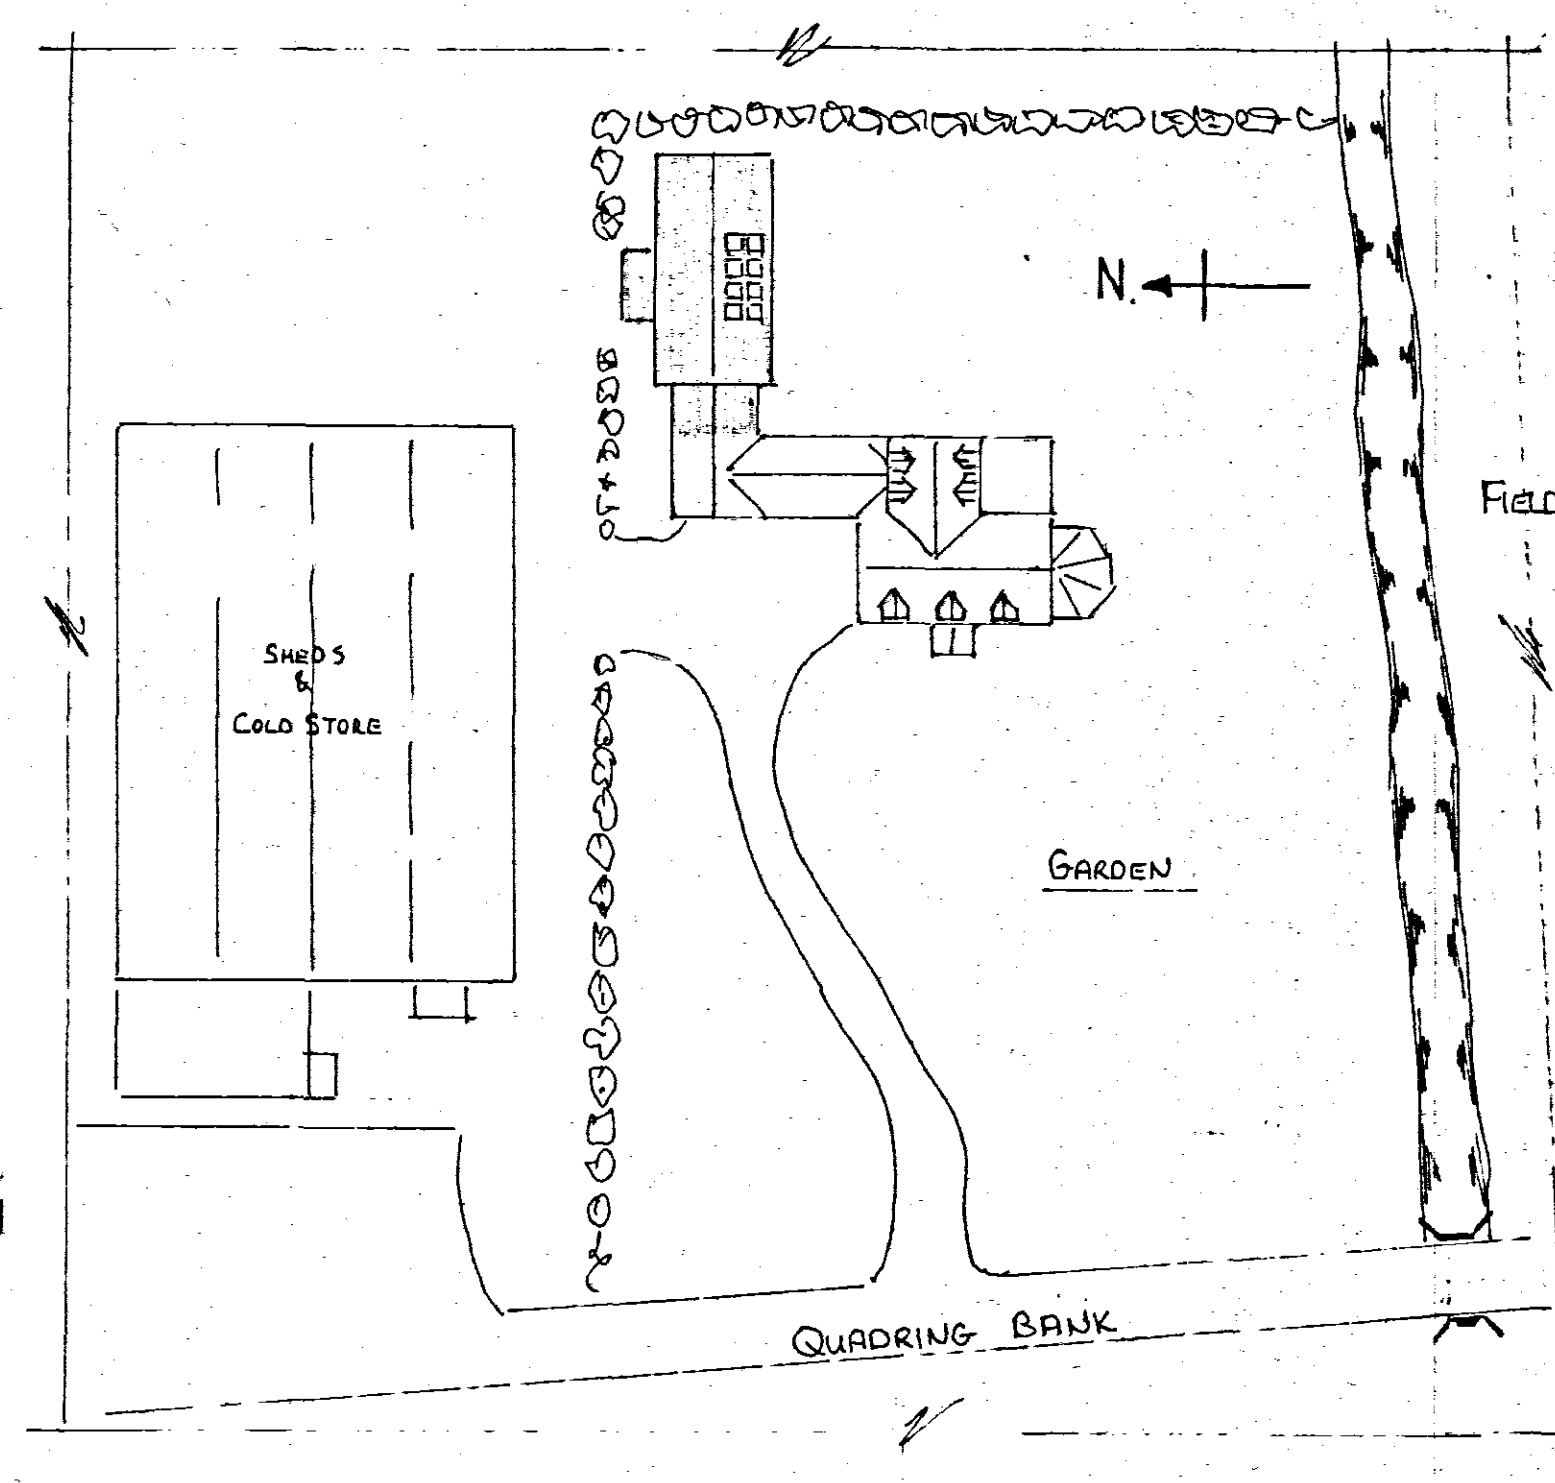


site layout 1:500

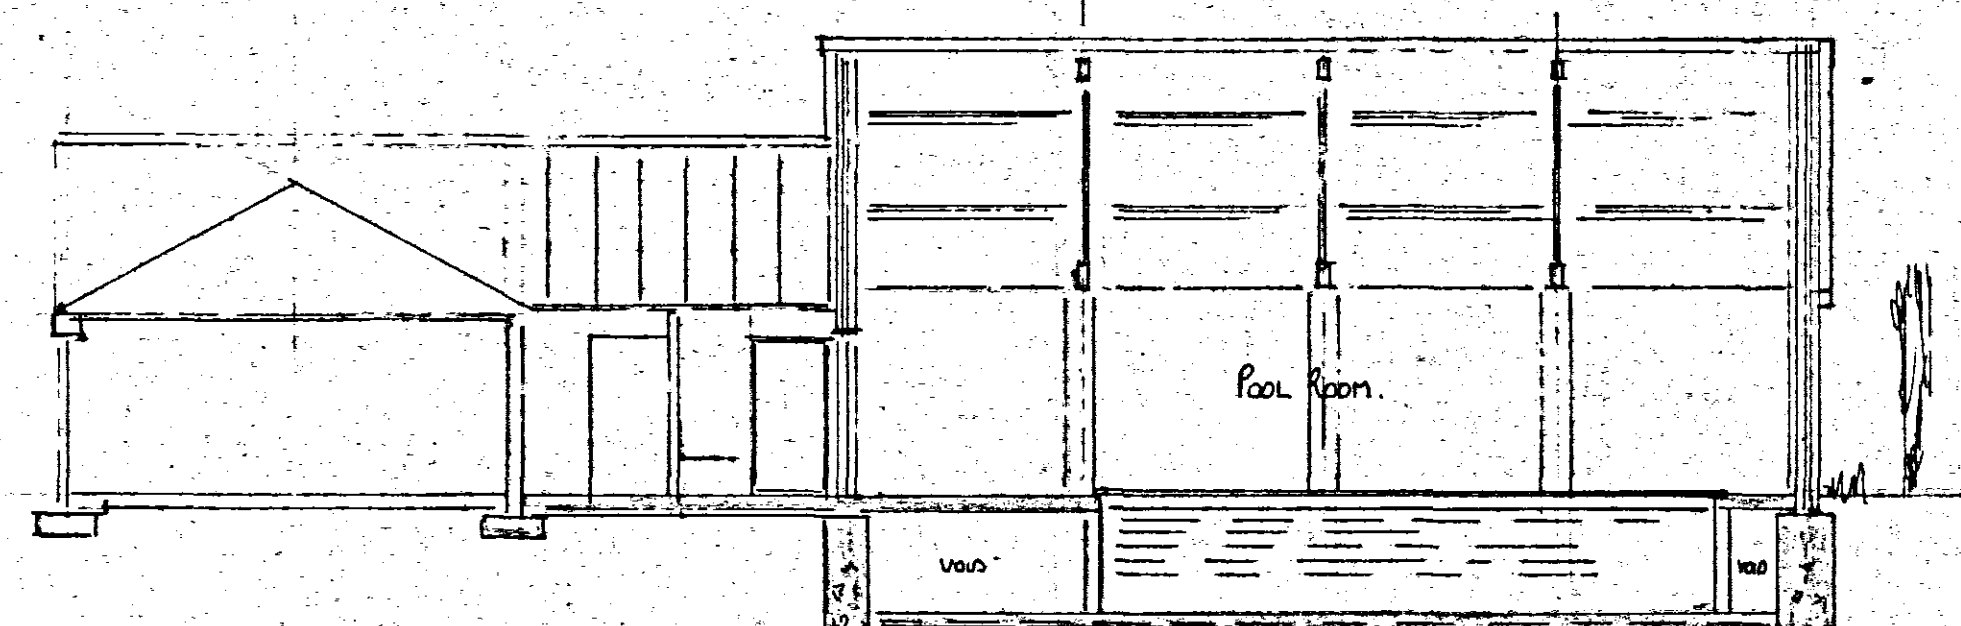

section 1-1

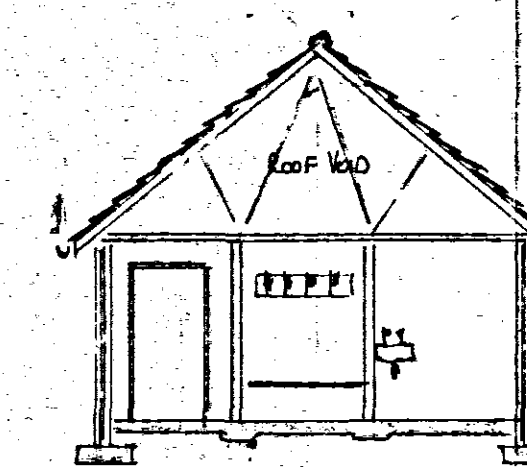

2-2

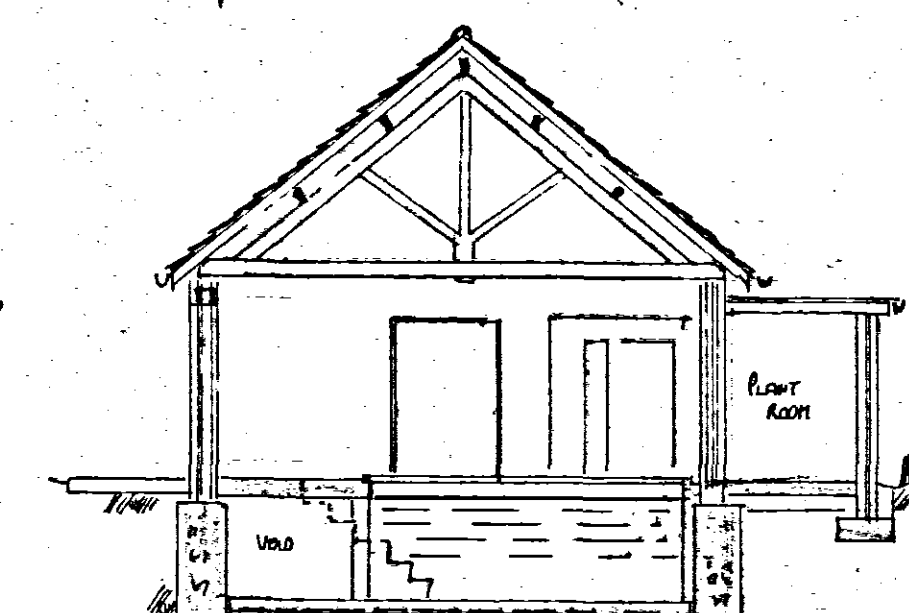

3-3

SHDC
 Planning & Development
 28 APR 2008
 Ref: 0520/08

DETERMINED
 PLAN