
Watergate

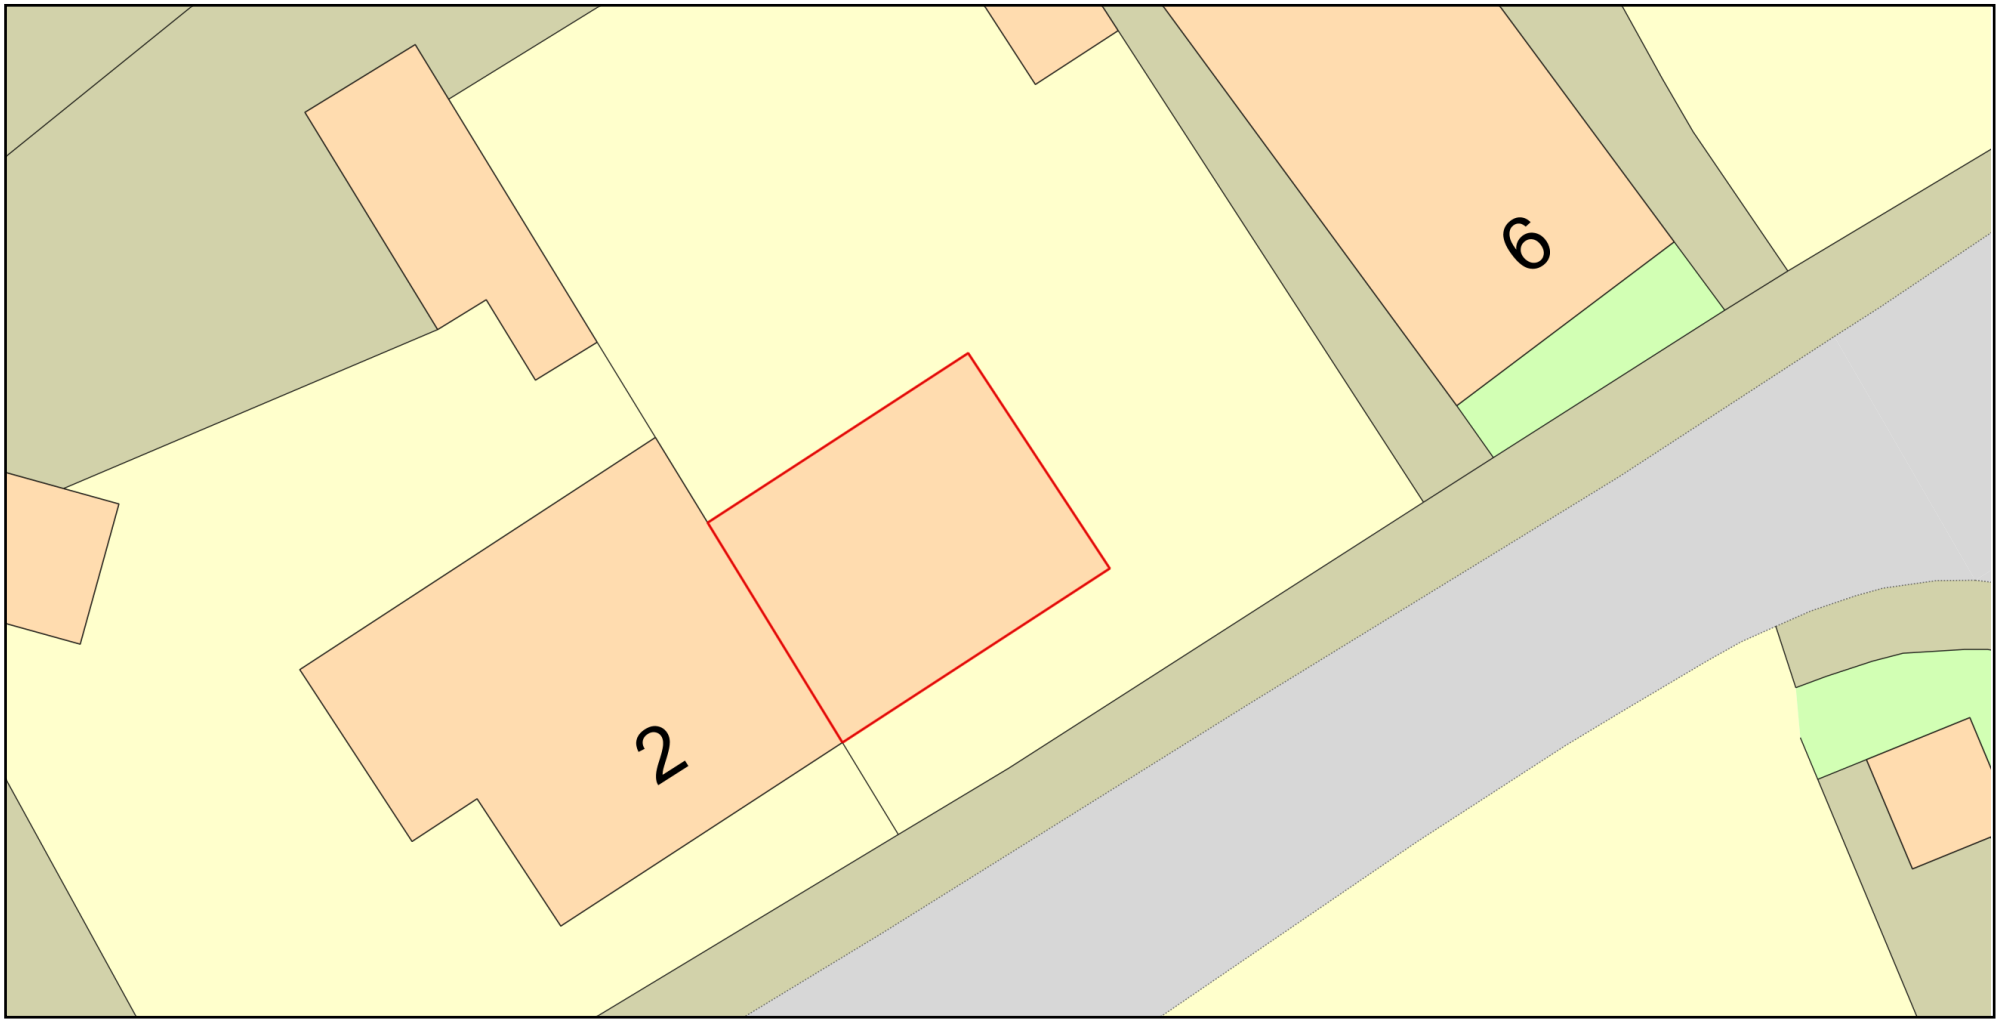

0 10

Metres

N

ReQuestaPlan

Plan Produced for: K Jackson

Date Produced: 19 May 2021

Plan Reference Number: TQRQM21139195004764

Scale: 1:200 @ A4

© Crown copyright and database rights 2021 OS 100042766