GENERAL NOTES:


All works are to be undertaken in accordance with the Building Regulations and the latest British Standards.

All proprietary materials and products are to be used strictly in accordance with the manufacturers recommendations.

This drawing must not be scaled. All dimensions to be checked on site prior to construction.

This drawing is to be read in conjunction with Structural Engineers drawings and calculations.

All structural timbers to be pressure treated.

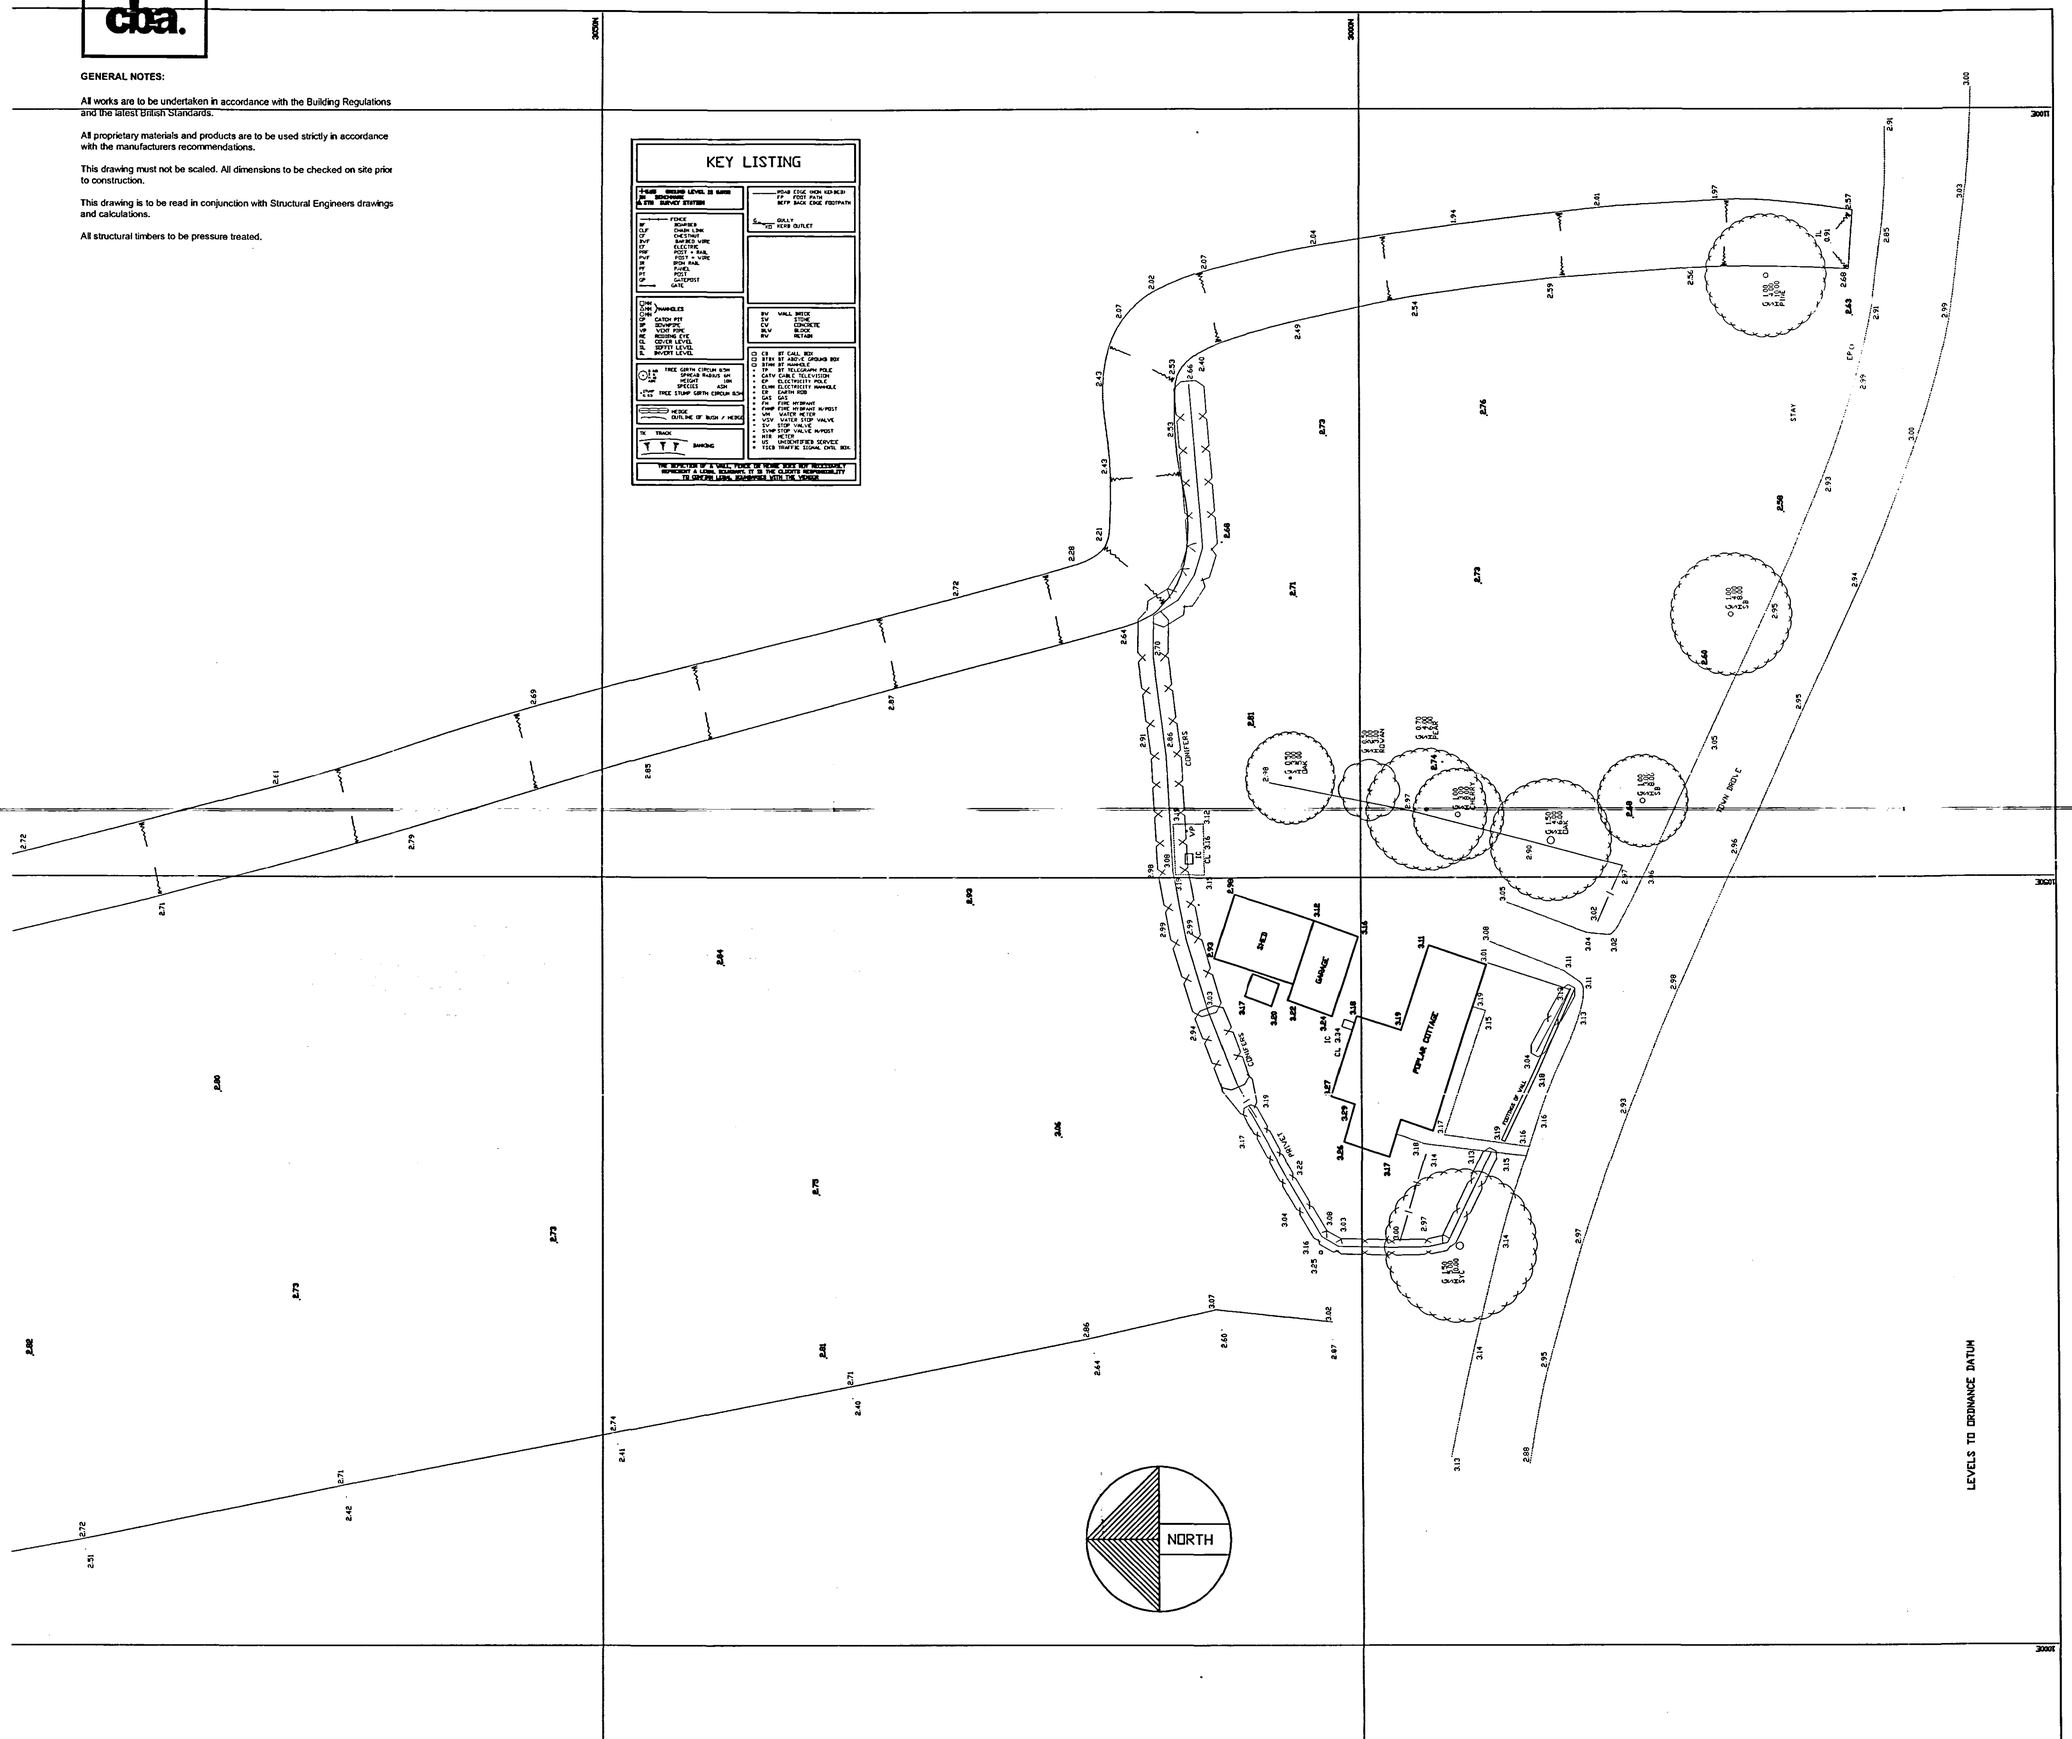

Scope of Work

Variables

Contractors Instruction

Variables

SHDC
PLANNING & DEVELOPMENT
27 APR 2006
Ref. 05/96/06

Rev	Date	Descripton	Initial
-	dd/mm/yy	description	XXX

cba.
Construction & Property Consultants
Surveyors and Designers

Colin Brooks Associates Ltd
The Old School, Alwalton,
Peterborough, PE7 3UU

tel: 01733 232033
fax: 01733 239031
e-mail: email@cba.ltd.uk
website: www.cba.ltd.uk

Xref-00-000-Vrkfl-100

Client
Mr and Mrs R Austin

Project
Site survey at Poplar Cottage
Town Drove, Quadring, Lincolnshire

Drawing Title
SITE SURVEY

Drawn	AEC	Scale 1:200	@ A1
Checked	AEC	--	@ A2
Date	26/10/05	--	@ A3

STATUS:
Concept: ☐
Planning: ☐
B Regs: ☐
Tender: ☐
Contract: ☐
As Built: ☐

Job No.	Dwg No.	Revision
05-096	001	--

©2003