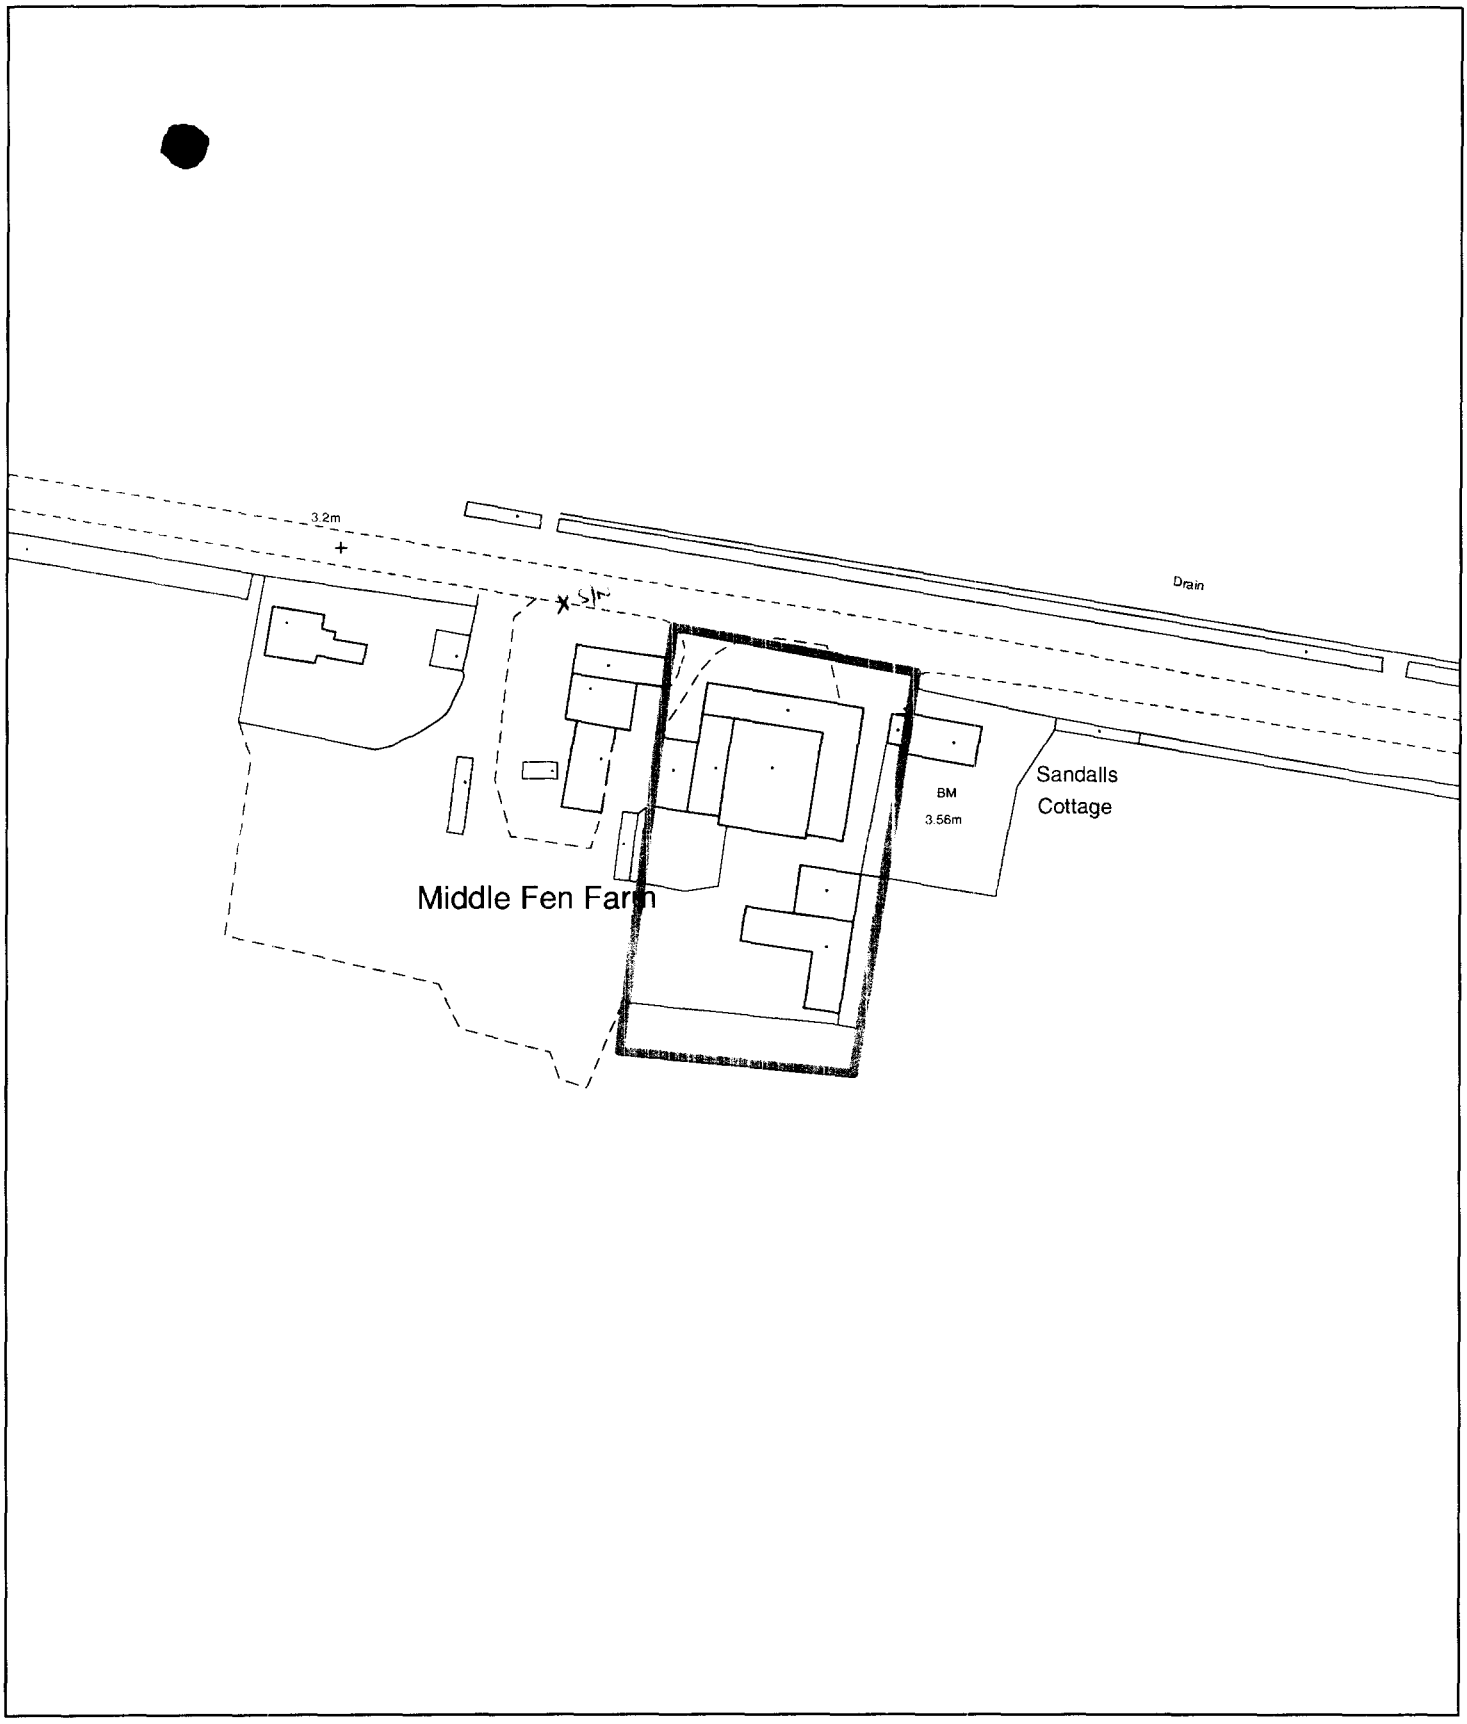


Planning Application Location Plan
Ward Member Notification


H15/0579/02

Scale: 1:1250

Planning and Development

Council Offices, Priory Road, Spalding, Lincolnshire
PE11 2XE

PLEASE DO NOT COPY THIS PLAN
This map is reproduced from Ordnance Survey material with permission of Ordnance Survey on behalf of Her Majesty's Stationery Office (c) Crown copyright. Unauthorised reproduction infringes Crown copyright and may lead to prosecution or civil proceedings. South Holland District Council LA079413 2002

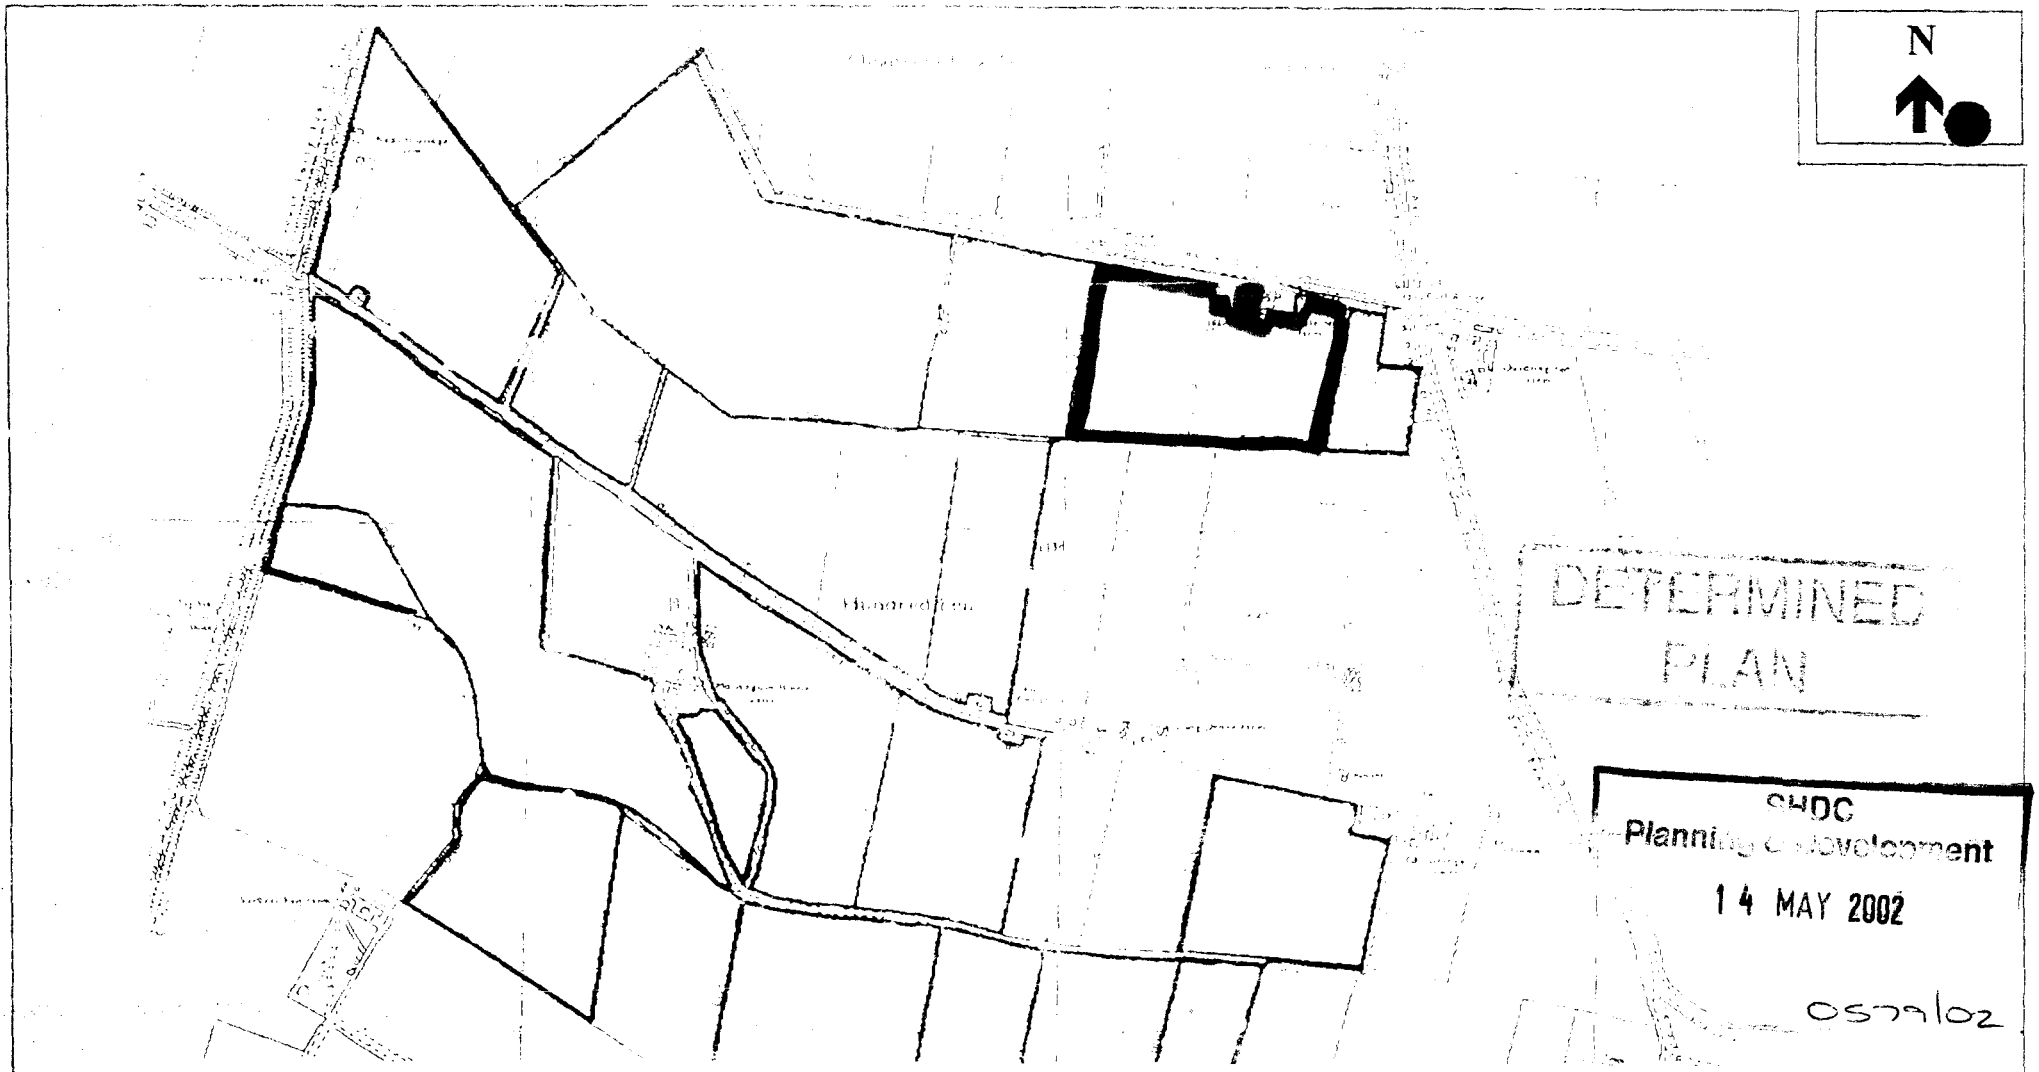


Martin Wright

This plan is for convenience only and all maps and plans reproduced from Ordnance Survey Maps with the permission of the Controller of Her Majesty's Stationery Office Crown Copyright
Licence No: Es 74931E0 xx

TITLE :	Client:	G. C. Mowbray Ltd.
	Planning Application:	Change of Use, Redundant Farm Buildings To Single Dwelling & Offices
SCALE :	1:10,000	Date: August, 1999

Originals MapLand

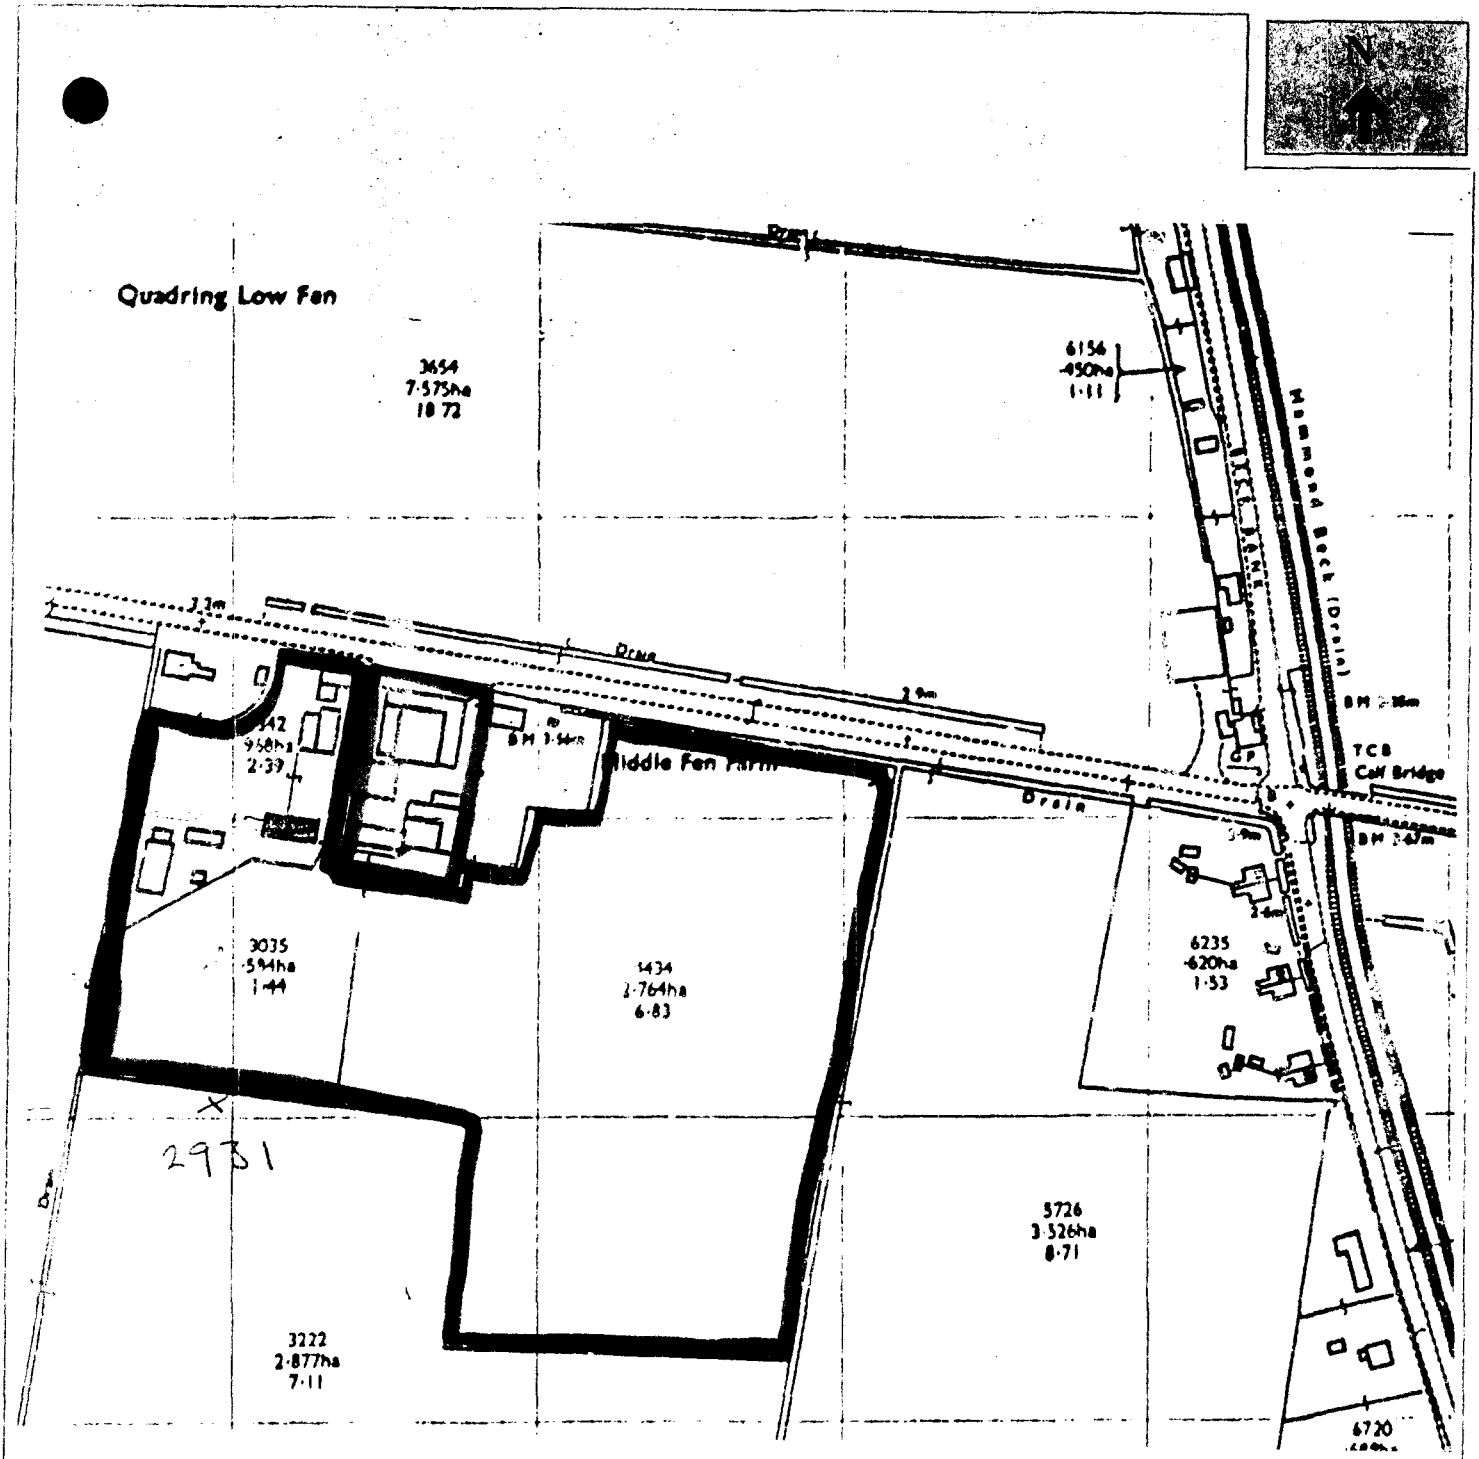

DETERMINED
PLAN

Martin Wright

This plan is for convenience only and all maps and plans reproduced from Ordnance Survey Maps with the permission of the Controller of Her Majesty's Stationery Office Crown Copyright.
Licence No: LS 749311E0001

TITLE	Client:	G. C. Mowbray Ltd.
	Planning Application:	Change of Use, Redundant Farm Bdgs. To Single Dwelling & Offices
SCALE:	1:2,500	DATE: August 1999

SHDC
Planning Department
14 MAY 2002

Originals MapPort

ref 0579/02