


Window set back to inner face with brickwork below

North Elevation

Natural clay pantiles to roofs

Ventilation slots retained with recessed glazing

New windows,screens and doors to be purpose made to suit openings

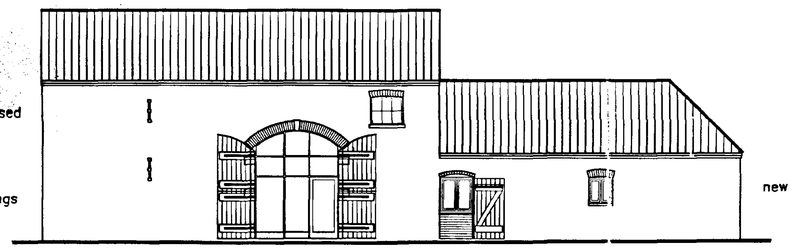


new door and screen

Window set back to inner face with brickwork below

new window opening

East Elevation

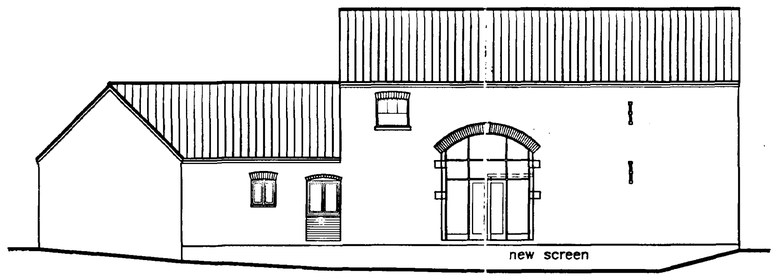

new screen

new window opening


Window set back to inner face with brickwork below

West Elevation

Natural clay pantiles to roofs

Ventilation slots retained with recessed glazing

levels raised to form courtyard

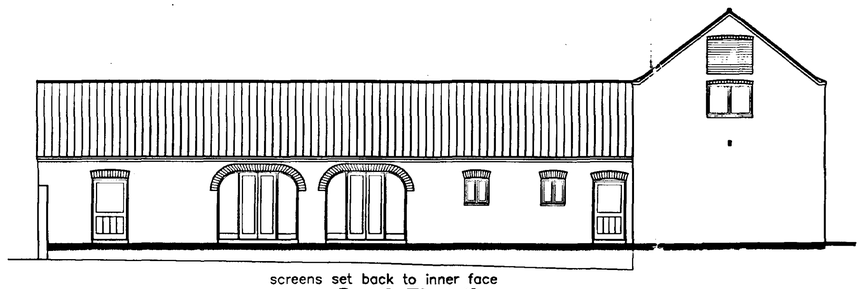


screens set back to inner face


South Elevation

Opening bricked up 10mm in reveal

Brickwork re-constructed and stabilised in vicinity of crack

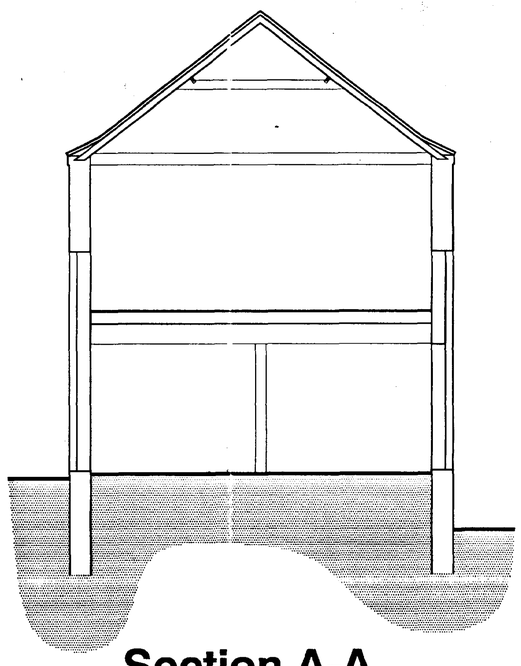

Section A-A

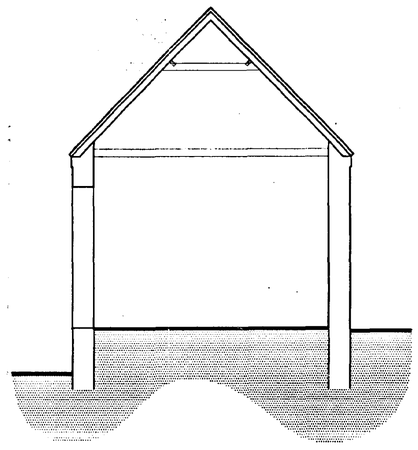

Section B-B

DETERMINED PLAN

SHDC
Planning & Development
14 MAY 2002
Ref 0579/02

Conversion of Farm Buildings
Seven Drove
Quadring Fen
Spalding Lincs

G.C. Mowbray Ltd


Elevations & Sections
as proposed

MLG Associates Ltd
Architects, Quantity Surveyors
Project Managers, Planning Supervisors


Issuing Office:
Boston
01205 364795

Date: March 2002
Drawn by: AS
Scale: 1:50 / 1:100
Checked by:
Drawing No.: 13874-06
Revision:

Do not scale. The Contractor is to check all dimensions on site and report any discrepancy to the Architect.

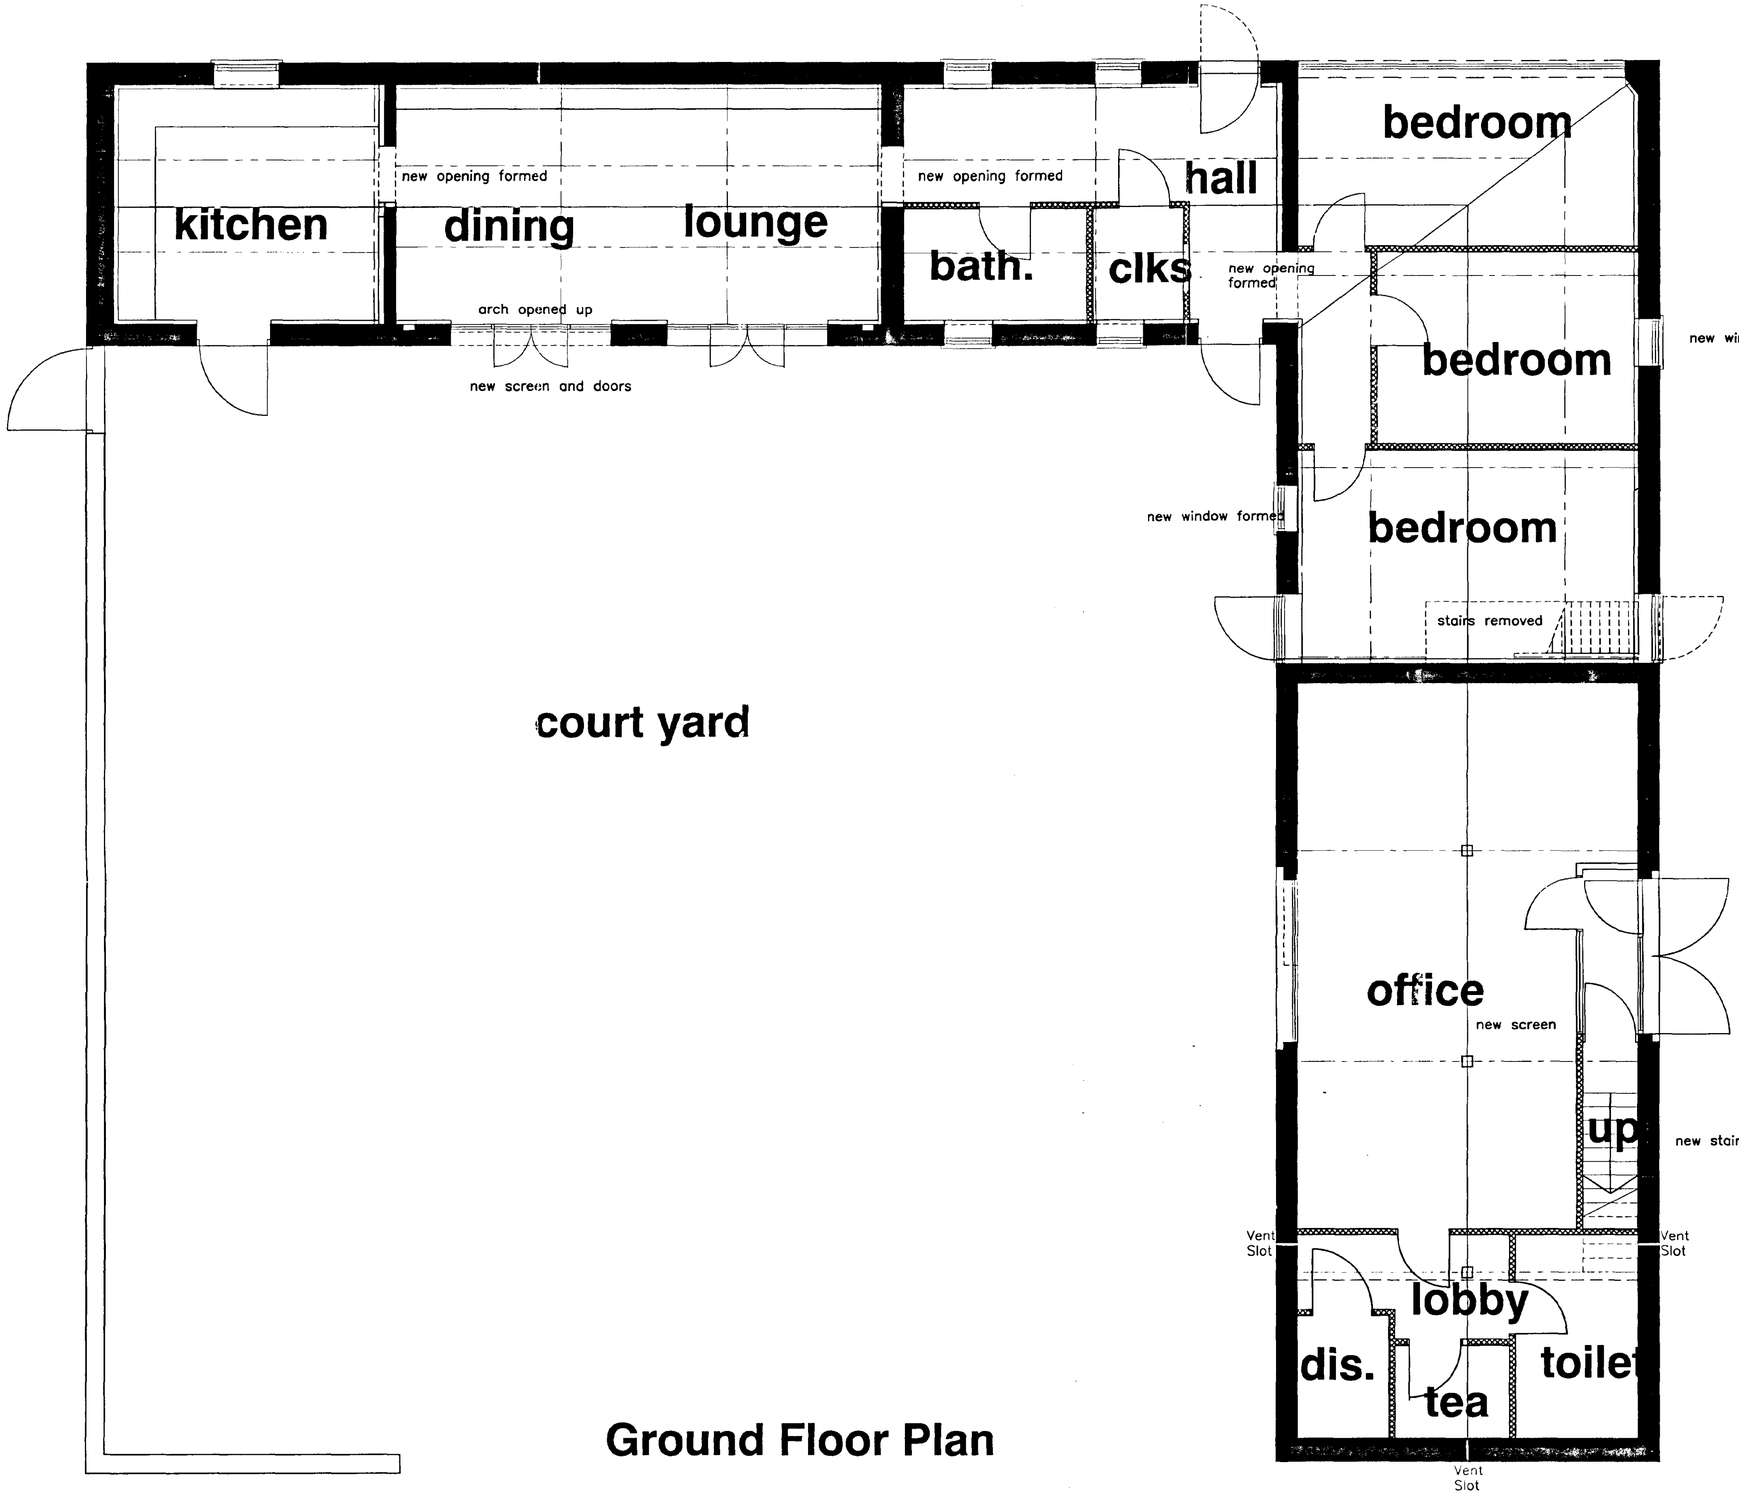

Ground Floor Plan

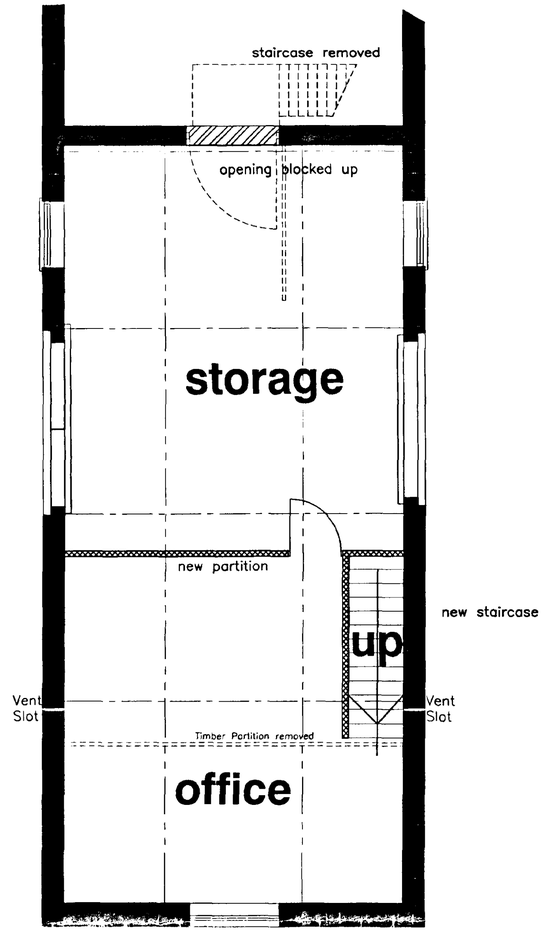

First Floor Plan

Conversion of Farm Buildings
Seven Drove
Quadring Fen
Spalding Lincs

G.C. Mowbray Ltd

Floor Plans as proposed

MLG Associates Ltd
Architects, Quantity Surveyors
Project Managers, Planning Supervisors

Issuing Office:
Boston
01205 364795

Date: March 2002
Drawn by: AS
Scale: 1:50
Checked by:
Drawing no.: 13874–05
Revision:

Do not scale. The Contractor is to check all dimensions on site and report any discrepancy to the Architect.

DETERMINED PLAN

SHDC
Planning & Development
14 MAY 2002
Ref